: 2, PI 012 00 X01 00, X 2-3 1/2, B752, 44W, P1E, . . . A
: 1, PI 005 00 X00 1/2, X 2-3 1/2, D753, 44W, ... A
: 2, PI 012 00 X01 1/4, X 2-9 1/2, D752, 44W, P1E, . . . A

2-L 4 x 4 x 3/8 x 1'-0 1/2 - D766


MATERIAL


: 1, PI 005 00 X00 1/2, X 2-0 1/2, B753, 44W, ... A
: 2, PI 012 00 X01 1/8, X 2-6 1/2, C752, 44W, P1E, . . . A
: 2, PI 005 00 X00 1/2, X 1-9 1/2, A753, 44W, ... A
: 2, PI 017 7/8 X00 1/2, X 2-4 00, A767, 44W, BENT, . . . A
: 4, PI 006 1/2 X00 3/8, X 0-10 3/4, B767, 44W, ... A
: 2, PI 015 00 X00 5/8, X 2-1 1/2, A763, 44W, ... A
: 1, PI 010 00 X00 5/8, X 1-2 00, A764, 44W, ... A
: 2, PI 012 00 X00 7/8, X 2-0 1/2, H752, 44W, P1E, . . . A
: 2, PI 006 00 X00 3/4, X 1-0 1/2, PA1316, 44W, ... A
: 2, PI 006 00 X00 3/4, X 1-3 00, PB1316, 44W, GRIND TO BEAR, . . . A
4 : 2 L 6 X 4 X 5/16, X 2-6 00, A768, 44W, ... A

: 2, L 3 X 3 X 3/8, X 0-8 00, AD, 44W, ... A
: 2, HT BOLT 1 X 5, . . 490, ... A
: 2, HT WASHER 1. . . 325, ... A
+FB, 188, HT WASHER 1, 325, . . A
: 1, 1F 3/16, X 12-0 00, . A
: 1, 1F 5/16, X 39-0 00, . A
: 1, 1F 3/8, X 6-0 00, . A
: 1, 1F 1/2, X 4-0 00, . A
: 1, 6G 11/16, X 2-0 00, . A
: 1, 6G 5/16, X 4-0 00, . A
: 1, 6G 1/2, X 2-0 00, . A
: 1, 6G 1/4, X 2-0 00, . A
: 1, 6G 3/8, X 2-0 00, . A
: 1, 6G 9/16, X 2-0 00, . A
: 1, 6G 3/4, X 2-0 00, . A

4 : 2-9 MCX 25.4 x 1:10 - G768(436)(P217/2)


*DIV 1118, A1501, 1, W14X665, X 25-6 00, A36, M2E COL, P12, 10, (W 21 5/8 X 17 5/8 X 2 13/16 X 665)

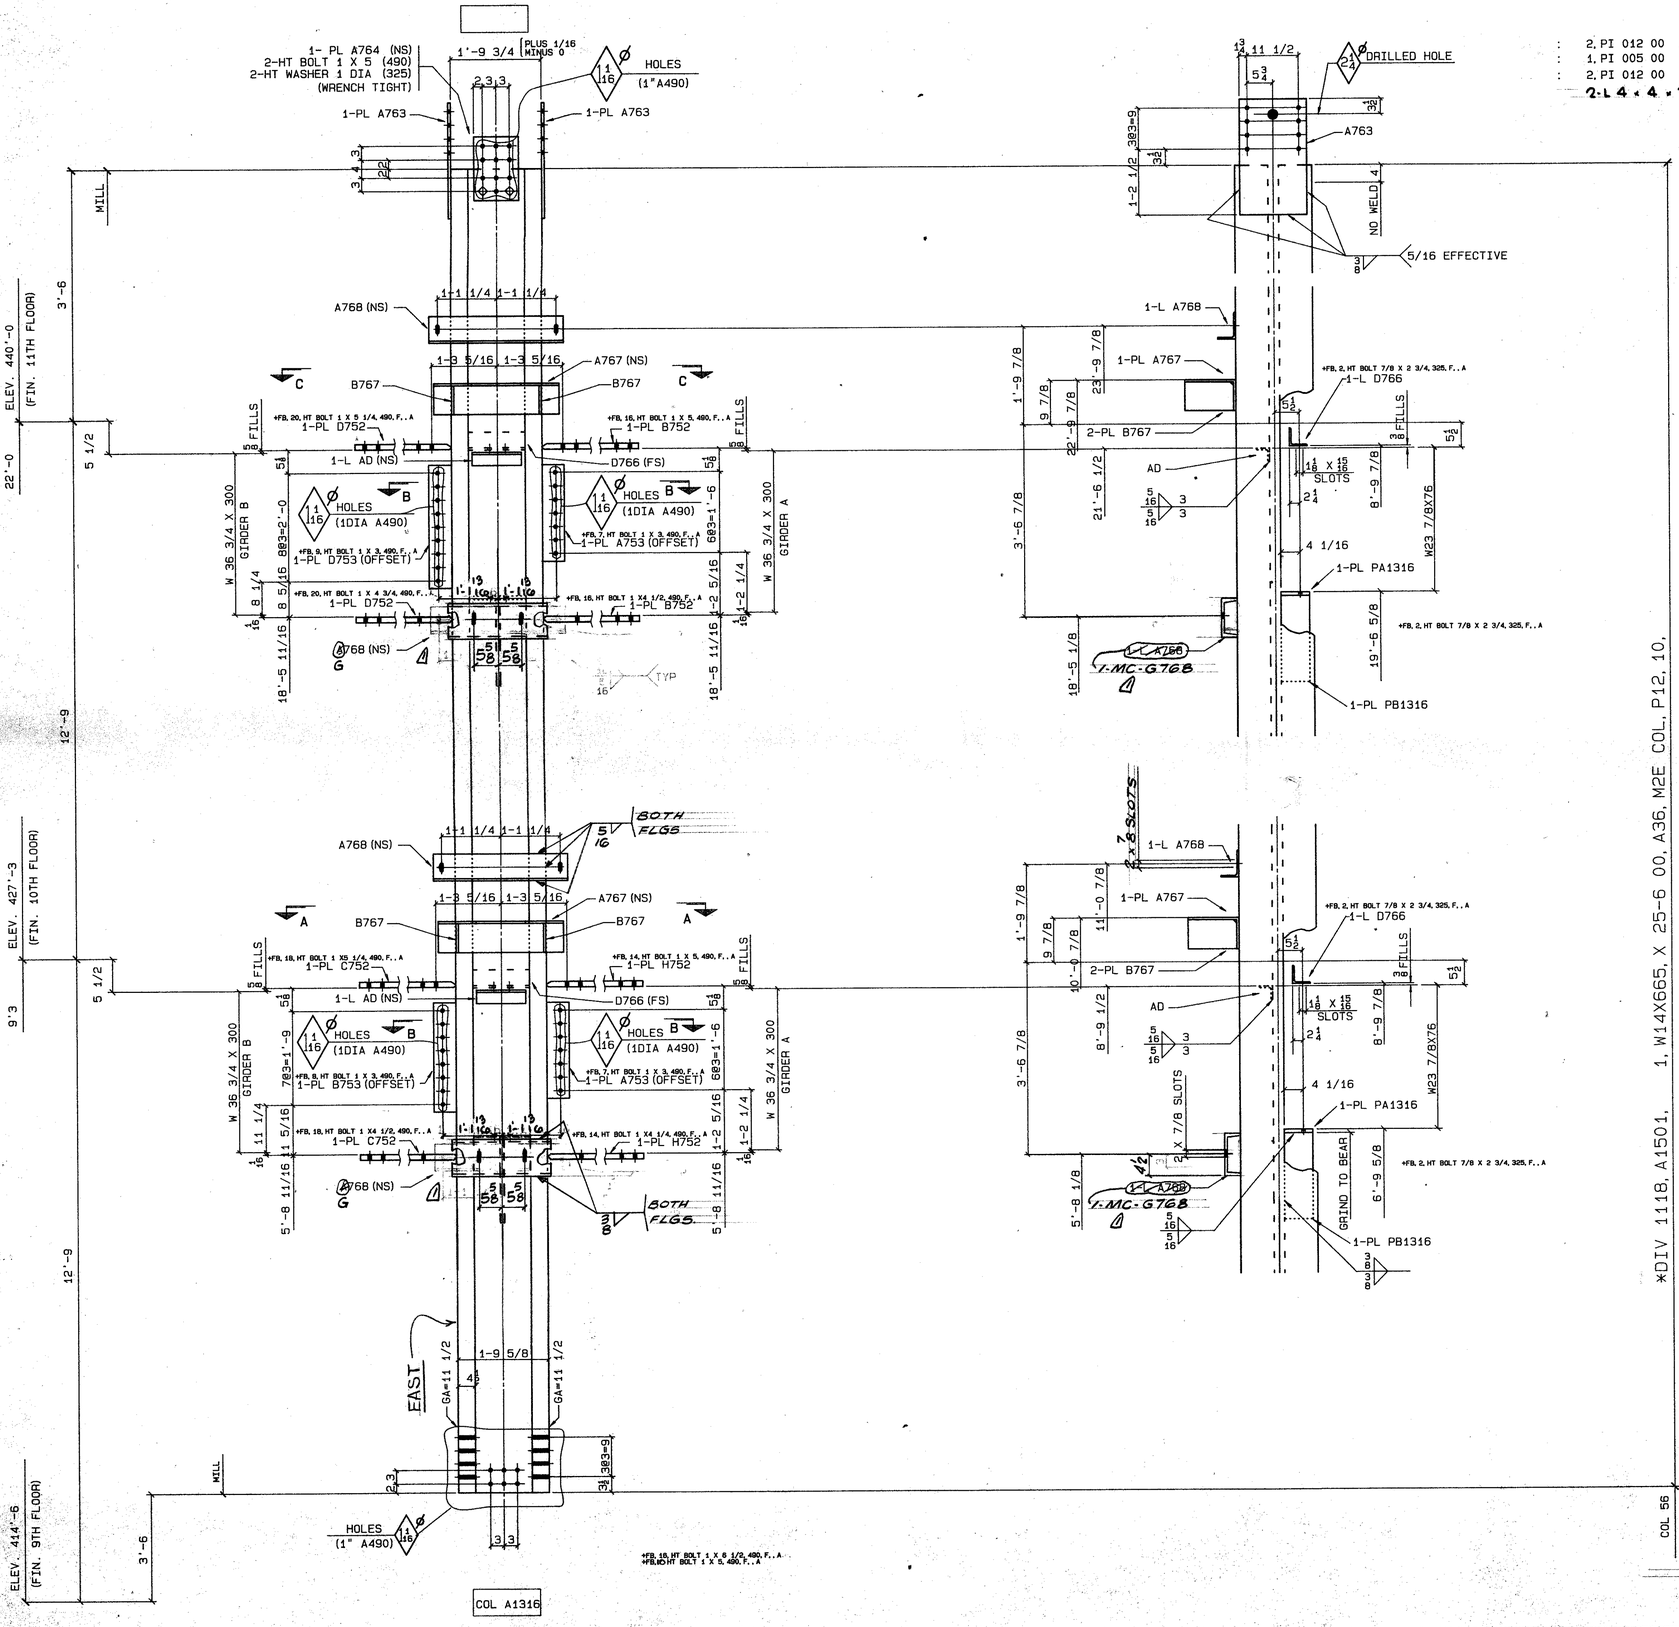

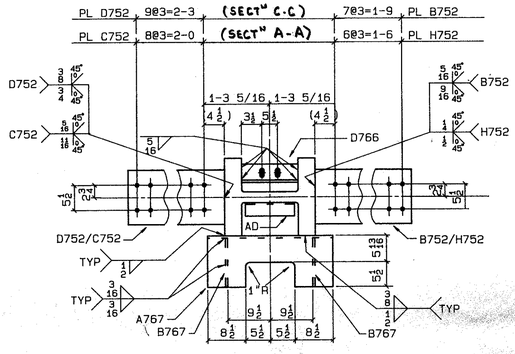

SECTION A-A

SECTION C-C

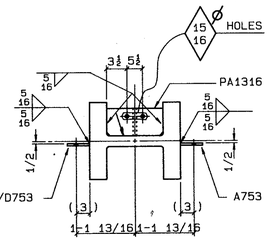

SECTION B-B

SHOP NOTES
MATERIAL G40.21 44W U/N
E70 SERIES ELECTRODES
REF. D1AG'S E10,E11,9105, 9102, E117, E118A, CW-1

DIM'S SHOWN IN BRACKETS ARE BASED ON ACCURATE COL SIZES.

SHOP SCRIBE VISIBLE C/L ON. BOTH FLGS & B/S WEB TOP & BOTT.

FOR 1 DIA A490

June 10/85

R 3	DATE	BY	SPEC AS NOTED	FRANKEL STEEL LIMITED	
E 2	DATE	BY	HOLES 1 3/16 D1A U/N	220 ATTWELL DRIVE, UNIT 1, REXDALE, ONTARIO, M9W 5B2	
V 1	DATE JUNE 8/85	BY GM	FINISH NONE		
MADE 27 WJF	DATE 25APR85	SQUAD FR	PROJECT: 7 WORLD TRADE CENTER	CONTRACT 84-152	DWG. NO. 1501
CHK'D 28	DATE MAY 31/85		DETAIL: COLUMN (6TH TIER) (ZONE 2)		