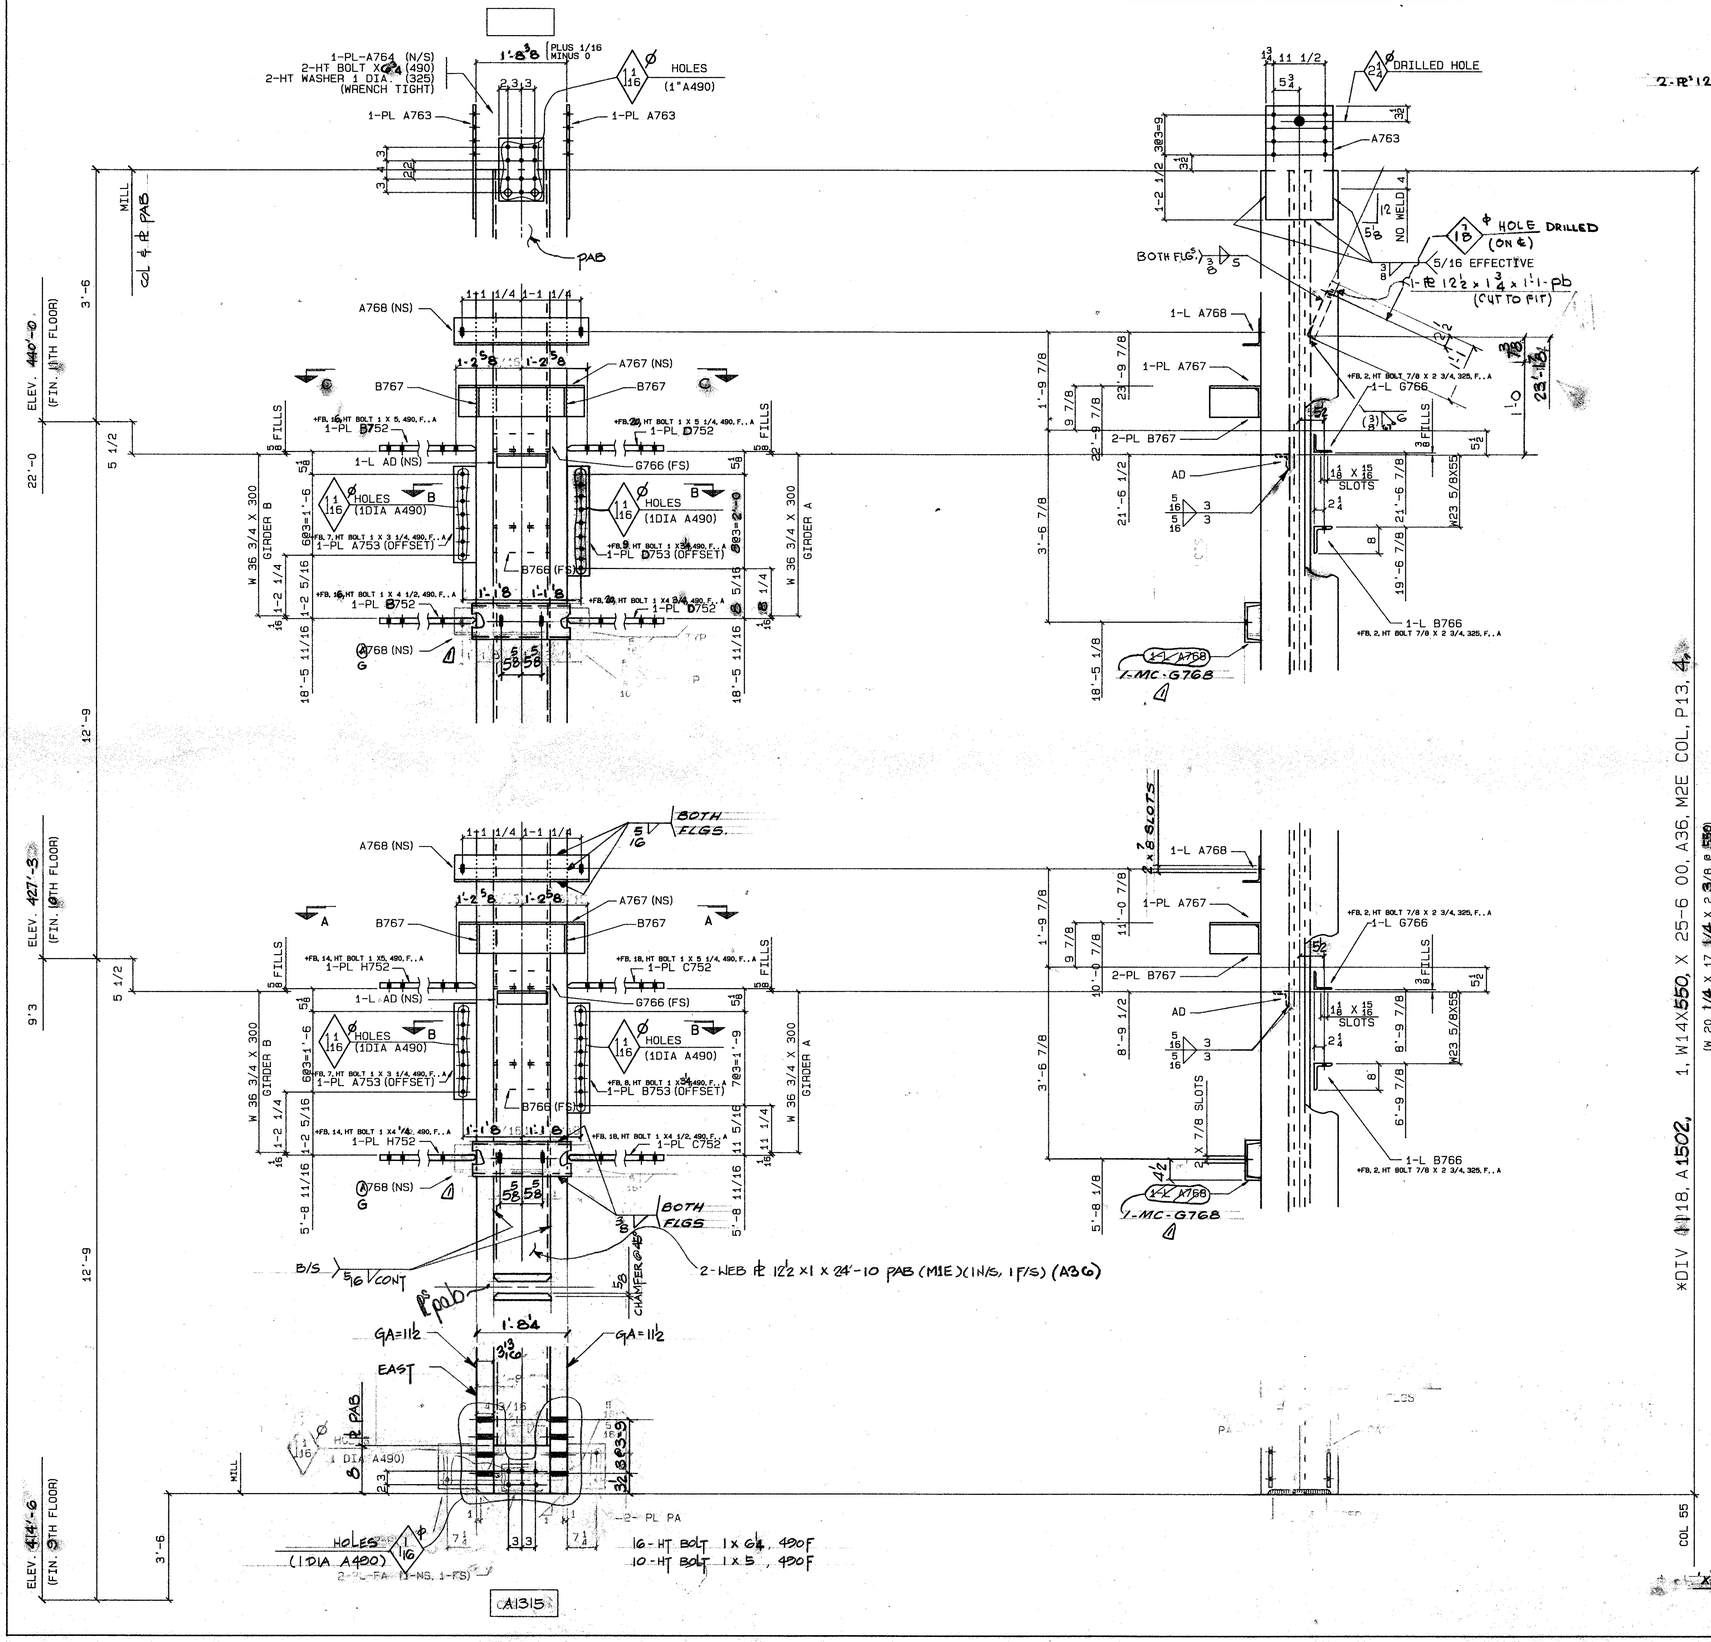



MATERIAL

2 - PL 12 x 1 x 2'-3 1/2 - B752
2 - PL 12 x 1 1/4 x 2'-9 1/2 - D752
1 - PL 5 x 1/2 x 2'-3 1/2 - D753
2-PL 12 1/2 x 1 x 24'-10 PAB (A36) M1E (P. 2 SIDES)
129/11

2	2, PI 012 00	X01 1/8, X 2-6 1/2, C752, 44W, P1E, . . .	A
1	2, PI 005 00	X00 1/2, X 2-0 1/2, B753, 44W, ...	A
2	2, PI 012 00	X00 7/8, X 2-0 1/2, H752, 44W, P1E, . . .	A
	2, PI 005 00	X00 1/2, X 1-9 1/2, A753, 44W, ...	A
	2, PI 017 7/8	X00 1/2, X 2-4 00, A767, 44W, BENT, . . .	A
	4, PI 006 1/2	X00 3/8, X 0-10 3/4, B767, 44W, ...	A
	2, PI 015 00	X00 5/8, X 2-1 1/2, A763, 44W, ...	A
	1, PI 010 00	X00 5/8, X 1-2 00, A764, 44W, ...	A


1	2	L 6 X 4 X 5/16, X 2-6 00, A768, 44W, ...	A
	2,	L 4 X 4 X 3/8, X 1-0 1/2, G766, 44W, ...	A
	2,	L 8 X 4 X 3/4, X 1-0 1/2, B766, 44W, ...	A
	2,	L 3 X 3 X 3/8, X 0-8 00, AD, 44W, ...	A
	2,	HT BOLT 1 X G (490)	
	1,	1F 3/16, X 12-0 00, . A	
	1,	1F 5/16, X 39-0 00, . A	
	1,	1F 3/8, X 6-0 00, . A	
	1,	1F 1/2, X 4-0 00, . A	
	1,	6G 11/16, X 2-0 00, . A	
	1,	6G 5/16, X 4-0 00, . A	
	1,	6G 1/4, X 2-0 00, . A	
	1,	6G 1/2, X 2-0 00, . A	
	1,	6G 3/16 X 2-0 00,, A	
	1,	6G 3/8 X 2-0 00,, A	
	1,	6G 3/4 X 2-0 00,, A	

1 2-9 MC x 25.4 x 1'-10 - G768 (A36) (P2 1/2)

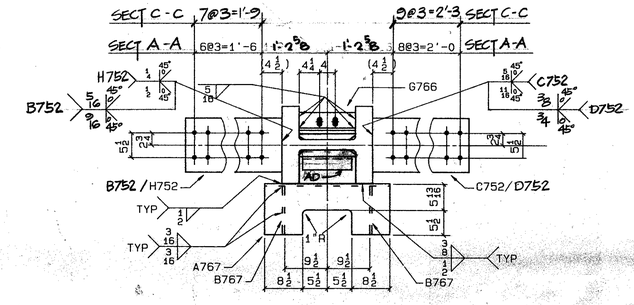

SECTION A-A

SECTION C-C

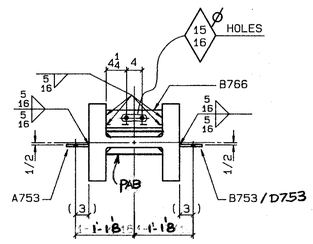

SECTION B-B

*DIV 4118, A1502, 1, W14X550, X 25-6 00, A36, M2E COL, P13, 4, (W 20 1/4 x 17 1/4 x 2 3/8 @ 550)

COL 55

X30

FIELD BOLTS

8 - HT. BOLT	7/8 x 2 3/4	(325)
31 -	1 x 3 1/4	(490)
34 -	1 x 4 1/2	
20 -	1 x 4 3/4	
40 -	1 x 5	
38 -	1 x 5 1/4	
16 -	1 x 6 1/4	
193 - HT WASHER 1		(325)
14 - H.T. BOLT 1 x 4 1/4		(490)

SHOP NOTES
MATERIAL G40.21 44W U/N
E70 SERIES ELECTRODES
REF. D1AG'S E8, E9, 9105, 9102, E117, E118A, CW-1

DIM'S SHOWN IN BRACKETS ARE BASED ON ACCURATE COL SIZES.

SHOP SCRIBE VISIBLE C/L ON BOTH FLGS & B/S WEB TOP & BOTT.

June 10/85
May 30/85

FOR 1 DIA A490

R	3	DATE	BY	SPEC	AS NOTED	FRANKEL STEEL LIMITED	
E	2	DATE	BY	HOLES	1 3/16 D1A U/N	220 ATTWELL DRIVE, UNIT 1, REXDALE, ONTARIO M9W 5B2	
V	1	DATE JUNE 3/85	BY GM	FINISH	NONE		
MADE 27		DATE 24 MAY 85	SQUAD FR	PROJECT: 7 WORLD TRADE CENTER		CONTRACT 84-152	DWG. NO. 1502
CHK'D 28				DETAIL: COLUMN 6TH TIER) (ZONE 2)			