


A2705

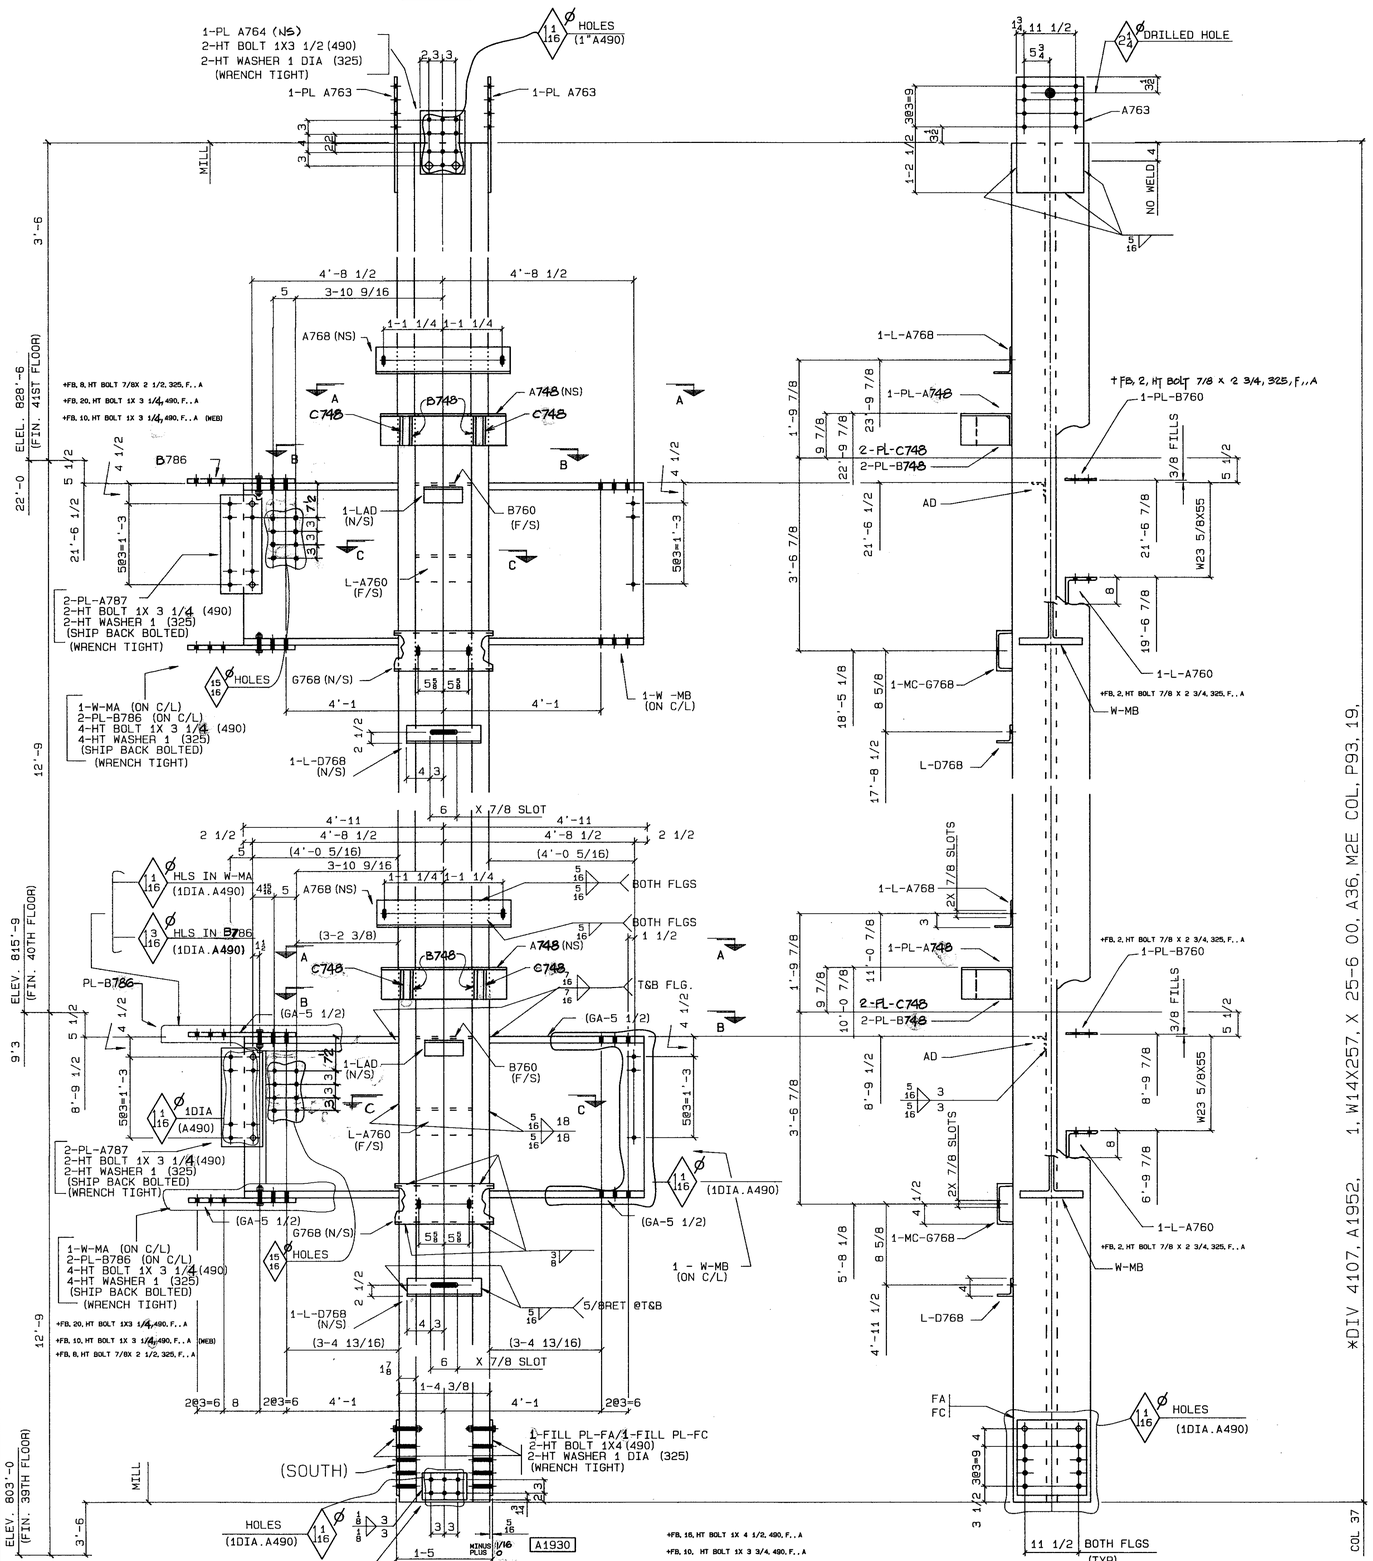


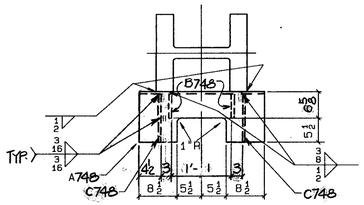

SECTION - A-A

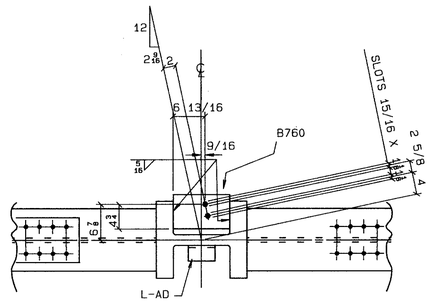

SECTION - B-B

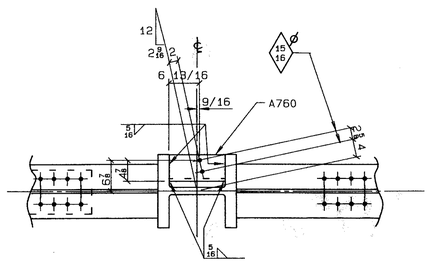

SECTION-C-C

MATERIAL

: 1, PI 010 00 X00 5/8, X 1-2 00, A764, 44W, , , , , A
: 2, PI 015 00 X00 5/8, X 2-1 1/2, A763, 44W, , , , , A
: 2, PI 006 1/2 X00 3/8, X 1-0 1/2, B760, 44W, , , , , A
: 4, PI 009 00 X00 1/2, X 1-11 1/2, B786, 44W, , , , , A
: 4, PI 008 1/2 X00 1/2, X 1-6 1/2, A787, 44W, , , , , A
: 2, PI 018 5/8 X00 1/2, X 2-4 00, A748, 44W, BENT, , , A
: 4, PI 006 1/2 X00 3/8, X 0-11 5/8, C748, 44W, , , , , A
: 2, PI 015 00 X00 1/8, X 1-4 1/2, FA , 44W, , , , , A
: 1, PI 006 1/2 X00 1/8, X 0-9 1/2, FB , 44W, , , , , A
: 2, PI 015 00 X00 3/16, X 1-4 1/2, FC , 44W, , , , , A
: 2, L 6 X 4 X5/16, X 2-6 00, A768, 44W, , , , , A
: 2, L 8 X 6 X 3/4, X 1-0 1/2, A760, 44W, , , , , A
: 2, L 3 X 3 X 3/8, X 0-8 00, AD, 44W, , , , , A
: 2, L 4 X 3 X 3/8, X 1-2 00, D768, 44W, , , , , A
: 2, W36X150, X 4-02 5/16, MA, A36, , , CUT A792, P140, 9, , A
: 2, W36X150, X 4-02 5/16, MB, A36, , , CUT A792, P140, 9, , A
: 2, 9MC25, 4, X 1-10 00, G768, A36, , P217, 2, , A
: 4, HTBOLT 1X4 , , , 490, , , , , A
: 2, HTBOLT 1X3 1/2, , , 490, , , , , A
: 12, HTBOLT 1X3 1/4, , , 490, , , , , A
: 18, HT WASHER 1, , , 325, , , , , A
: 1, 1F 7/16, X 8-0 00, , A
: 1, 1F 1/2, X 3-6 00, , A
: 1, 1F 3/16, X12-0 00, , A
: 1, 1F 5/16, X40-0 00, , A
: 1, 1F 3/8, X 8-0 00, , A

+FB, 86, HT WASHER 1, 325, , , A

: 4, PI 006 00 X 00 3/8, X 0 - 6 1/2, B748, 44W, , , , A

*DIV 4107, A1952, 1, W14X257, X 25-6 00, A36, M2E COL, P93, 19, (W 16 3/8 X 16 X 1 3/16 X 257)

SHOP NOTES
MATERIAL G40.21-44W U/N
E70 SERIES ELECTRODES
REF.DWGS.E40, E41, 9127, 9172, E118A, CW-2, E118

Kyp 27/85

DIM'S SHOWN IN BRACKETS ARE BASED ON ACCURATE COL SIZES.

SHOP SCRIBE VISIBLE C/L ON BOTH FLGS & B/S WEB TOP & BOTT.

FOR 1DIA.A490

R 3 DATE	BY	SPEC AS NOTED	FRANKEL STEEL LIMITED		
E 2 DATE	BY	HOLES 1 3/16 DIA U/N	220 ATTWELL DRIVE, UNIT 1, REXDALE, ONTARIO M9W 5B2		
V 1 DATE	BY	FINISH NONE			
MADE 27 MB	DATE JULY 85	SQUAD FR	PROJECT: 7 WORLD TRADE CENTER	CONTRACT 84-152	DWG.NO. 1952
CHK'D 28 GM	DATE SEP 26/85		DETAIL: COLUMN (21ST TIER) ZONE 4		