
W14 x 90

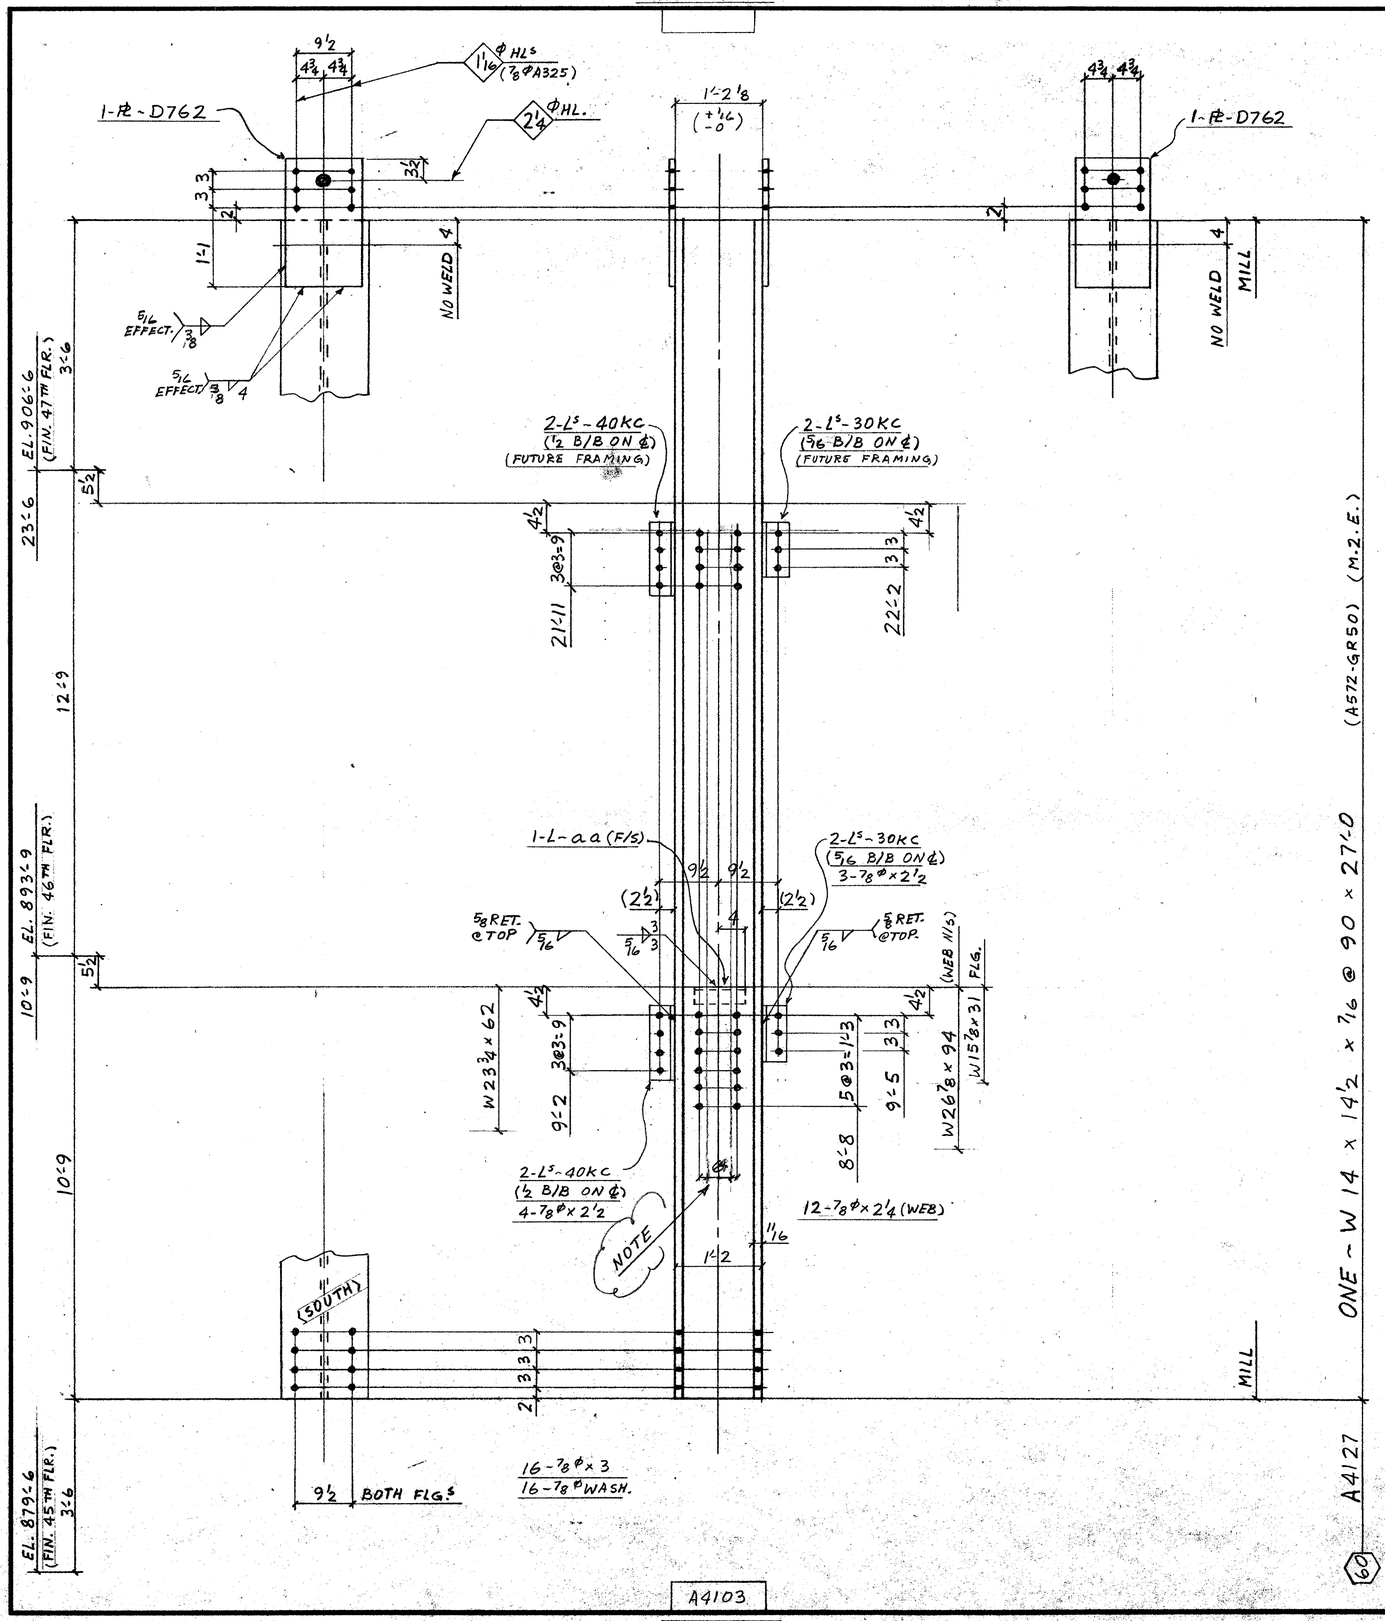

FIELD BOLTS
12-⅞ϕ A325F x 2¼
7- x 2½
16- x 3
16-⅞ϕ A325 WASH.

DIM'S SHOWN IN BRACKETS ARE BASED ON ACCURATE COL SIZES.

SHOP SCRIBE VISIBLE C/L ON BOTH FLGS & B/S WEB TOP & BOTT.

MAT'L G40.21-44W U/N
E70 SERIES ELECTRODES
REF. DWG. E46, E47, E118
9D1, 9181,

BILL OF MATERIAL

LINE	COOSTE	COMMX SHIP DIVN.	PIECE MARKS MAIN MAT'L.	PIECE MARKS DETAIL MAT'L.	NO. OF PIECES	MATERIAL DESCRIPTION PL	WIDTH Inch	WIDTH 16th	X PLATE ONLY	THK. In.	THK. 16th	GRADE CODE	DSOR	FINISHED LENGTH Feet	FINISHED LENGTH In.	FINISHED LENGTH 16th	PAGE	LINE	REMARKS
01				F001															
02																			
03				30KC	4	L	4	× 3 × 3/8				44W		0	8	8			
04				40KC	4			L						0	11	8			
05				AA	1	L	3	× 3 × 3/8				L		0	8	0			PLAIN
06																			
07				D762	2	PL	12	8 ×			06	44W		1	9	0			
08																			
09					1	IF	5/16								7	0			
10					1	IF	3/8								4	0			
11																			
12			4716A4127		1	W	14	× 90				A572GR50		27	0	1/4	22		M.2.E.
13																			
14																			
26				TOTAL	15				TOTAL			39							1-OF-1

01																			
02																			
26				TOTAL					TOTAL										

Jan 7/86

REV.					
1	DATE	BY	SPEC.	As NOTED	FRANKEL STEEL LIMITED
2	DATE	BY	HOLES	15/16ϕ U/N	220 ATTWELL DRIVE, UNIT 1, REXDALE, ONTARIO M9W 5B2
3	DATE	BY	FINISH	NONE	

MADE	DATE	SQUAD	PROJECT	CONTRACT	DWG No.
27 SF	DEC. 1/85	F.R.	7 WORLD TRADE CENTER	84-153	4127
CHK'D. 28 BF	DATE DEC. 10/85		DETAIL: COLUMN 60 (24TH TIER)		