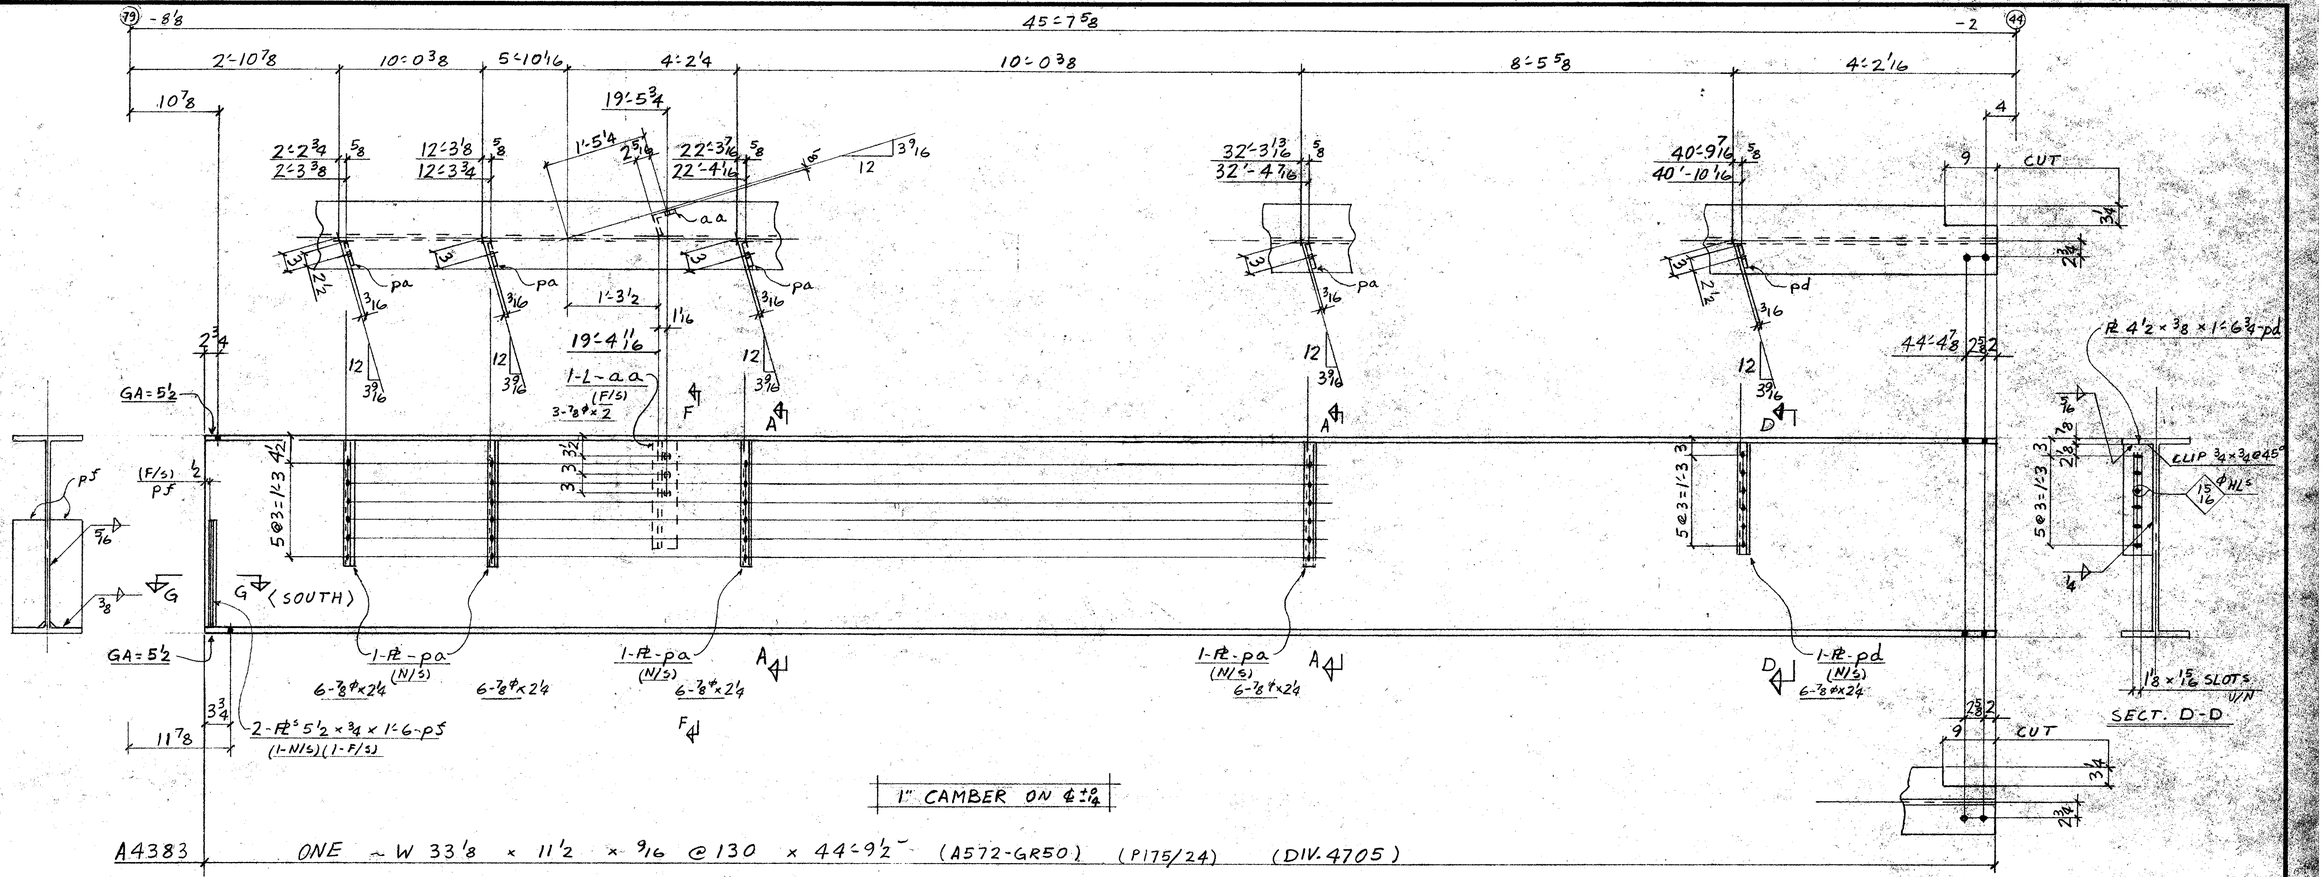


FIELD BOLTS
30 - 7/8ø H.T. BOLTS x 2'4 (A325)
3 - L x 2 L

MAT'L G40.21-44W U/N
E70 SERIES ELECTRODES
REF. DWG. E46
901, 9181, 9183, 9187, 9189

Dec 5/85

REVISED		OPEN HOLES 15/16ø H	BEAM (79 TO 44) (46TH FLR.)	FRANKEL STEEL LIMITED
DATE ____ BY ____		PAINT NONE	7 WORLD TRADE CENTER	220 ATTWELL DRIVE UNIT 1 REXDALE, ONTARIO M9W 5B2
DATE ____ BY ____		ERECTED BY ____	TISHMAN CONSTRUCTION — CUSTOMER	SQUAD FR
DATE ____ BY ____		FIELD PAINT ____	EMERY ROTH & SONS P.C. — ARCHITECT	MADE BY SP DATE OCT 17/85 CHKD. BY D.Z. DATE Nov 26/85
DATE ____ BY ____		INSPECTION ____	IRWIN G. CANTOR P.C. — ENGINEER	CONT. No. 84-153 SHEET 4383