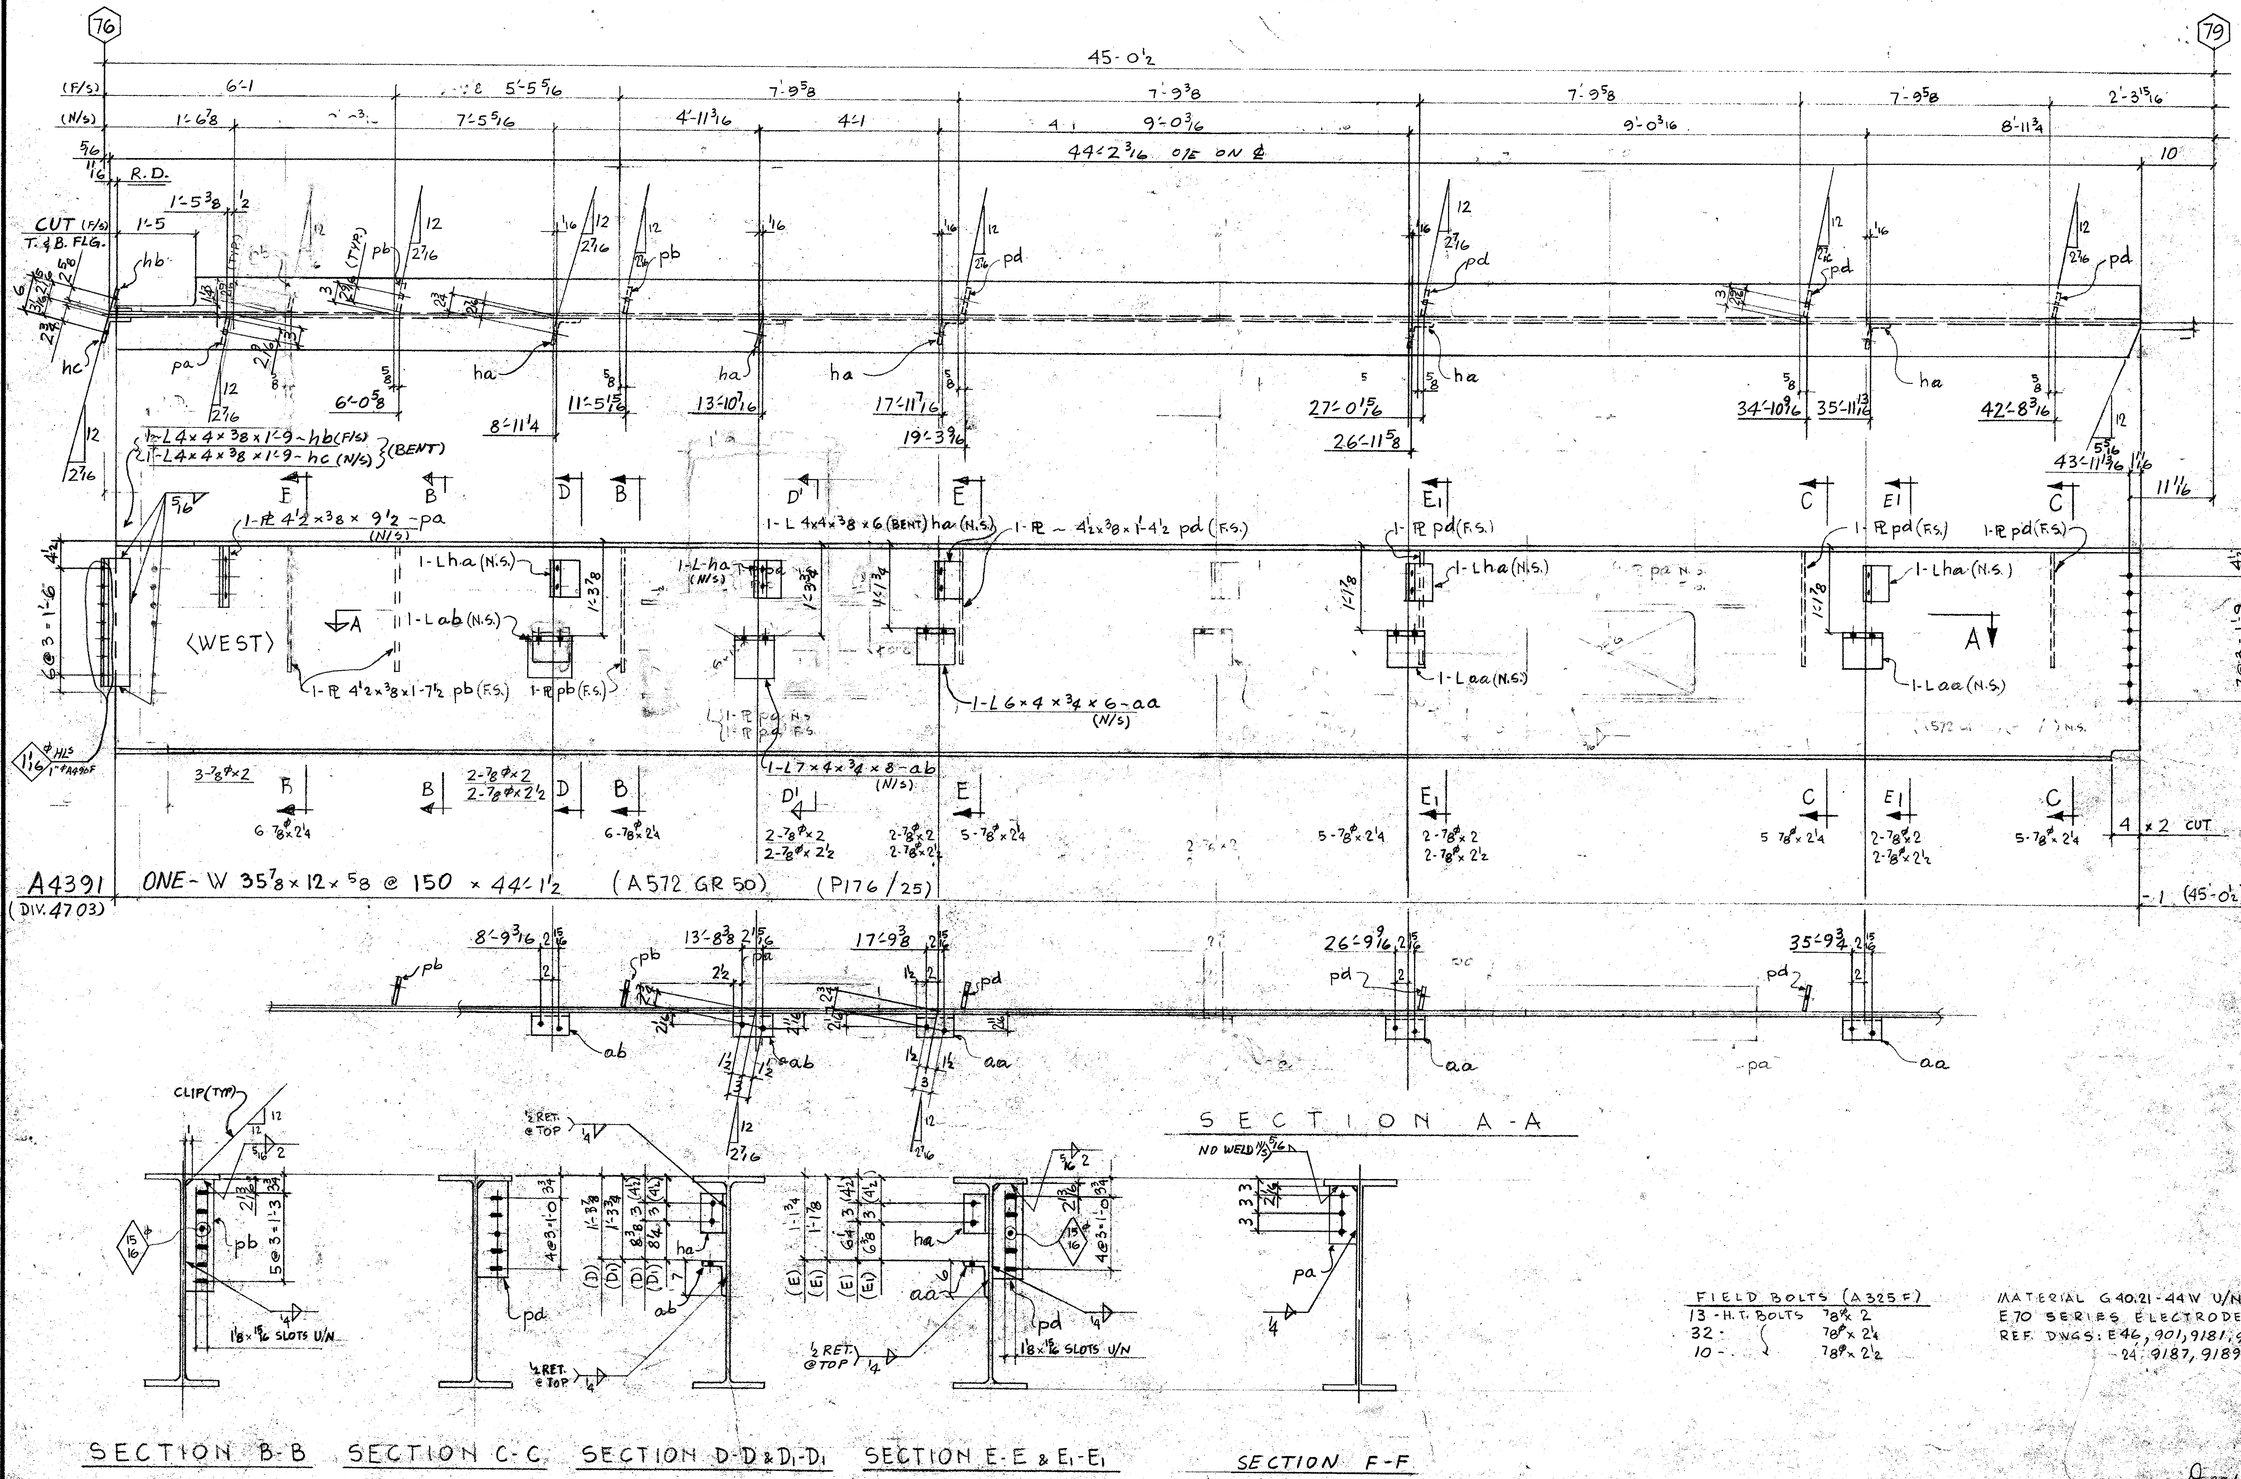


SECTION A-A

SECTION B-B SECTION C-C SECTION D-D & D1-D1 SECTION E-E & E1-E1 SECTION F-F

FIELD BOLTS (A325.F)
13 - H.T. BOLTS 7/8ϕ x 2
32 - 7/8ϕ x 2 1/4
10 - 7/8ϕ x 2 1/2

MATERIAL G40.21-44W U/N
E70 SERIES ELECTRODES
REF. DWGS: E46, 901, 9181, 9185
24, 9187, 9189

See 11/P5

REVISED			
DATE ____ BY ____	OPEN HOLES 15/16ϕ U/N	BEAM	(46TH FLR.)
DATE ____ BY ____	PAINT NONE	7 WORLD TRADE CENTER	
DATE ____ BY ____	ERECTED BY ____	TISHMAN CONSTRUCTION	CUSTOMER
DATE ____ BY ____	FIELD PAINT ____	EMERY ROTH & SONS P.C.	ARCHITECT
DATE ____ BY ____	INSPECTION ____	IRWIN G. CANTOR P.C.	ENGINEER

FRANKEL STEEL LIMITED
220 ATTWELL DRIVE UNIT 1 REXDALE, ONTARIO M9W 5B2

SQUAD F.R
MADE BY SF DATE OCT/97 CHKD. BY D.Z. DATE DEC/97
CONT. No. 84-153 SHEET 4391