
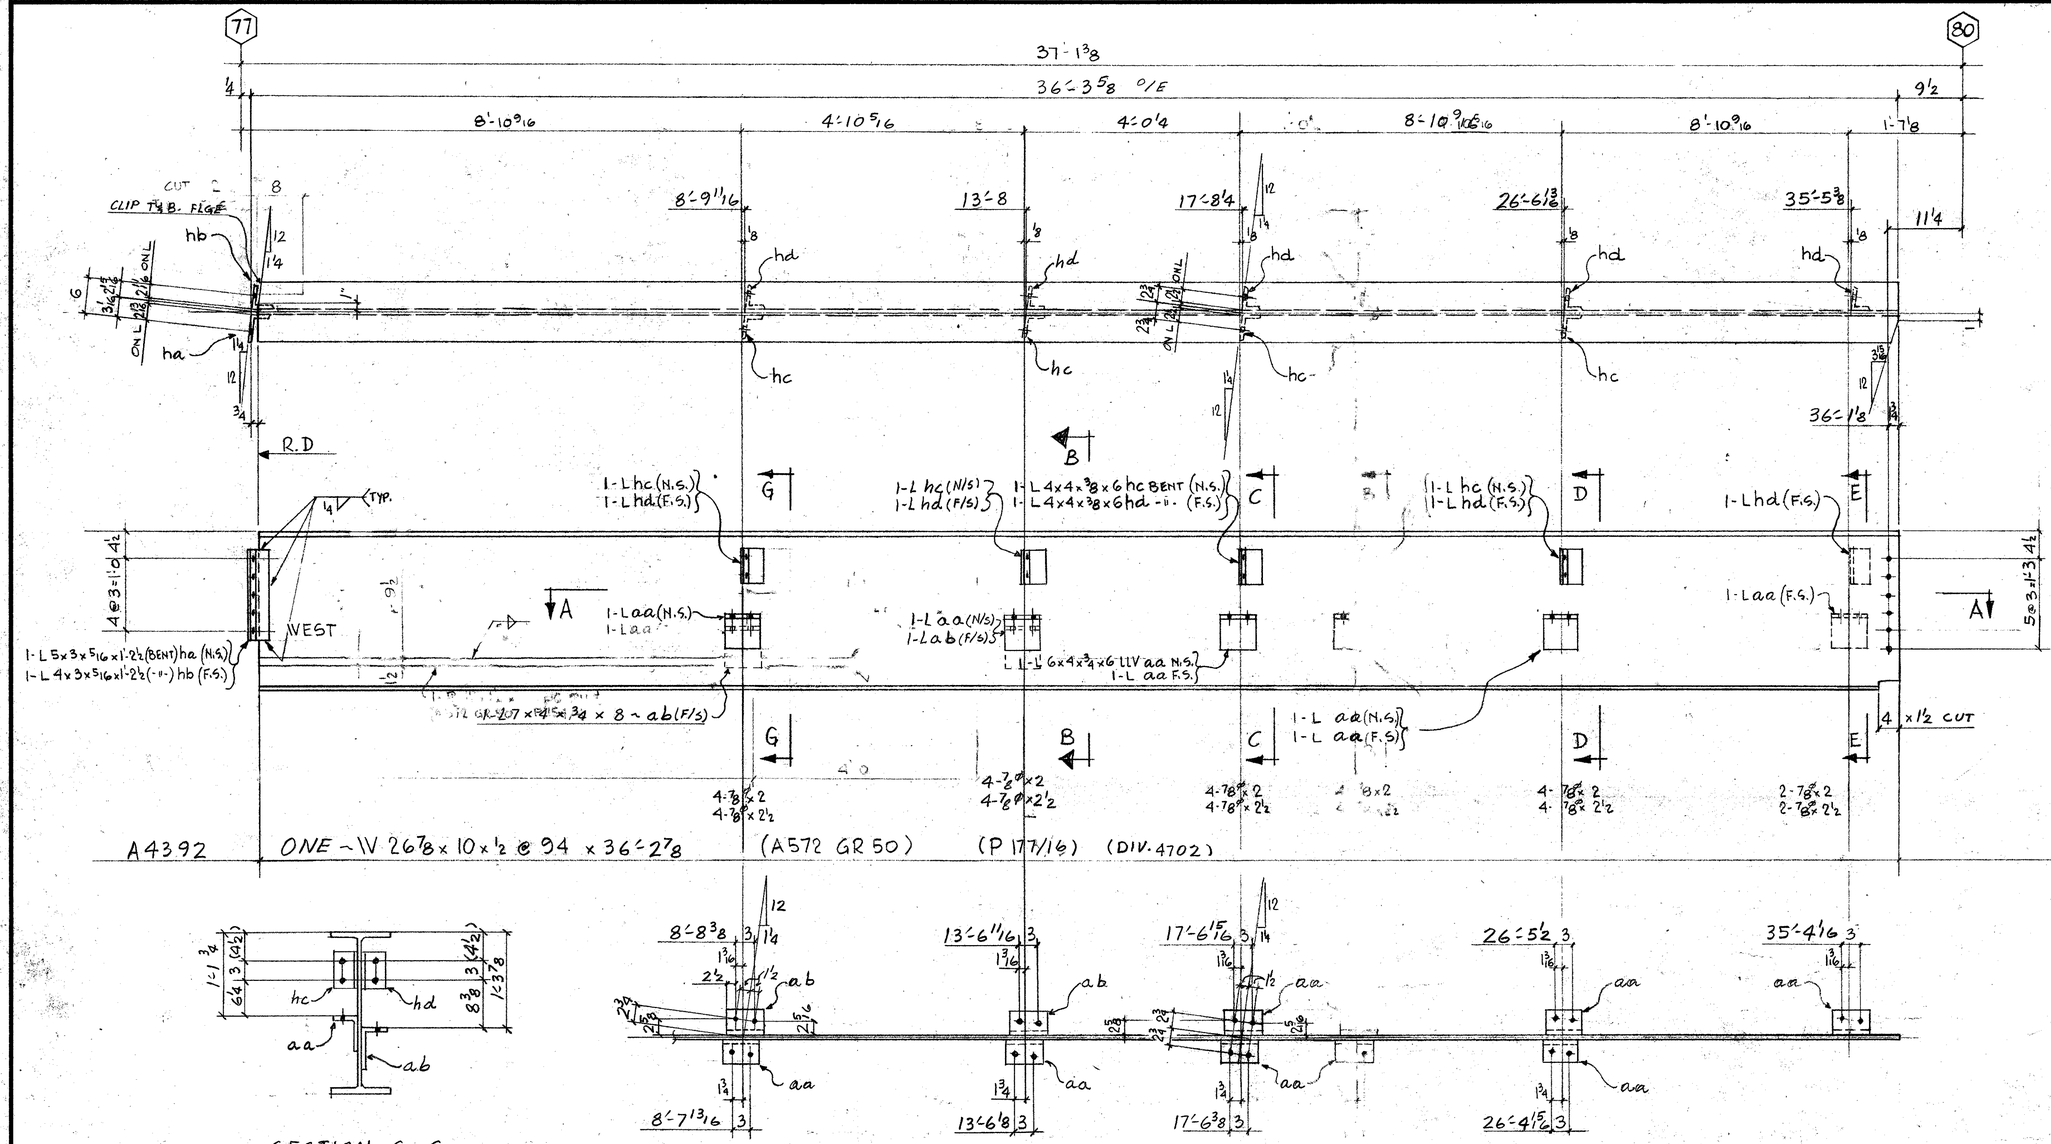


A4392 ONE - W 26 7/8 x 10 x 1/2 @ 94 x 36'-2 7/8 (A572 GR 50) (P 177/16) (DIV. 4702)

SECTION G-G

SECTION A-A

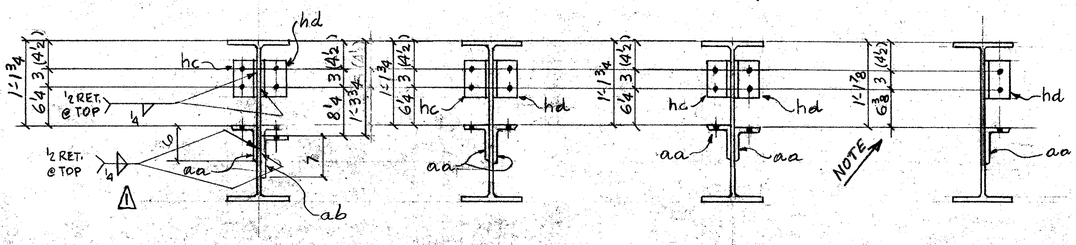

SECTION B-B SECTION C-C SECTION D-D SECTION E-E

FIELD BOLTS (A325 F)
18 - H.T. BOLTS 7/8 x 2
18 - " " 7/8 x 2 1/2

MATERIAL G.A.D. 21-44N U/N
E70 SERIES ELECTRODES
REF. DWGS: E46
901, 9181, 9186, 9187

Jan 23/86 R
Dec 5/85

REVISED			
DATE ____	BY ____	OPEN HOLES 15/16ø U/N	
DATE ____	BY ____	PAINT NONE	
DATE ____	BY ____	ERECTED BY ____	
DATE ____	BY ____	FIELD PAINT ____	
DATE JAN 23/86	BY HSS	INSPECTION ____	

WELD L-aa & ab ⚠

BEAM (46TH FLR.)
7 WORLD TRADE CENTER
TISHMAN CONSTRUCTION — CUSTOMER
EMERY ROTH & SONS P.C. — ARCHITECT
IRWIN G. CANTOR P.C. — ENGINEER

FRANKEL STEEL LIMITED
220 ATTWELL DRIVE UNIT 1 REXDALE, ONTARIO M9W 5B2
SQUAD E.R.
MADE BY SF DATE OCT. 17 CHKD. BY D.Z. DATE Jan 23/86
CONT. No. 84-153 SHEET 4392