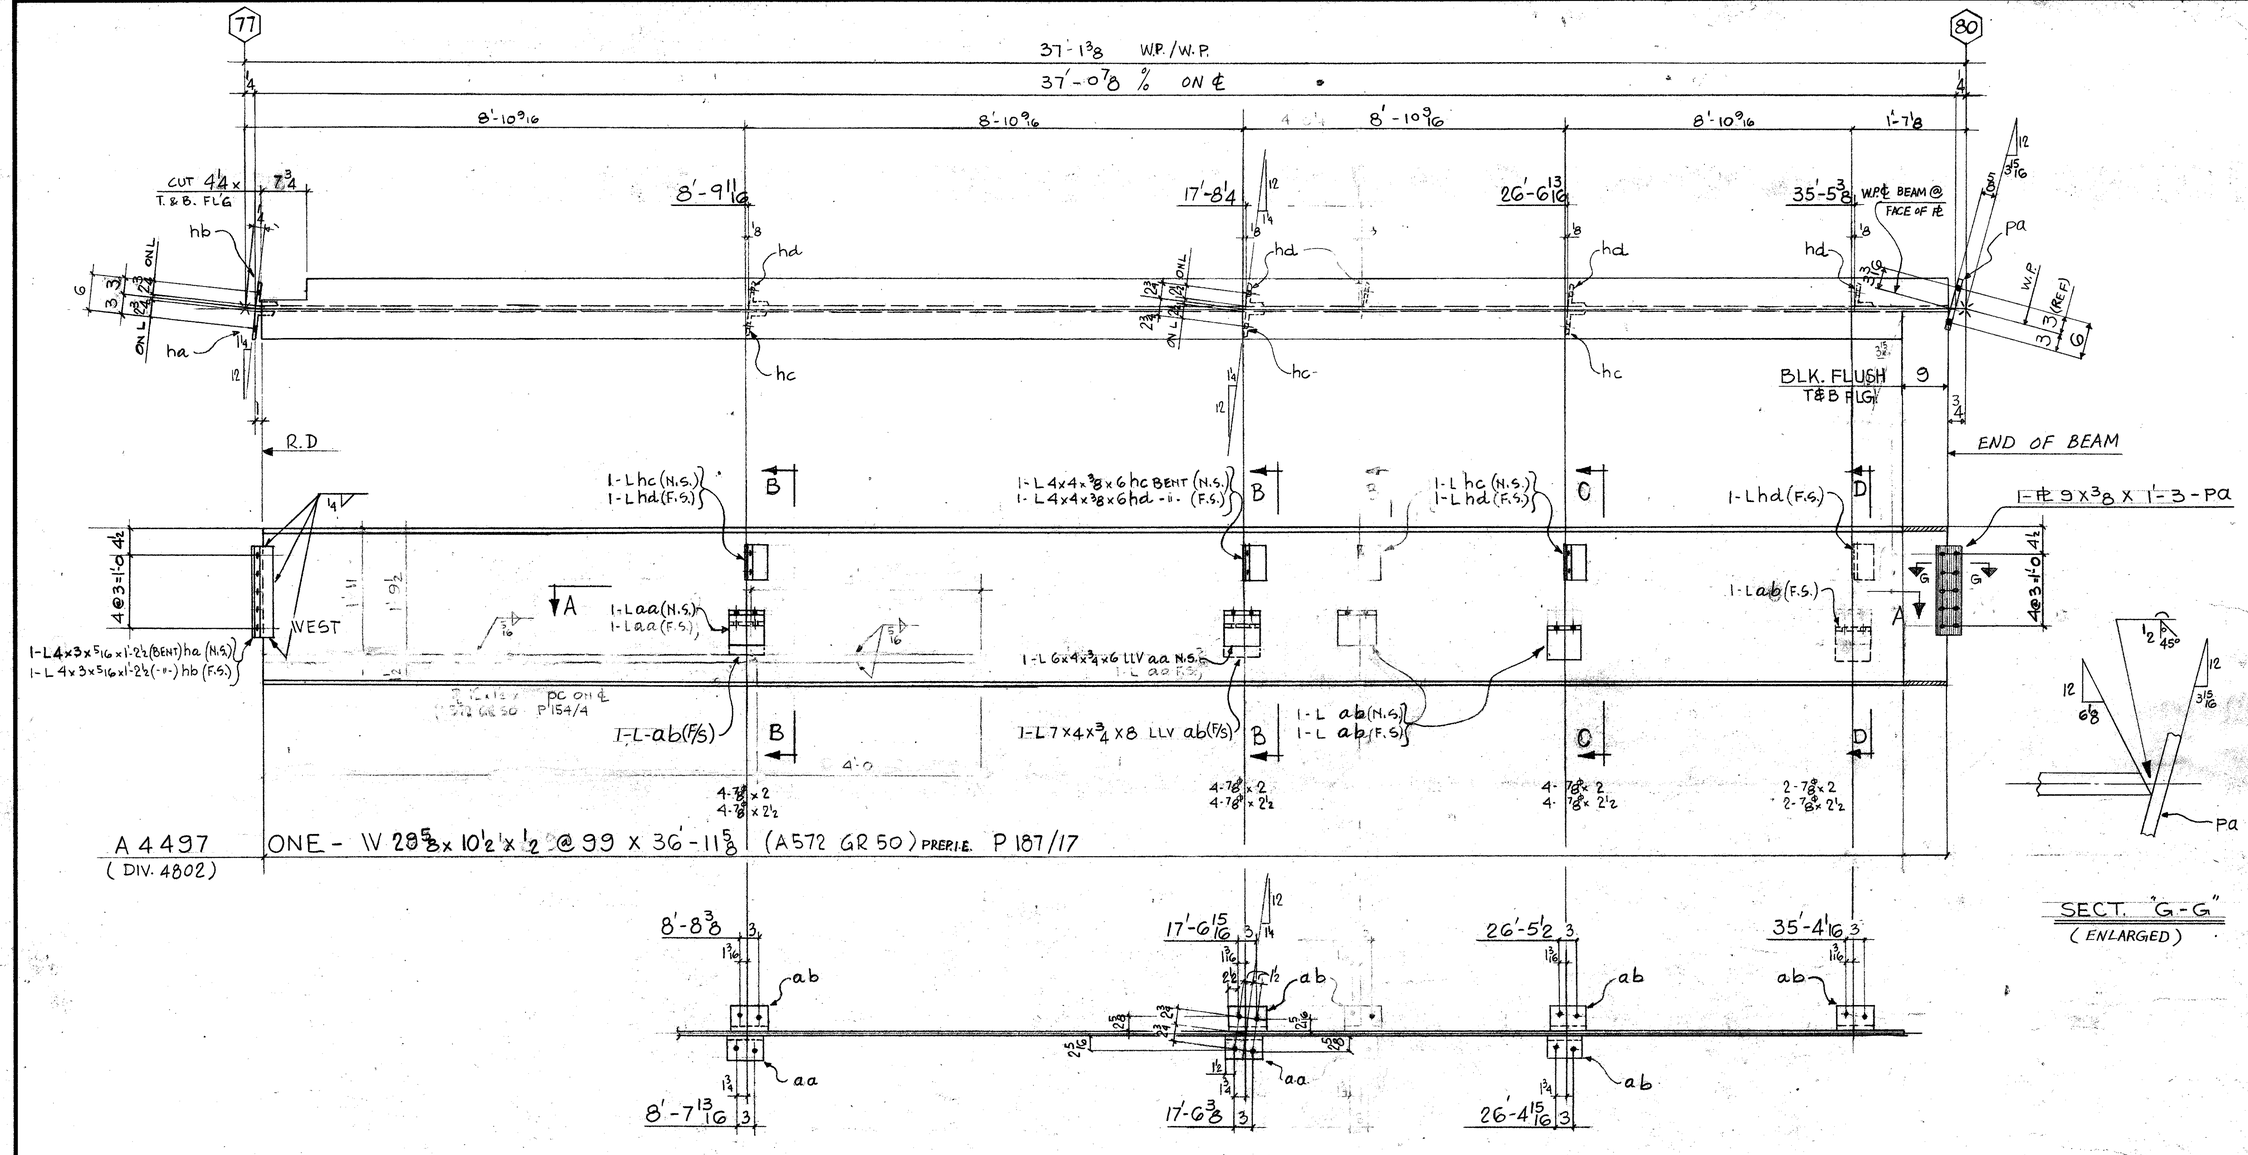


A 4497 ONE - W 28 5/8 x 10 1/2 x 1/2 @ 99 x 36'-11 5/8 (A572 GR 50) PREFIE. P 187/17
(DIV. 4802)

FIELD BOLTS (A325 F)
14 - H.T. BOLTS 7/8" x 2
14 - " " 7/8" x 2 1/2

MATERIAL G40.21-44W U/N
E70 SERIES ELECTRODES
REF. DWGS: E48, 901(9187)

REVISED			
DATE ____ BY ____	OPEN HOLES 15/16ø	BEAMS (ROOF)	FRANKEL STEEL LIMITED
DATE ____ BY ____	PAINT NONE	7 WORLD TRADE CENTER	220 ATTWELL DRIVE UNIT 1 REXDALE, ONTARIO M9W 5B2
DATE ____ BY ____	ERECTED BY	TISHMAN CONSTRUCTION — CUSTOMER	SQUAD E.R.
DATE ____ BY ____	FIELD PAINT	EMERY ROTH & SONS P.C. — ARCHITECT	MADE BY HSS DATE JAN/23/96 CHKD. BY D.Z. DATE 2/6/96
DATE ____ BY ____	INSPECTION	IRWIN G. CANTOR P.C. — ENGINEER	CONT. No. 84-153 SHEET 4497

Feb 14/96