

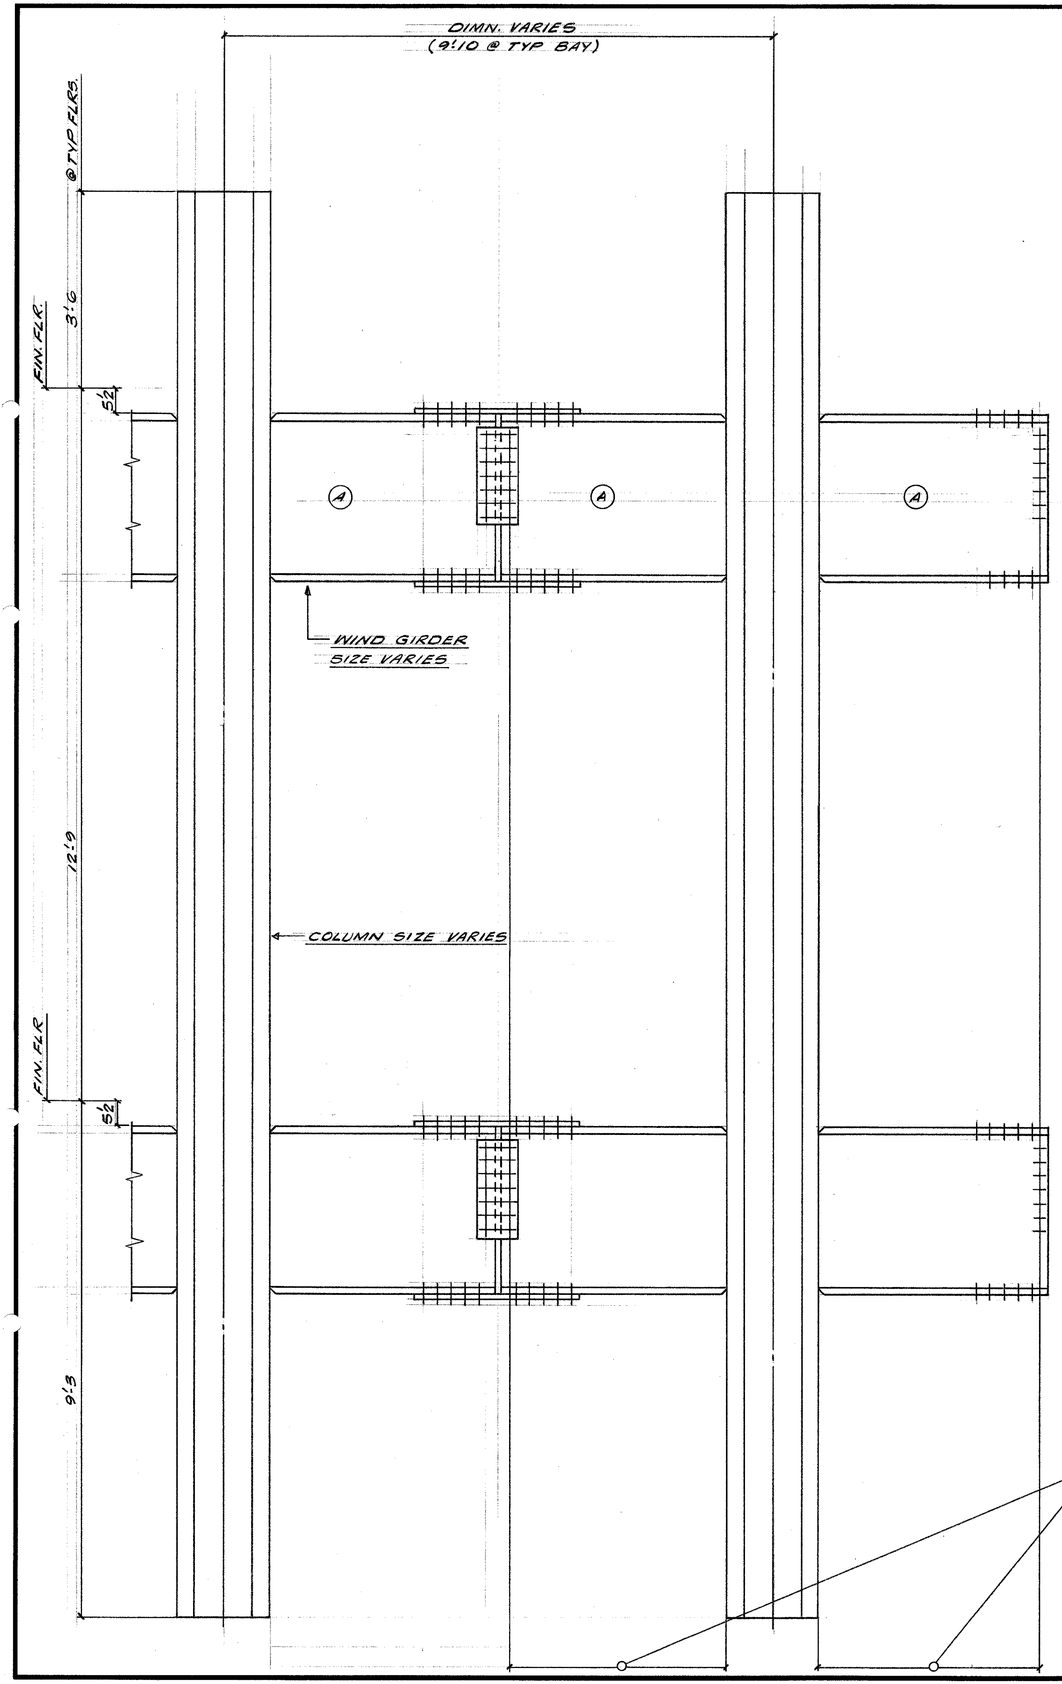


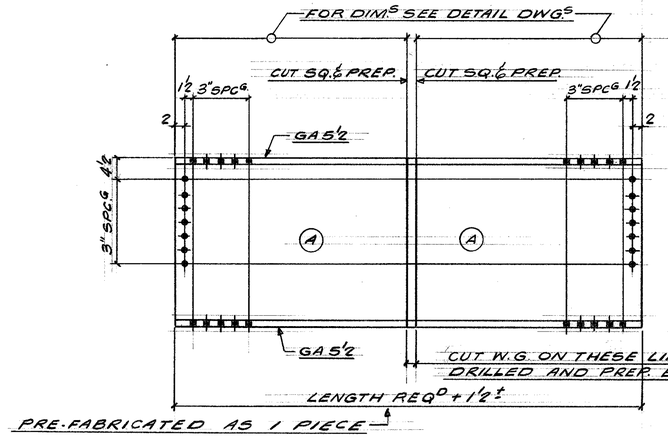

SHOP NOTE: - PRE-FABRICATED LENGTH OF WIND GIRDERS FOR EACH BAY WILL REMAIN CONSTANT FOR ALL GIRDERS IN ZONE 2, I.E. 8TH TO 21ST FLR.S INCLUSIVE.
SINCE COLUMN SIZES DO NOT VARY SIGNIFICANTLY, THE FINAL ADJUSTMENT IN LENGTH CAN BE MADE AT THE TRIM & FITTING STAGE.

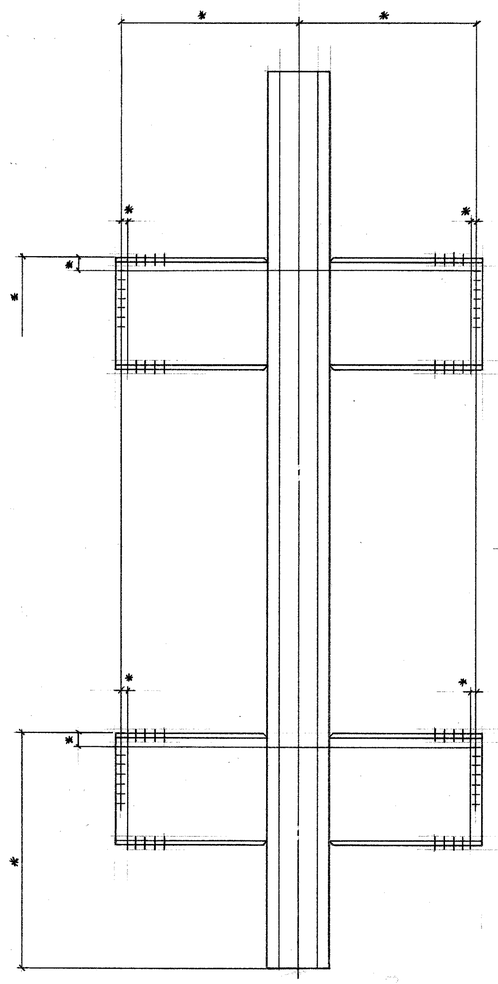

SHOP NOTE: * CONTROL DIM.S TO BE MAINTAINED

July 8/85E

REVISED			
DATE ____ BY ____	OPEN HOLES ____	PROPOSED FABRICATION OF	FRANKEL STEEL LIMITED
DATE ____ BY ____	PAINT ____	TREE COLS. - 7 WORLD TRADE CENTER	220 ATTWELL DRIVE UNIT 1 REXDALE, ONTARIO M9W 5B2
DATE ____ BY ____	ERECTED BY ____	TISHMAN CONSTRUCTION CUSTOMER	SQUAD F.R.
DATE ____ BY ____	FIELD PAINT ____	EMERY ROTH & SONS P.C. ARCHITECT	MADE BY GM DATE MAR 85 CHKD. BY ____ DATE ____
DATE ____ BY ____	INSPECTION ____	IRWIN G. CANTOR P.C. ENGINEER	CONT. No. 84-15 SHEET 9152