
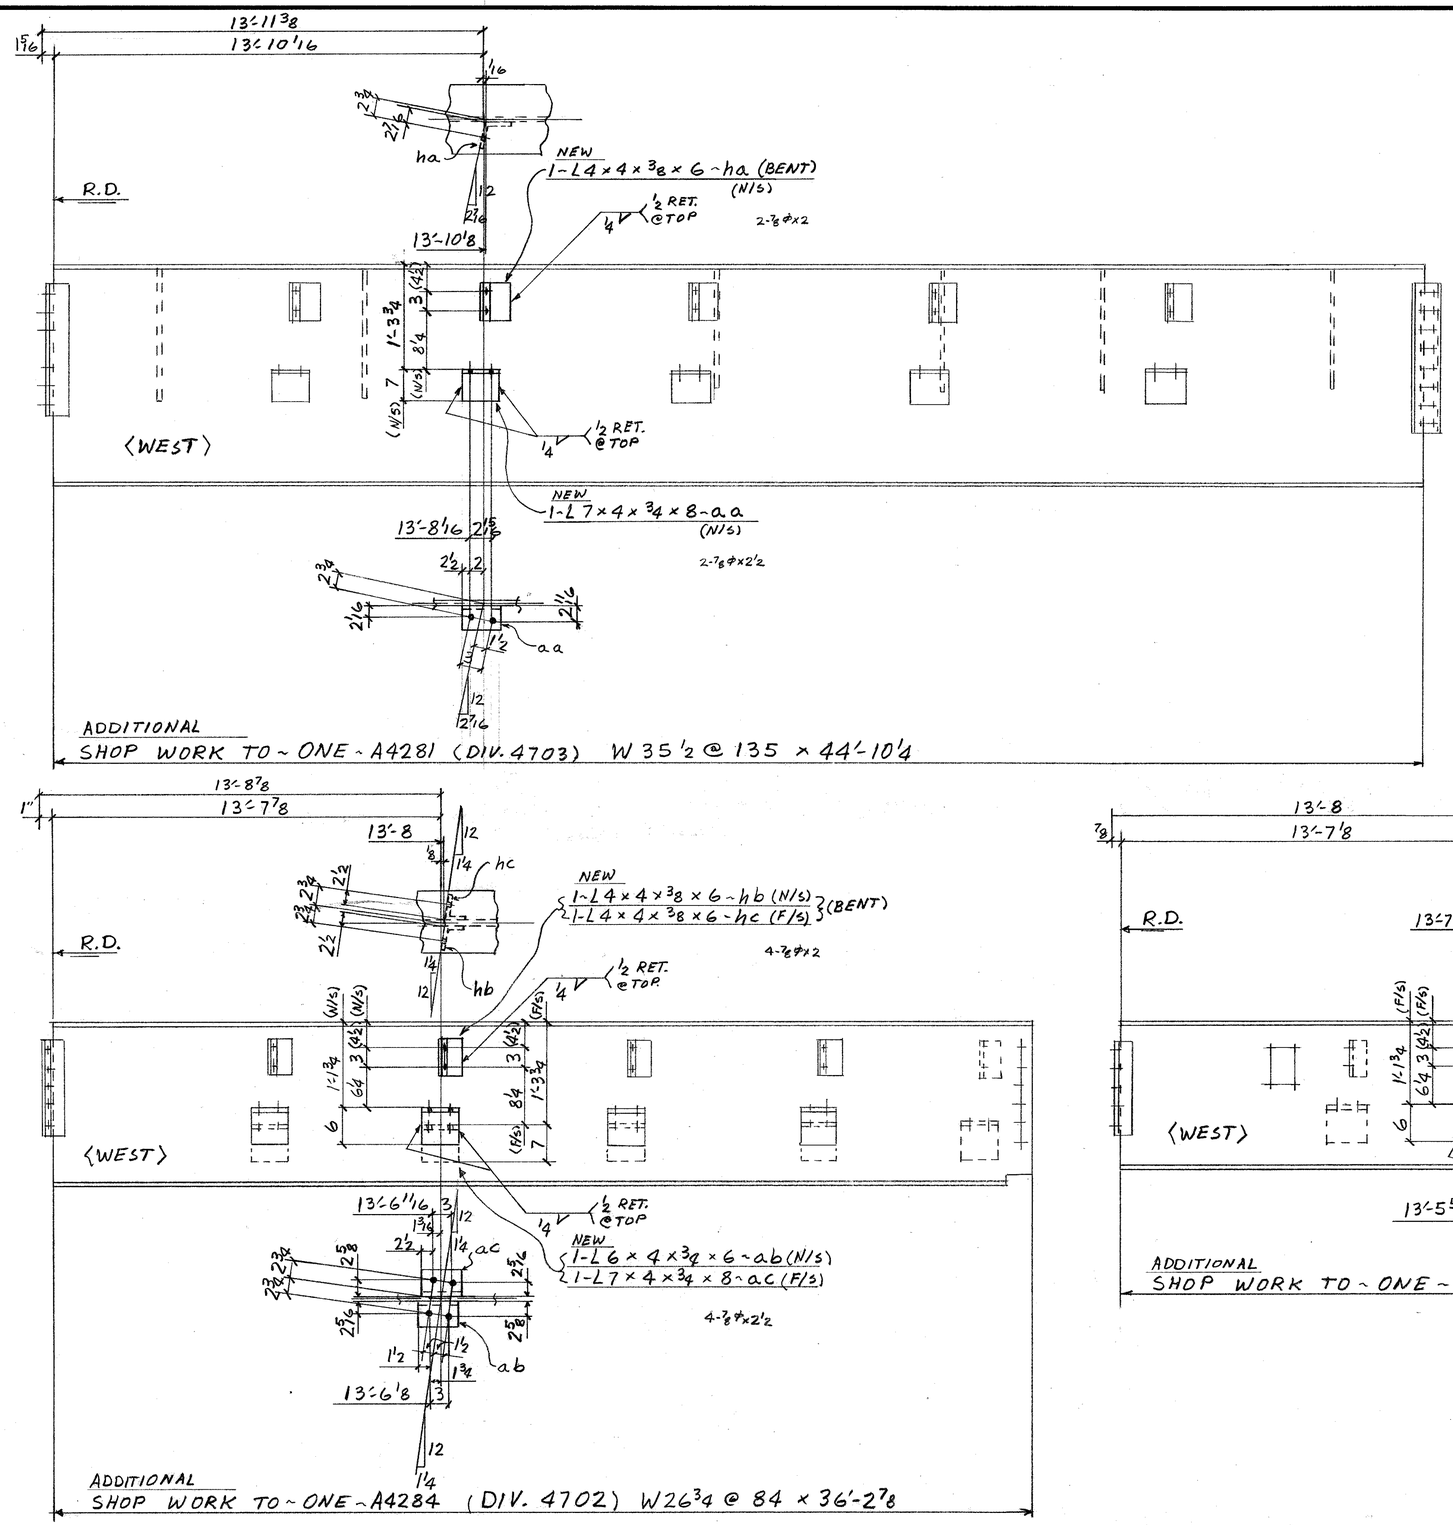


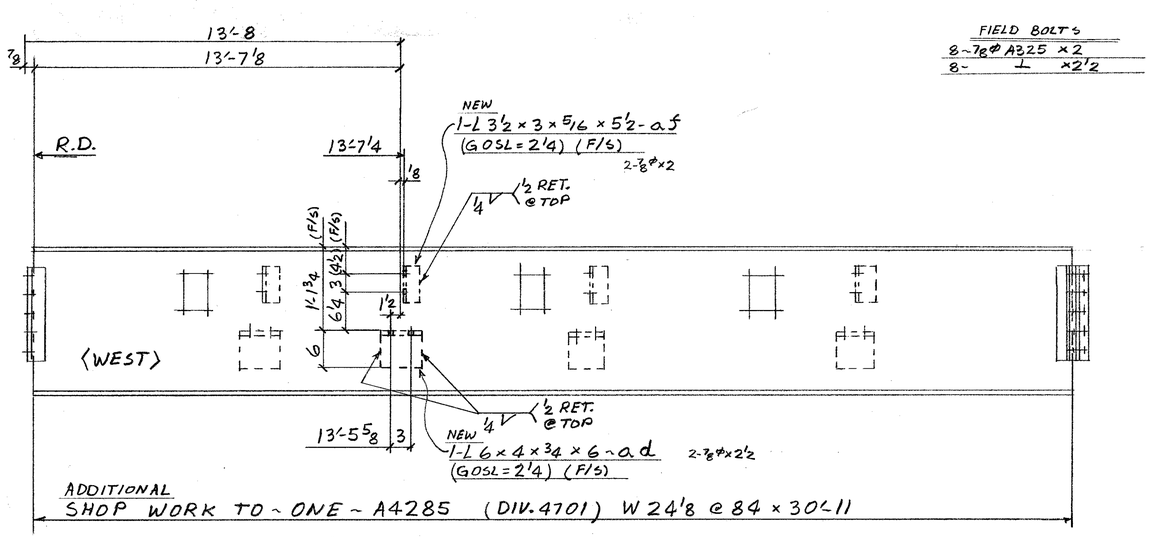

CHARGE TIME TO X69

USE E70 SERIES ELECTRODES
REF. DWG. E47A

May 23/86 C
May 13/86

REVISED			
DATE ____ BY ____	OPEN HOLES 15 ϕ 16	ADDITION WORK TO BEAMS 47TH FLOOR	FRANKEL STEEL LIMITED
DATE ____ BY ____	PAINT NONE	7 WORLD TRADE CENTER	220 ATTWELL DRIVE UNIT 1 REXDALE, ONTARIO M9W 5B2
DATE ____ BY ____	ERECTED BY ____	TISHMAN CONSTRUCTION (CUSTOMER)	SQUAD FR
DATE ____ BY ____	FIELD PAINT ____	EMERY ROTH & SONS P.C. (ARCHITECT)	MADE BY SF DATE MAY 9/86 CHKD. BY J.B. DATE MAY 12/86
DATE ____ BY ____	INSPECTION ____	IRWIN G. CANTOR P.C. (ENGINEER)	CONT. No. 84-153 SHEET 9202