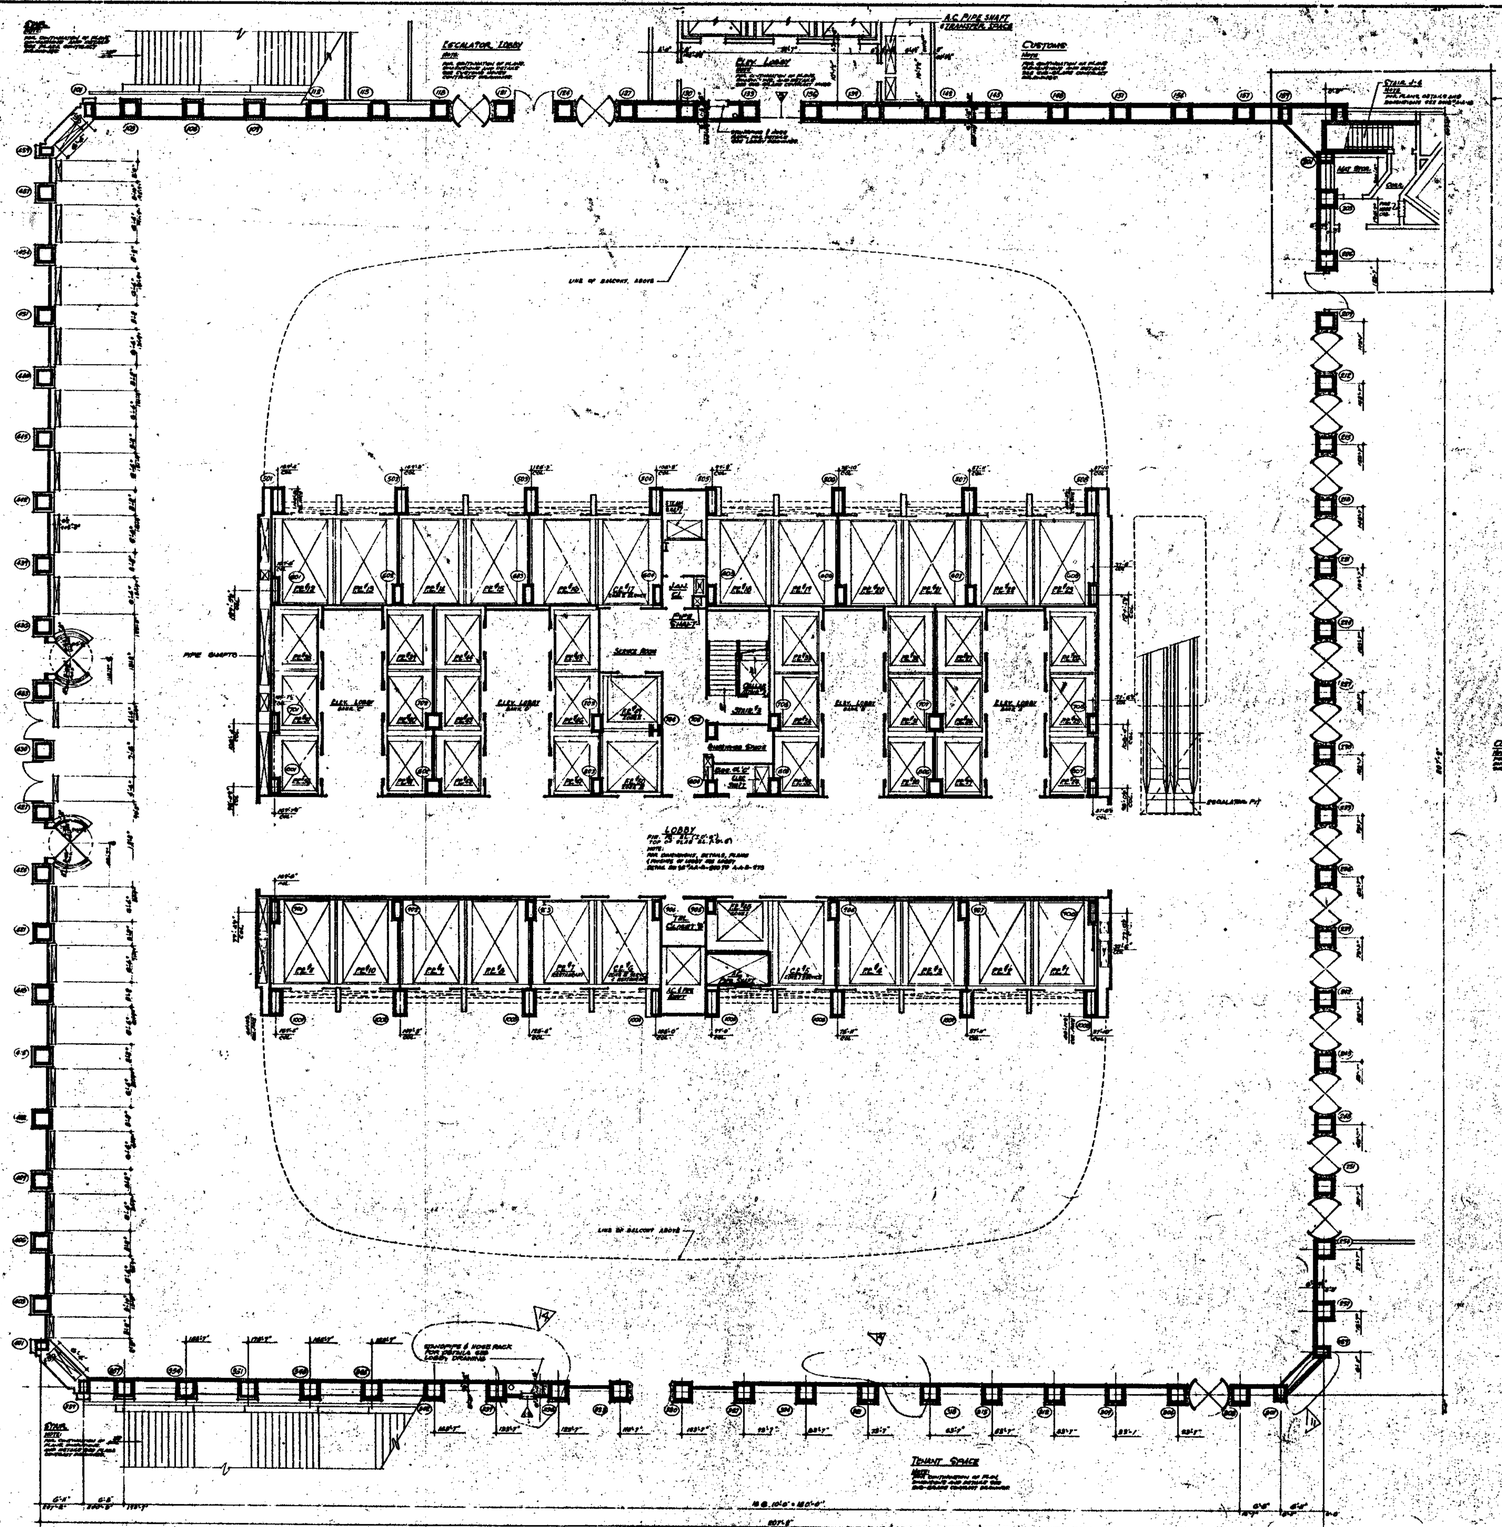

LINE OF BALCONY ABOVE
LINE OF BALCONY ABOVE
PIPE SHAFTS
SERVICE ROOM
ELEV. LOBBY
ELEV. LOBBY
ELEV. LOBBY
ELEV. LOBBY
STAIR 3
CUSTOMERS' STAIR
LOBBY
STAIR 4
TENANT SPACE
NORTH
NOTES
1 FOR GENERAL NOTES, SEE TYPICAL FLOOR PLAN
2 FOR COMPLETE DIMENSIONS AND NOTES SEE CORE PLANS
3 ALL ELEVATIONS GIVEN THUS (100'-0") ARE IN RELATION TO FINISH FLOOR
4 FOR MECHANICAL AND ELECTRICAL LAYOUTS SEE RESPECTIVE ENGINEERS DRAWINGS
5 FINISH FLOOR ELEVATION AND TOP OF SLAB ELEVATIONS ARE TYPICAL UNLESS OTHERWISE NOTED
6 WHERE NO SUSPENDED CEILING IS CALLED FOR, SUCH AS IN CLOSETS, STAIR ENCLOSURES ETC., BOTTOM ELEVATION OF ALL FINISH FLOORS SHALL BE MAINTAINED AT 8'-0" MINIMUM ABOVE FINISH FLOOR TO ALLOW FOR FUTURE CEILING INSTALLATION AND CLEARANCE OF FULL HEIGHT DOORS

CONTRACT NO DRAWING date 6-9-68
THE WORLD TRADE CENTER
THE PORT OF NEW YORK AUTHORITY
MINORU YAMASAKI & ASSOCIATES
MINORU YAMASAKI, ARCHITECT
EMERY ROTH & SONS
RICHARD ROTH, ARCHITECT
WORTHINGTON, SKILLING, HELLE & JACKSON
STRUCTURAL ENGINEERS
JAROS, BAUM & BOLLES
MECHANICAL-ELECTRICAL ENGINEERS
JOSEPH R. LORING & ASSOCIATES
CIVIL & SANITARY ENGINEERS
THE PORT OF NEW YORK AUTHORITY
PAUL D. STEITZER, FOUNDATIONS
1st FLOOR PLAN
ELEVATION 310'-7"
CONCOURSE LEVEL
A-10