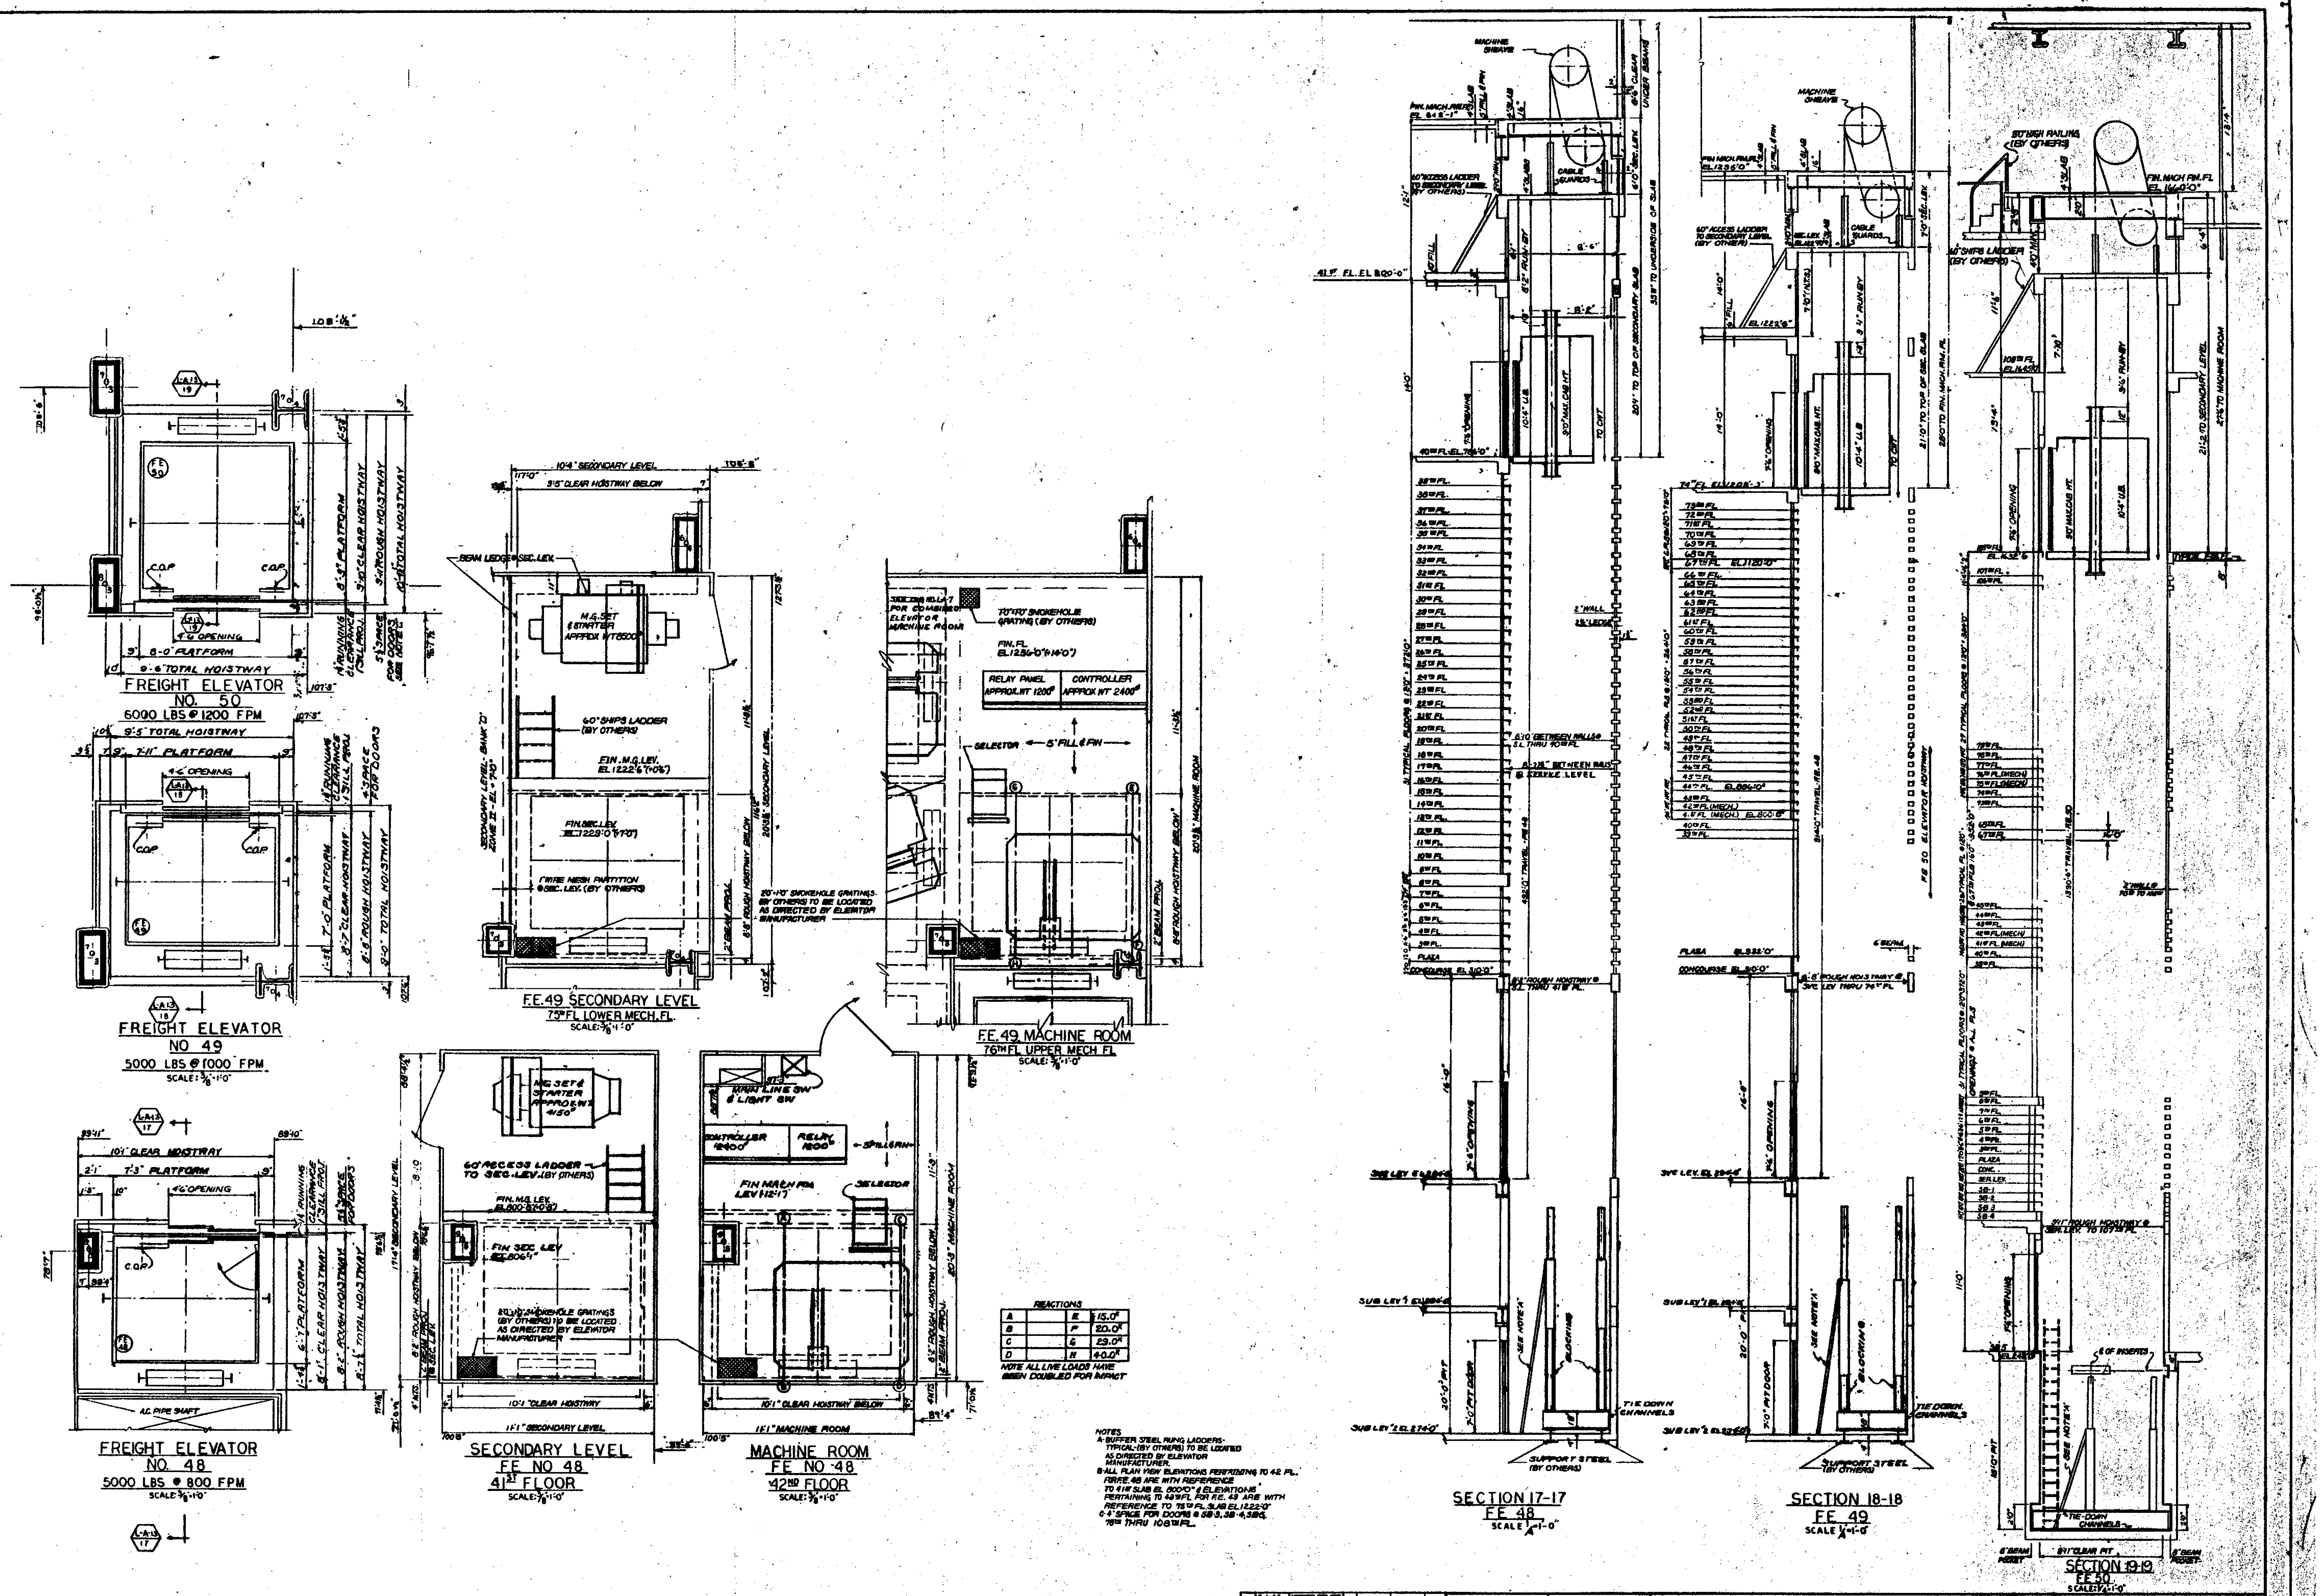



| REACTIONS | | | |
|---|---|---|---|
| A | | E | 15.0K |
| B | | F | 20.0K |
| C | | G | 29.0K |
| D | | H | 40.0K |

NOTE ALL LIVE LOADS HAVE BEEN DOUBLED FOR IMPACT

NOTES
A-BUFFER STEEL RUNG LADDERS-TYPICAL-(BY OTHERS) TO BE LOCATED AS DIRECTED BY ELEVATOR MANUFACTURER.
B-ALL PLAN VIEW ELEVATIONS PERTAINING TO 42 FL. FOR F.E. 48 ARE WITH REFERENCE TO 41ST SLAB EL 800'0" & ELEVATIONS PERTAINING TO 49TH FL FOR F.E. 49 ARE WITH REFERENCE TO 75TH FL. SLAB EL 1222'0"
C-4' SPACE FOR DOORS @ SB-3, SB-4, SBG, 76TH THRU 108TH FL.

| NO. | DATE | DWL. NO. | BY |
|---|---|---|---|
| | 8-1-66 | ISSUED FOR BID | |
| 1 | 3-22-67 | — | JMH |
| 2 | 5-4-67 | — | JMH |
| 3 | 5-22-67 | — | RSC |

REVISIONS

APPROVED

CHIEF, PLANNING DIVISION
DATE

# THE WORLD TRADE CENTER

THE PORT OF NEW YORK AUTHORITY

MINORU YAMASAKI & ASSOCIATES
MINORU YAMASAKI, ARCHITECT

EMERY ROTH & SONS
RICHARD ROTH, ARCHITECT

WORTHINGTON, SKILLING, HELLE & JACKSON
STRUCTURAL ENGINEERS

JAROS, BAUM & BOLLES
MECHANICAL ENGINEERS

JOSEPH R. LORING & ASSOCIATES
ELECTRICAL ENGINEERS

THE PORT OF NEW YORK AUTHORITY
PAVING UTILITIES FOUNDATIONS

TITLE: FREIGHT ELEVATOR 48, 49 & 50 - ELEVATIONS SECONDARY & MACHINE ROOM PLANS

| | | | |
|---|---|---|---|
| DRAWN | R.S.C. | CHECKED | C.L.K. |
| SCALE | AS NOTED | DATE | 7-15-66 |
| PROJECT NUMBER | | SHEET | OF |
| DRAWING NUMBER | L-A-14 | | |