
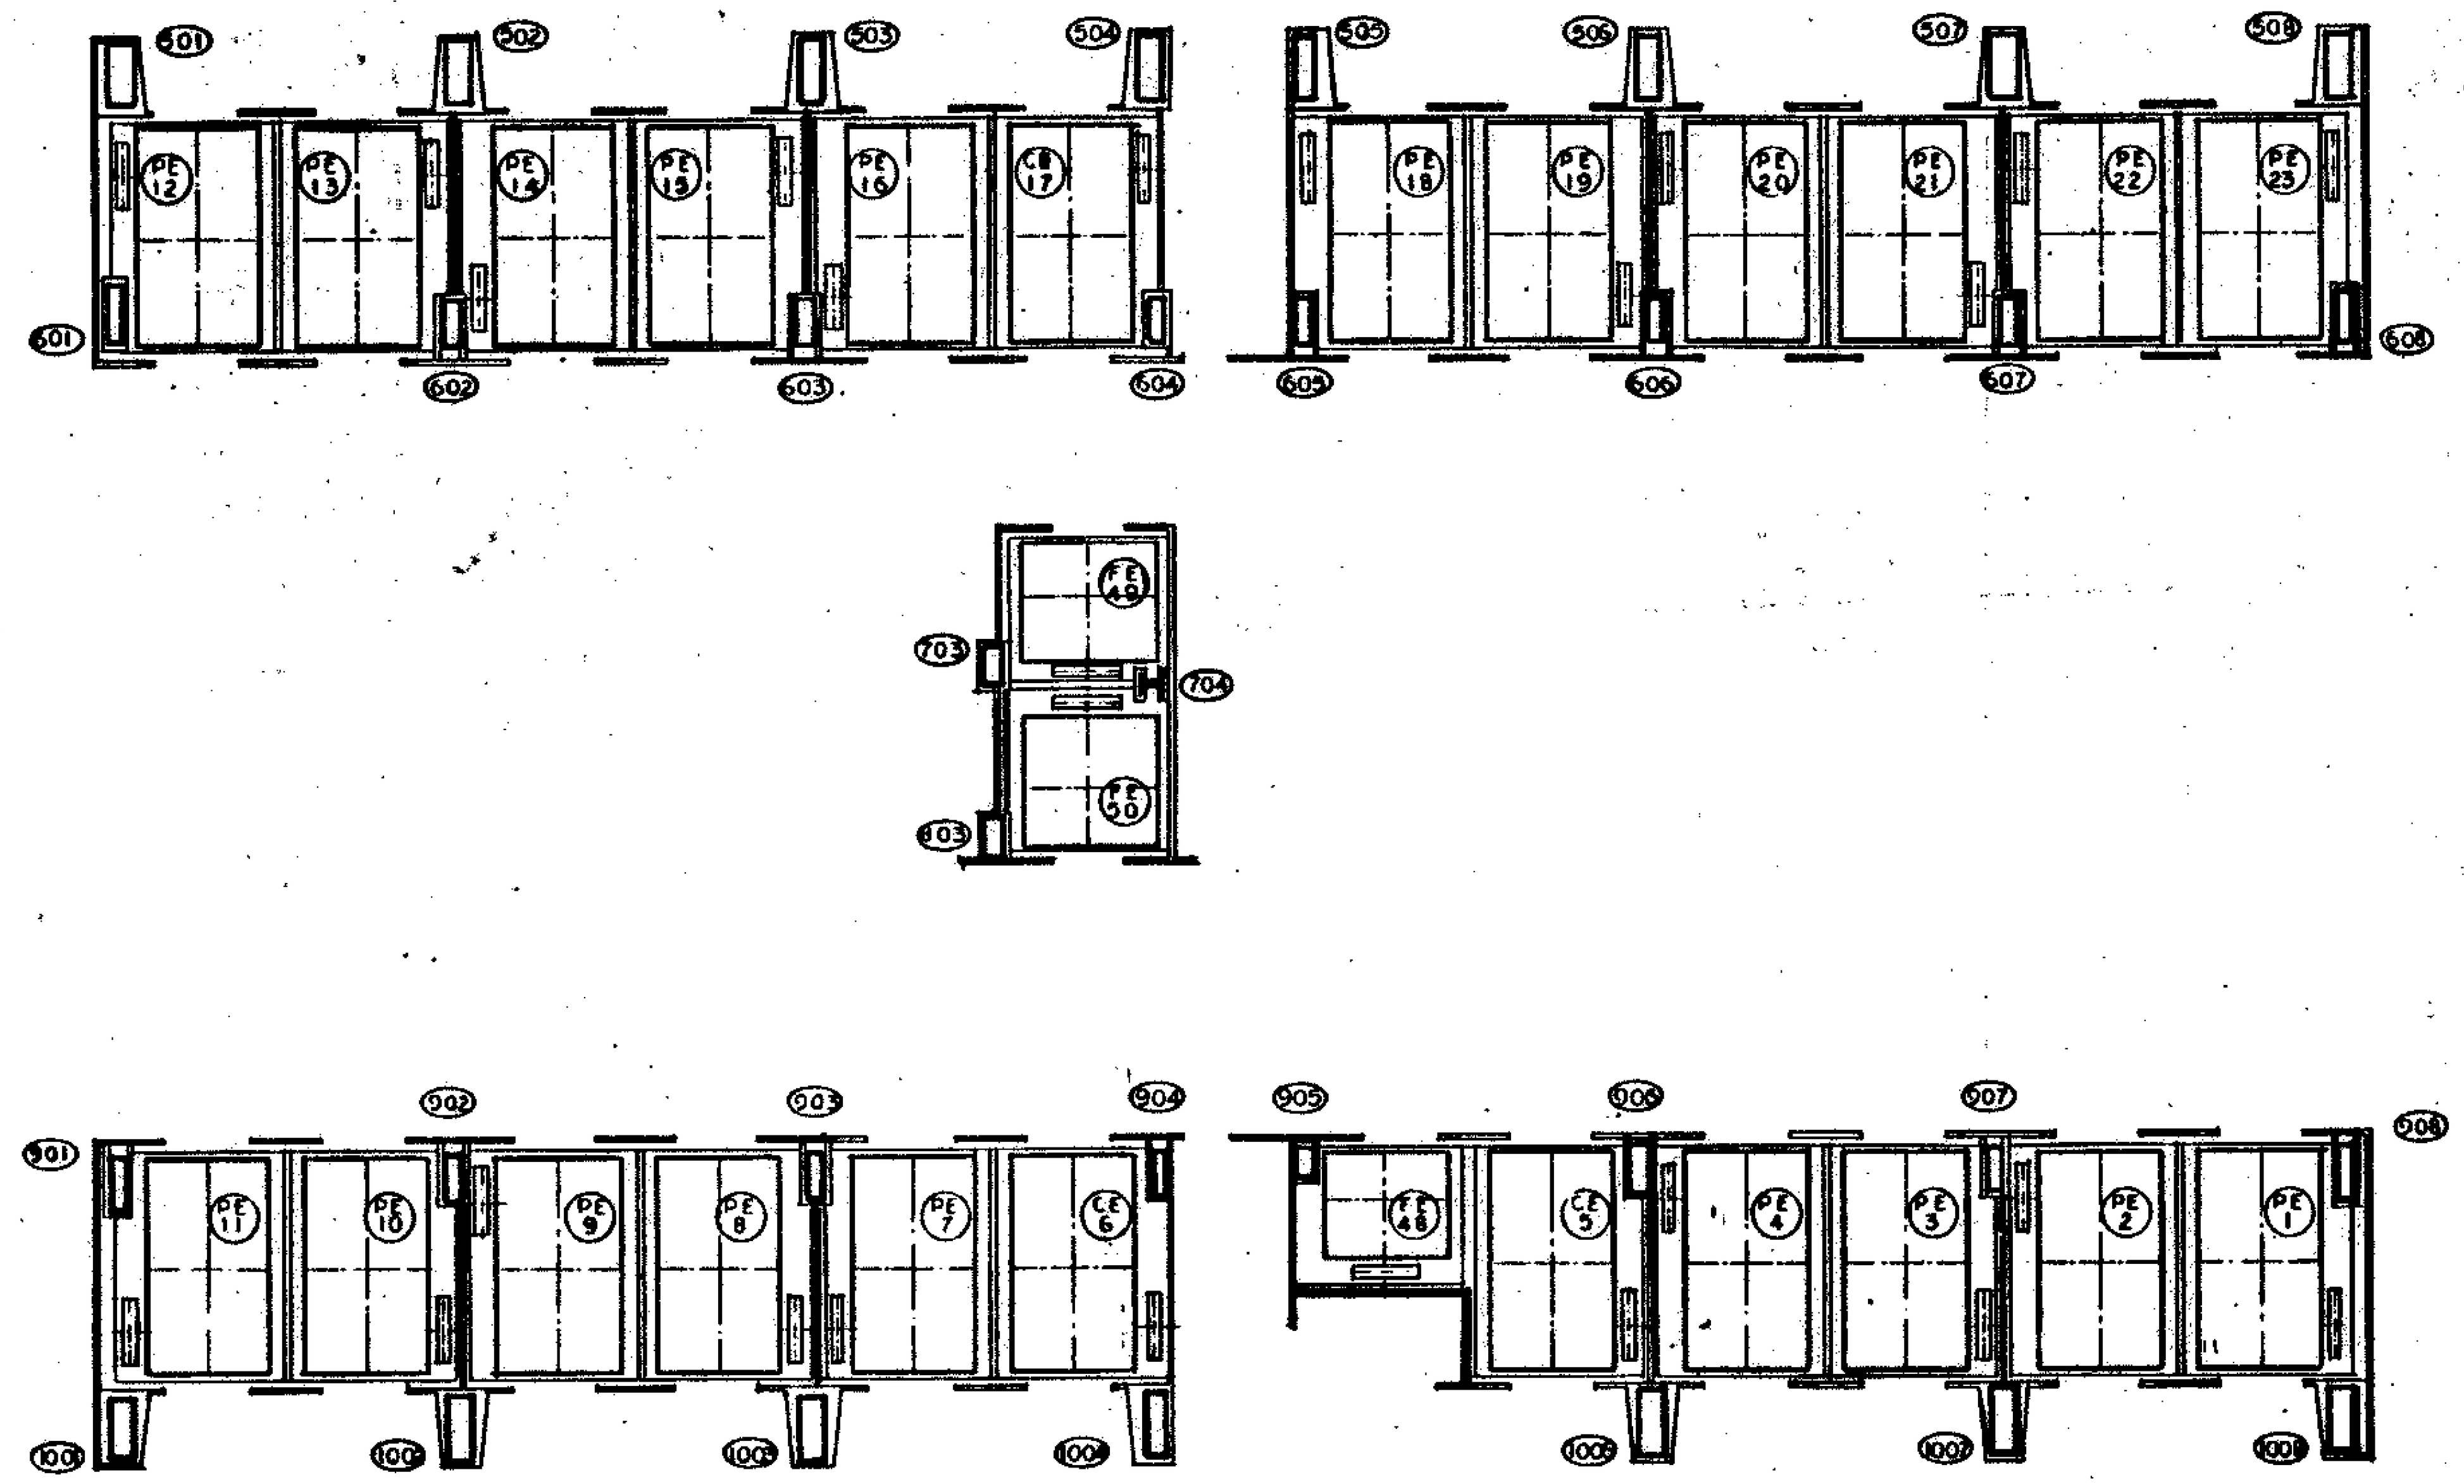


NORTH
TOWER A

Elev 17 to open @ 25,485
" 49 " @ 23 485

PLOT PLAN SHUTTLE AND FREIGHT ELEVATORS

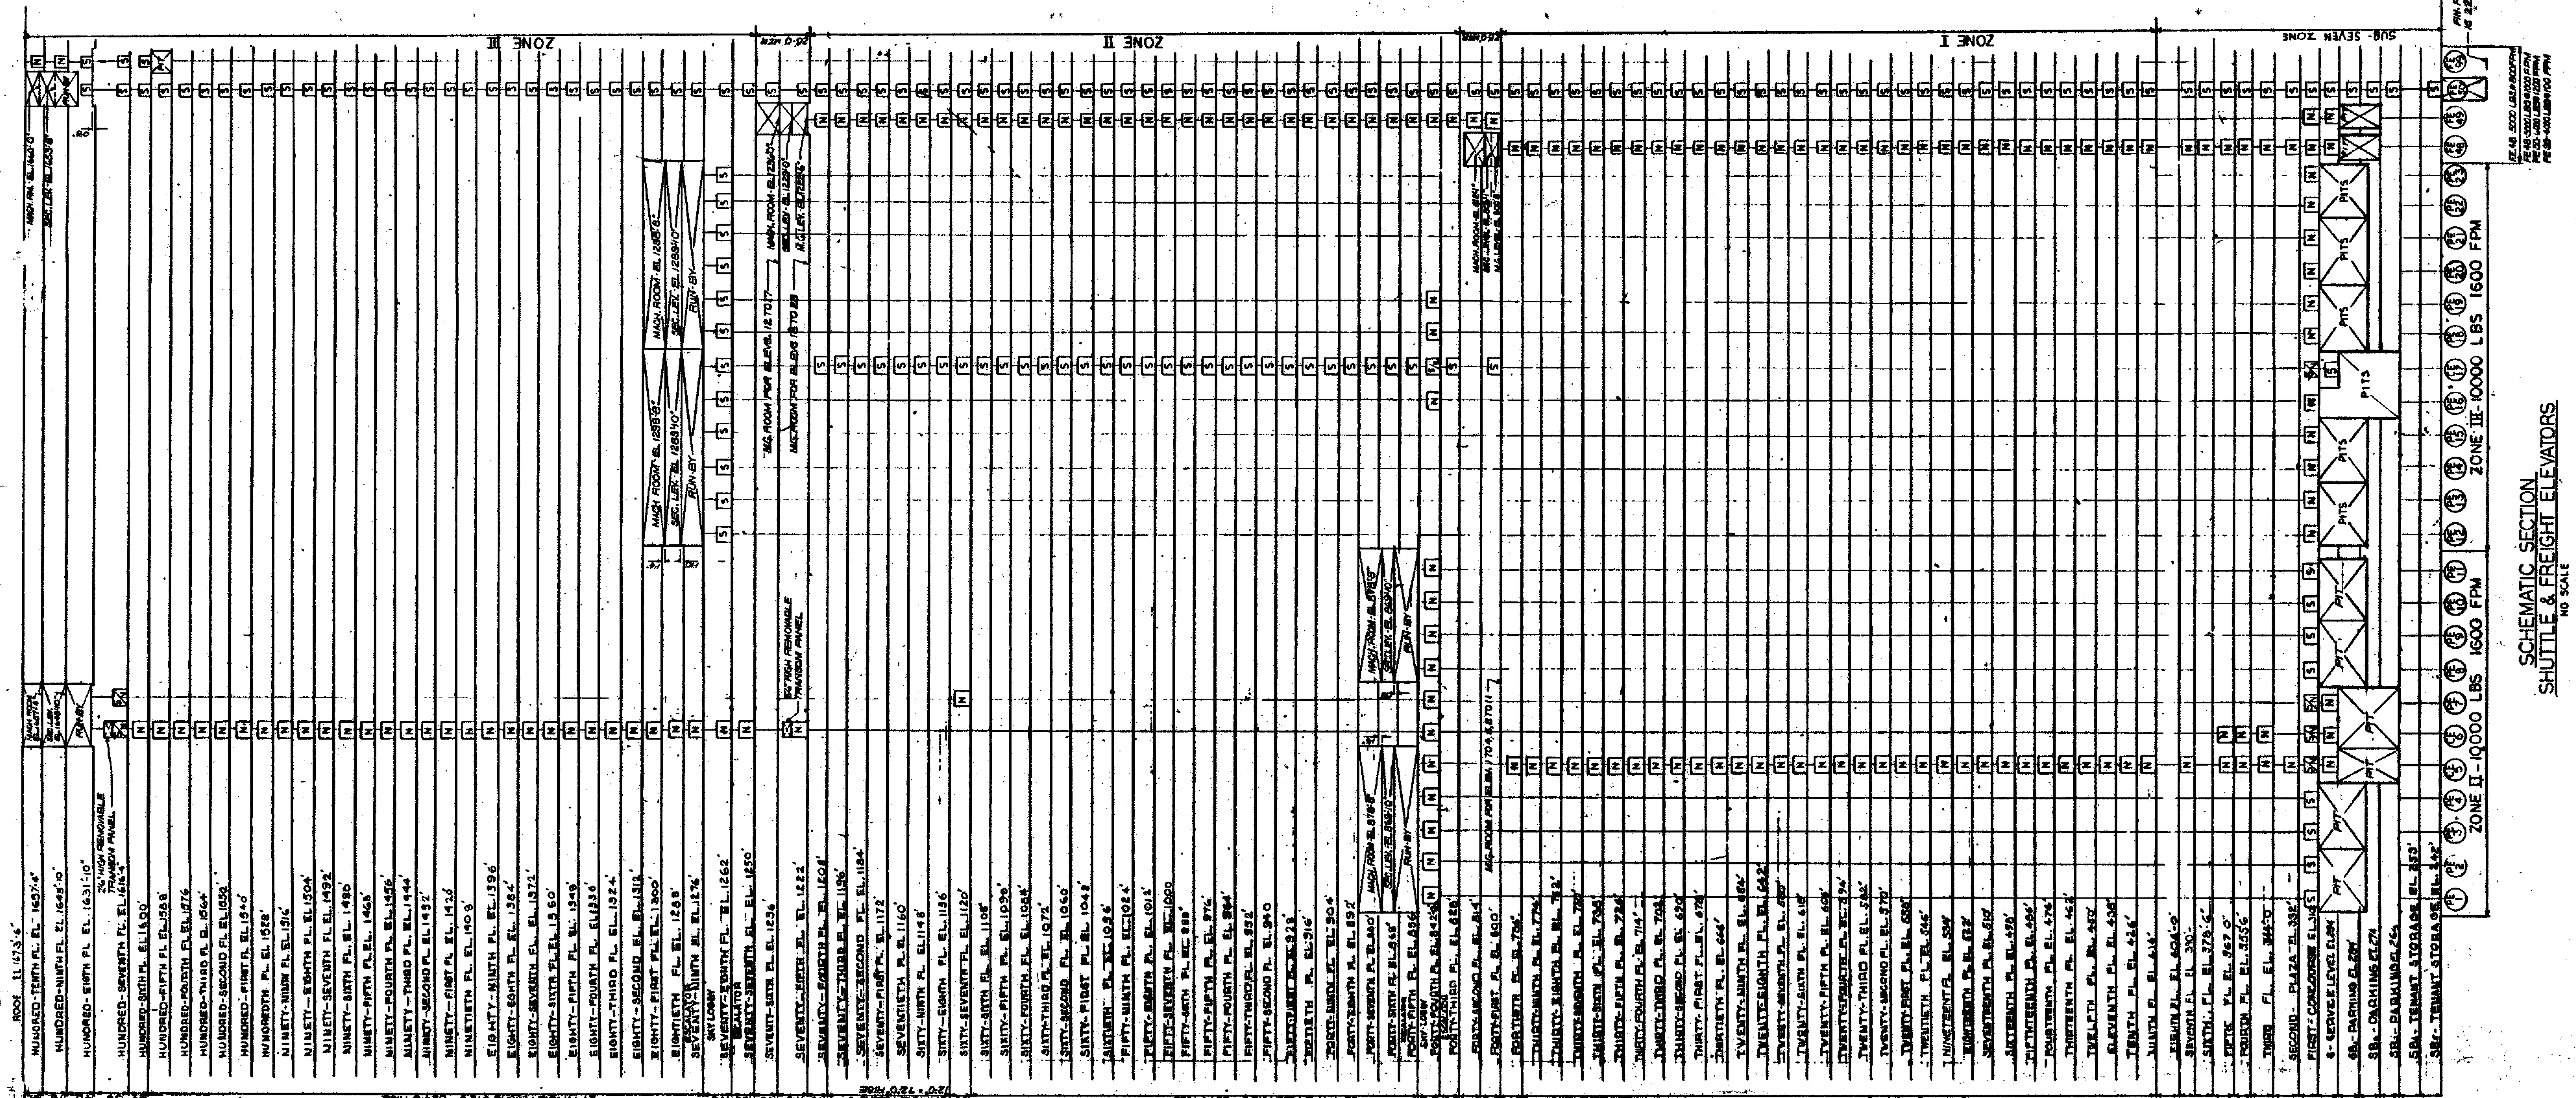

SCHEMATIC SECTION
SHUTTLE & FREIGHT ELEVATORS
NO SCALE

NO.	DATE	BUL. NO.	BY
	8-1-66	ISSUED FOR BID	
1	5-31-67	—	JMM
2	5-11-67	—	JMM

REVISIONS

APPROVED
CHIEF, PLANNING DIVISION
DATE

THE WORLD TRADE CENTER
THE PORT OF NEW YORK AUTHORITY

MINORU YAMASAKI & ASSOCIATES
MINORU YAMASAKI, ARCHITECT

EMERY ROTH & SONS
RICHARD ROTH, ARCHITECT

WORTHINGTON, SKILLING, HELLE & JACKSON
STRUCTURAL ENGINEERS

JAROS, BAUM & BOLLES
MECHANICAL ENGINEERS

JOSEPH R. LORING & ASSOCIATES
ELECTRICAL ENGINEERS

THE PORT OF NEW YORK AUTHORITY
PAVING, UTILITIES, FOUNDATIONS

TITLE
SHUTTLE & FREIGHT ELEVATORS - RISER & PLOT PLAN

DRAWN	R.S.C.	CHECKED	C.L.
SCALE	NO SCALE	DATE	4-1-66
PROJECT NUMBER		SHEET	
DRAWING NUMBER	L-A-23		