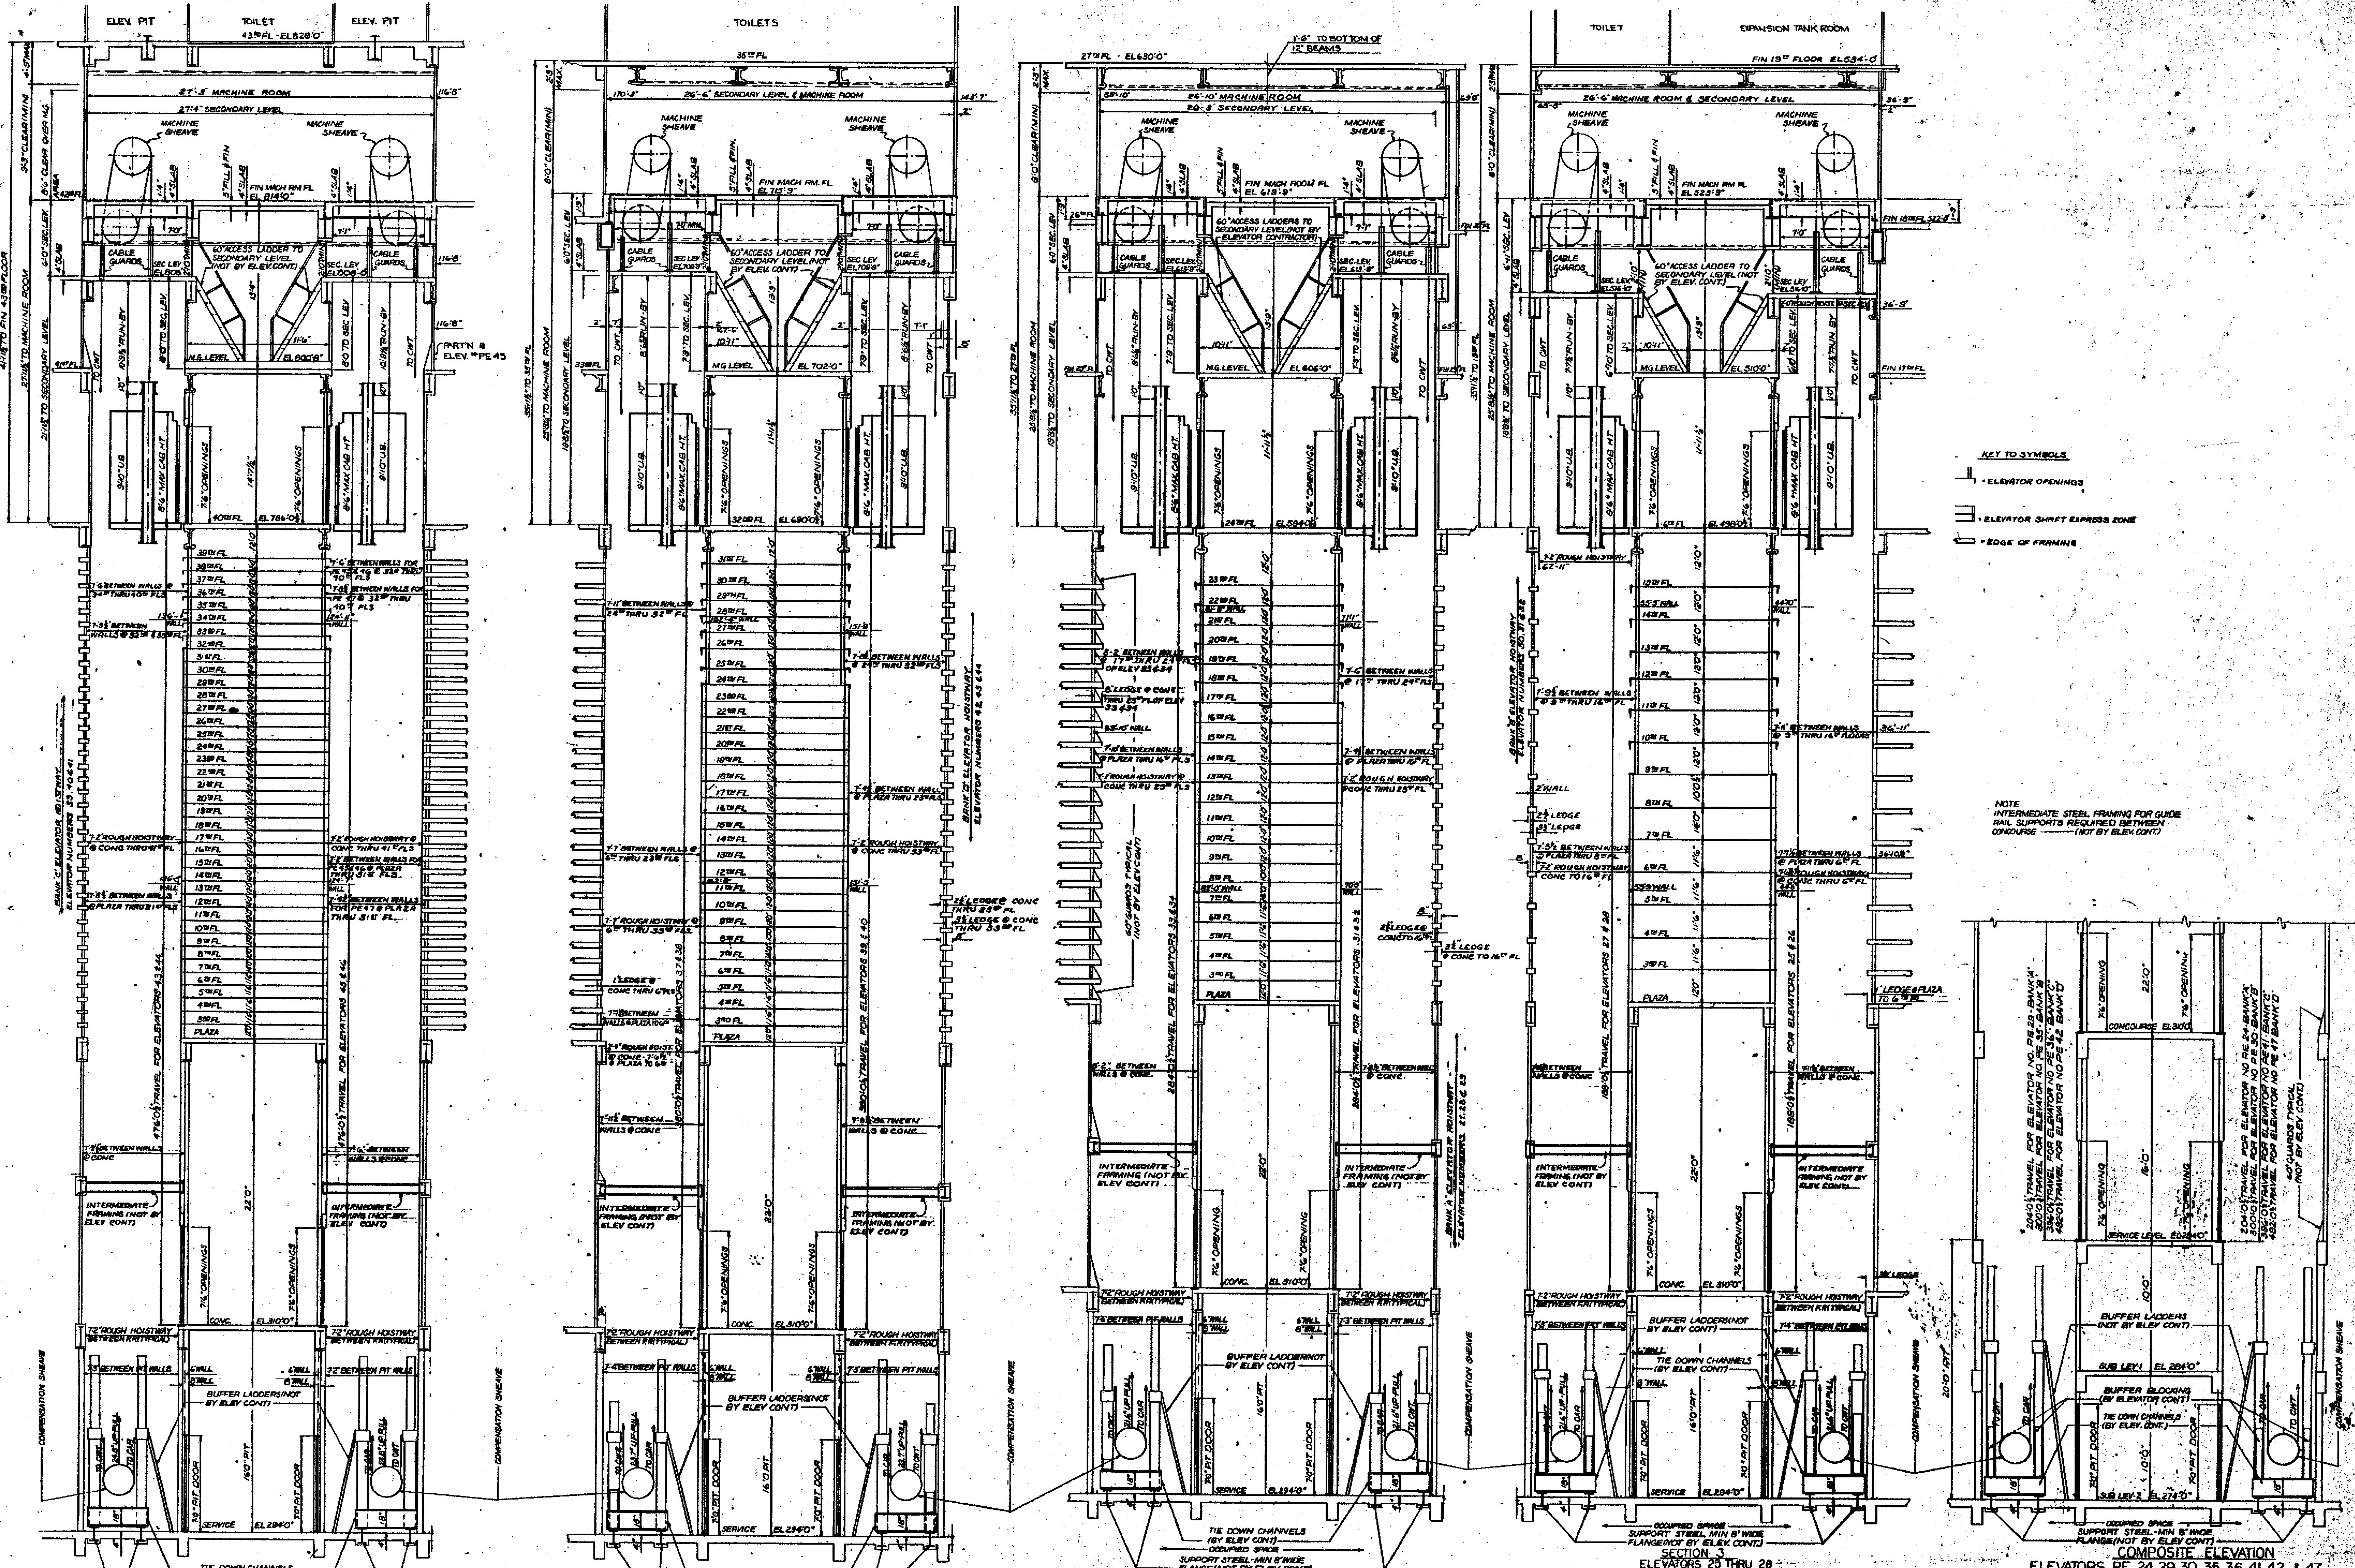


SECTION 6
ELEVATORS 43 THRU 46
ZONE I-BANK 'D'

SECTION 5
ELEVATORS 37 THRU 40
ZONE I - BANK 'C'

SECTION 4
ELEVATORS 31 THRU 34
ZONE I-BANK 'B'

SECTION 3
ELEVATORS 25 THRU 28
ZONE I-BANK 'A'

COMPOSITE ELEVATION
ELEVATORS PE 24, 29, 30, 35, 36, 41, 42 & 47

KEY TO SYMBOLS
- ELEVATOR OPENINGS
- ELEVATOR SHAFT EXPRESS ZONE
- EDGE OF FRAMING

NOTE
INTERMEDIATE STEEL FRAMING FOR GUIDE RAIL SUPPORTS REQUIRED BETWEEN CONCOURSE ——— (NOT BY ELEV. CONT.)

NO.	DATE	DWL. NO.	BY
	8-1-66	ISSUED FOR BID	
1	1-16-67	—	J.J.M.
2	5-1-67	—	J.M.M.

REVISIONS

APPROVED

CHIEF, PLANNING DIVISION
DATE

THE WORLD TRADE CENTER

THE PORT OF NEW YORK AUTHORITY

MINORU YAMASAKI & ASSOCIATES
MINORU YAMASAKI, ARCHITECT

EMERY ROTH & SONS
RICHARD ROTH, ARCHITECT

WORTHINGTON, SKILLING, HELLE & JACKSON
STRUCTURAL ENGINEERS

JAROS, BAUM & BOLLES
MECHANICAL ENGINEERS

JOSEPH R. LORING & ASSOCIATES
ELECTRICAL ENGINEERS

THE PORT OF NEW YORK AUTHORITY
PAVING, UTILITIES, FOUNDATIONS

TITLE: ZONE I ELEVATIONS BANK A, B, C & D

DRAWN	R.S.C.	CHECKED	C.L.K.
SCALE	1/4"=1'-0"	DATE	7-15-66
PROJECT NUMBER		SHEET	OF
DRAWING NUMBER	L-A-5		