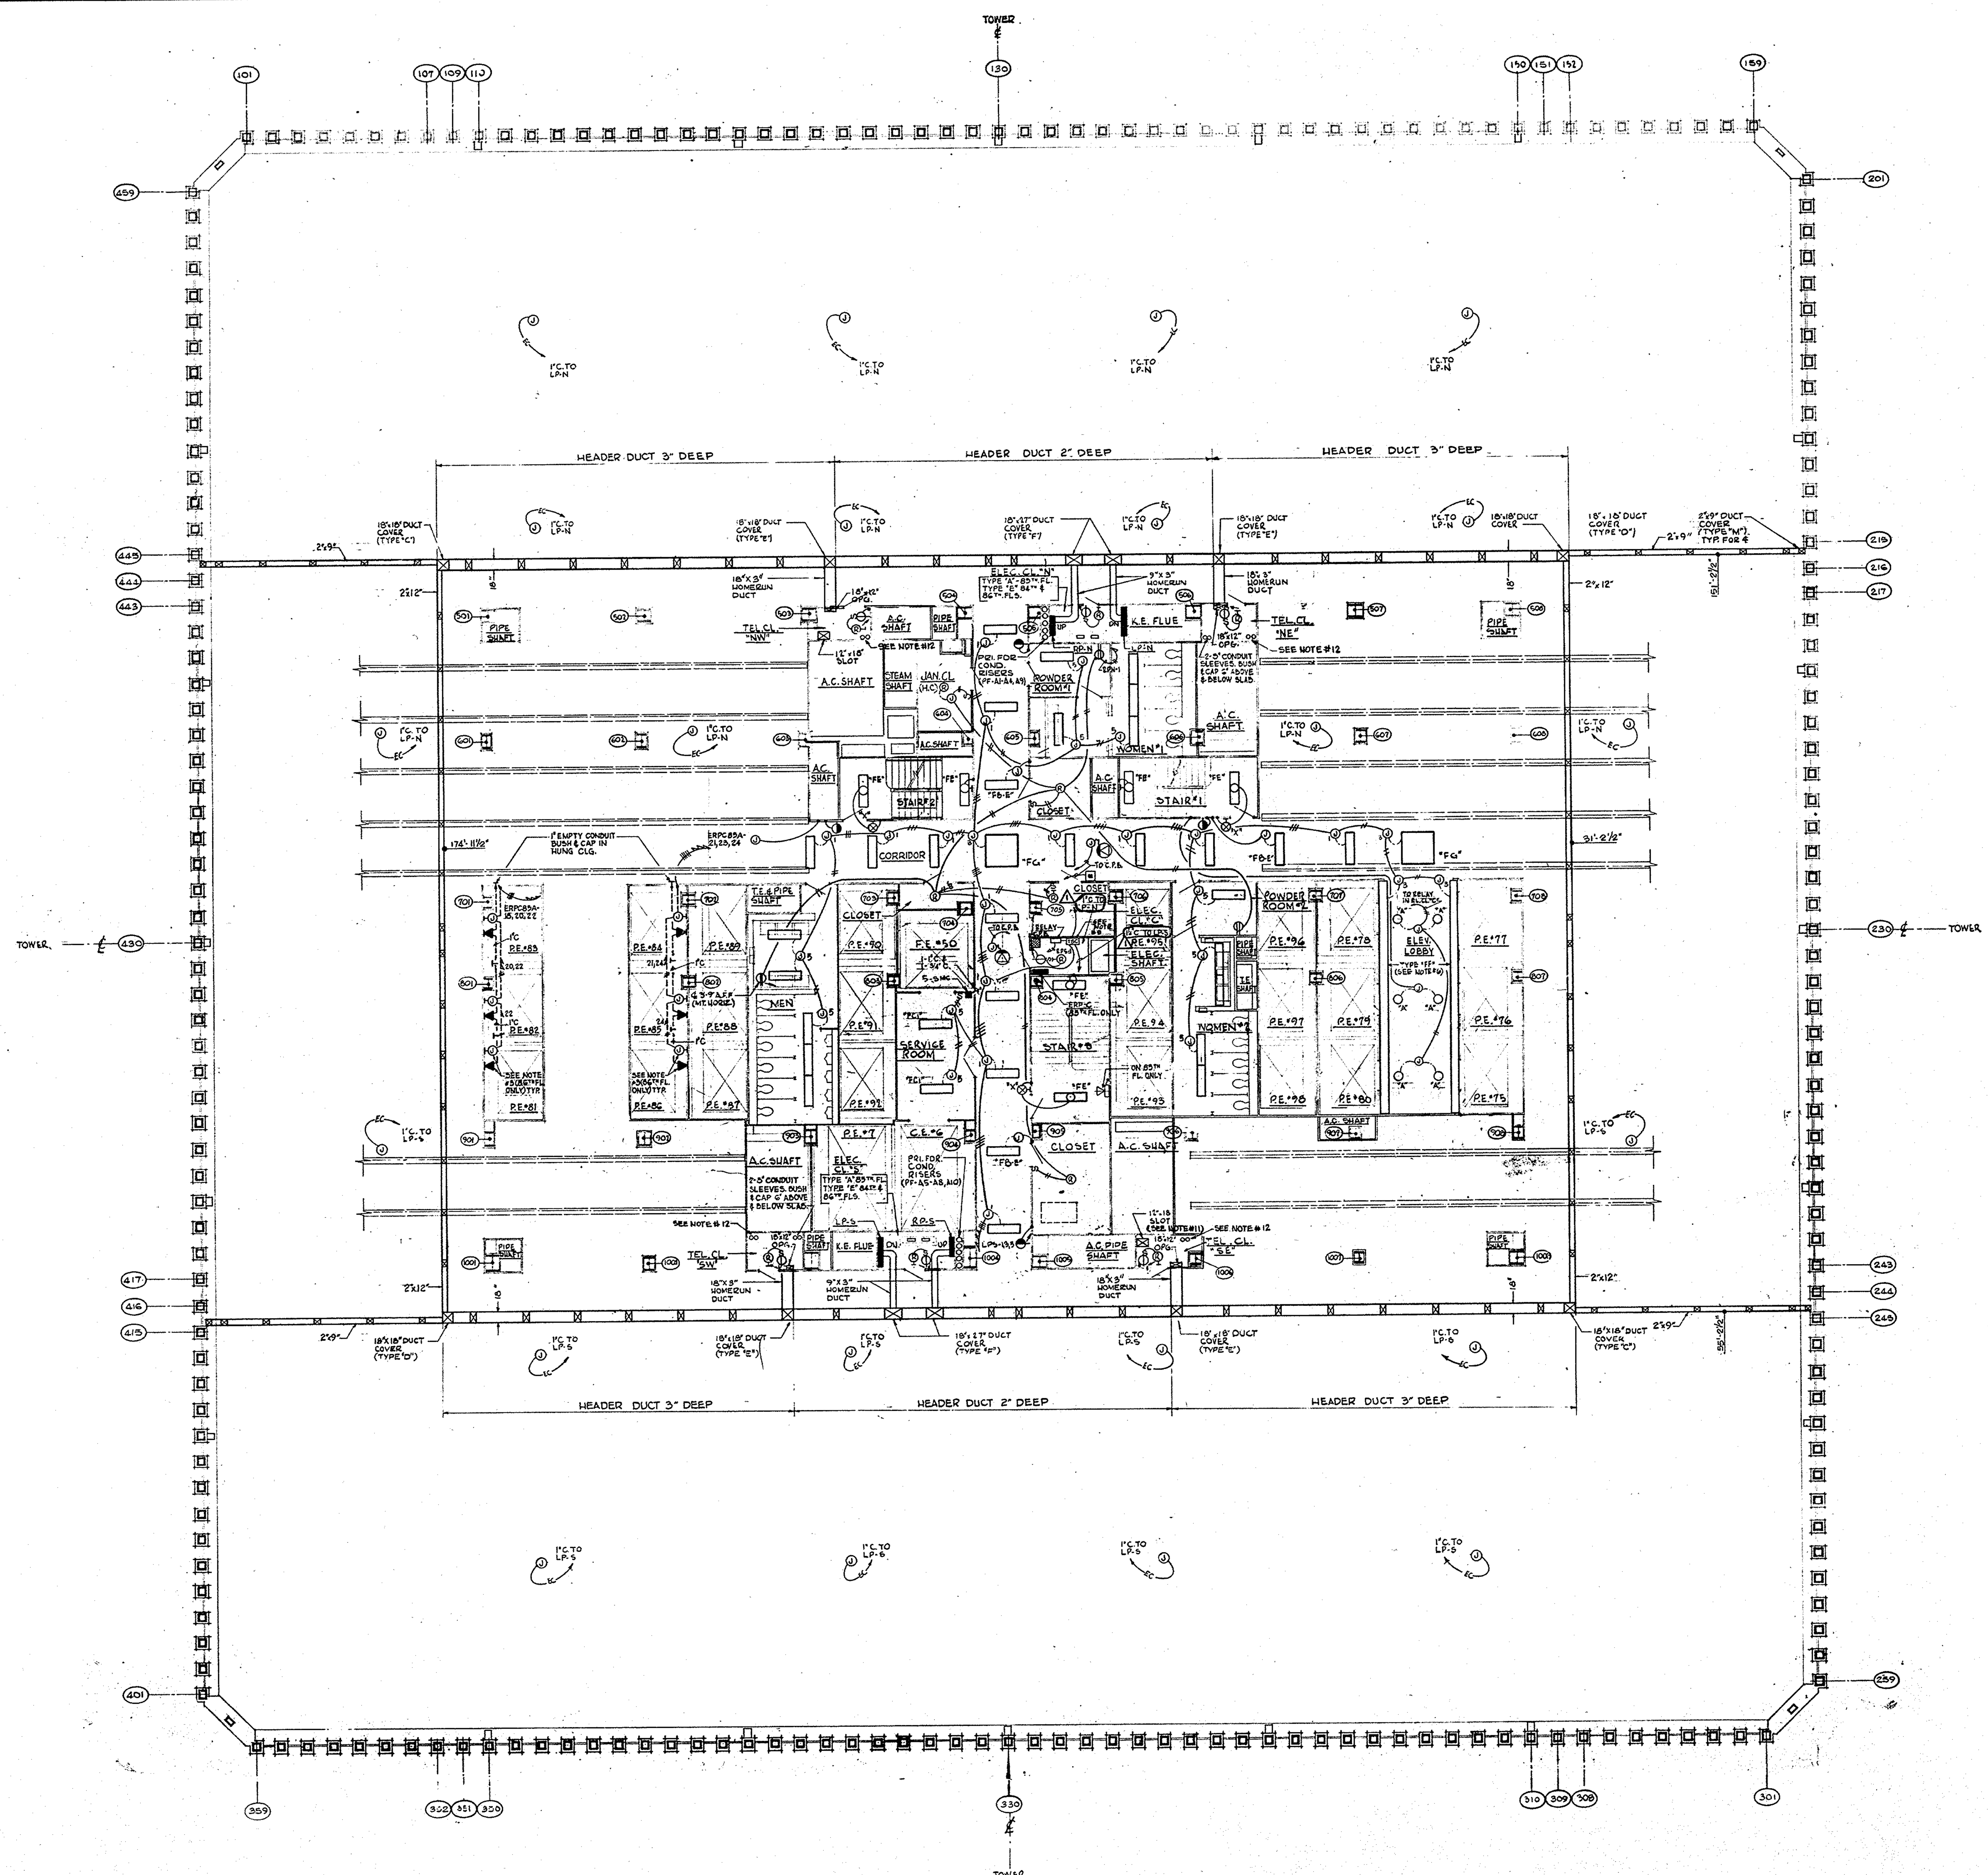


NORTH

NOTES

1. UNLESS OTHERWISE SHOWN, THE ARRANGEMENT AND LOCATION OF ALL POWER AND TELEPHONE CELLS SHALL BE TYPICAL TO THAT SHOWN ON DRAWING E-A-16.
2. REFER TO DRAWING E-A-16 FOR ADDITIONAL ELECTRICAL FLOOR SYSTEM NOTES AND DIMENSIONS.
3. LOCATE AT CENTER OF RISER WHERE INDICATED ON APPROVED ELEVATOR SHOP DRAWING.
4. ALL CORRIDOR AND POWDER ROOM 1'x4' FLUORESCENT FIXTURES SHALL BE TYPE "FB" UNLESS OTHERWISE NOTED.
5. ALL TOILET ROOM FLUORESCENT FIXTURES SHALL BE TYPE "FC".
6. SPECIAL TYPE "FF" FLUORESCENT FIXTURES IN CONTINUOUS ROW CONSISTING OF 7-4' SECTIONS.
7. VERTICAL CONDUIT RISERS FOR ALL ELECTRIC AND TELEPHONE CLOSET LIGHTS AND CONDUIT IN ELEVATOR SHAFTS SHALL BE RUN EXPOSED.
8. ALL VERT. COND. & OUTLETS CONCEALED IN WALLS SHALL NOT BE CLOSER THAN 20" FROM FINISH DOOR OPENING.
9. REFER TO DRAWING E-A-118 FOR TYPICAL WIRING DIAGRAM SHOWING METHOD OF CONTROLLING REMOTE CONTROL SWITCHES AND RELAY IN LIGHTING PANELBOARDS.
10. REFER TO DRAWING E-A-16 FOR ADDITIONAL NOTES.
11. ON 85TH FLOOR ONLY PROVIDE 10-4" CONDUIT SLEEVES IN LIEU OF 12"x18" SLOT. BUSH AND CAP 6" ABOVE AND BELOW SLAB.
12. 2-1½" CONDUIT SLEEVES FOR FUTURE MASTER T.V. ANTENNA SYSTEM. BUSH AND CAP 6" ABOVE AND BELOW SLAB.

SCHEDULE OF ELECTRICAL ALLOWANCES

FLOOR NO.	NET RENTABLE AREA (S.F.)	20"x100" 6 LAMP TENANT STANDARD FIXTURE. 1/150 ф' TYPE "FA"	STANDARD WIRING METHOD. JUNCTION BOX IN CEILING. (BASE BID ONLY) 1/300 ф	PLUG-IN CEILING WIRING ASSEMBLY (ALTERNATE BID ONLY) 1/450 ф'	12"x48" 2-LAMP CORE CORRIDOR FIXTURE W/JUNCTION BOX IN CEILING. TYPES "FB" & "FB-E"	DUPLEX RECEPTACLE FLOOR SERVICE FITTING (BASE BID ONLY) 1/125 ф'	TELEPHONE FLOOR SERVICE FITTING (BASE BID ONLY) 1/400 ф'	COMBINATION RECEPT-TELEPHONE FLOOR SERVICE FITTING (ALTERNATE BID ONLY) 1/120 ф'
84	41,179	280	140	95	7	335	105	350
85	41,179	280	140	95	7	335	105	350
86	41,179	280	140	95	7	335	105	350

ADD 2 TYPE "X" EXIT LIGHTS PER FLOOR AS PART OF ALLOWANCES (SEE SPECIFICATIONS).

NO.	DATE	BUL. NO.	BY	NO.	DATE	BUL. NO.	BY
1	12-18-67						

REVISIONS — REVISIONS

APPROVED

CHIEF, PLANNING DIVISION

DATE

THE WORLD TRADE CENTER

THE PORT OF NEW YORK AUTHORITY

MINORU YAMASAKI & ASSOCIATES
MINORU YAMASAKI, ARCHITECT

EMERY ROTH & SONS
RICHARD ROTH, ARCHITECT

WORTHINGTON, SKILLING, HELLE & JACKSON
STRUCTURAL ENGINEERS

JAROS, BAUM & BOLLES
MECHANICAL ENGINEERS

JOSEPH R. LORING & ASSOCIATES
ELECTRICAL ENGINEERS

THE PORT OF NEW YORK AUTHORITY
PAVING, UTILITIES, FOUNDATIONS

1/8" = 1'0" scale 5 0 5 10 15 20 feet

TITLE: LIGHTING AND POWER 84TH-86TH FLOORS

DRAWN	R.F.A.	CHECKED	J.R.L.
SCALE	1/8" = 1'-0"	DATE	OCT. 16, 1967
PROJECT NUMBER		SHEET 49	OF 114
DRAWING NUMBER	E-A-55		

FileJuicer