

FileJuicer


NOTES:
1. REFER TO DRAWING # E-A-5 FOR LEGEND.
2. REFER TO DRAWING # E-A-151 FOR MOUNTING DETAILS OF PANELBOARDS AND VERTICAL BUS DUCT.
3. REFER TO DRAWING # E-A-156 THRU E-A-158 FOR PRIMARY CONDUIT SUPPORT DETAILS.

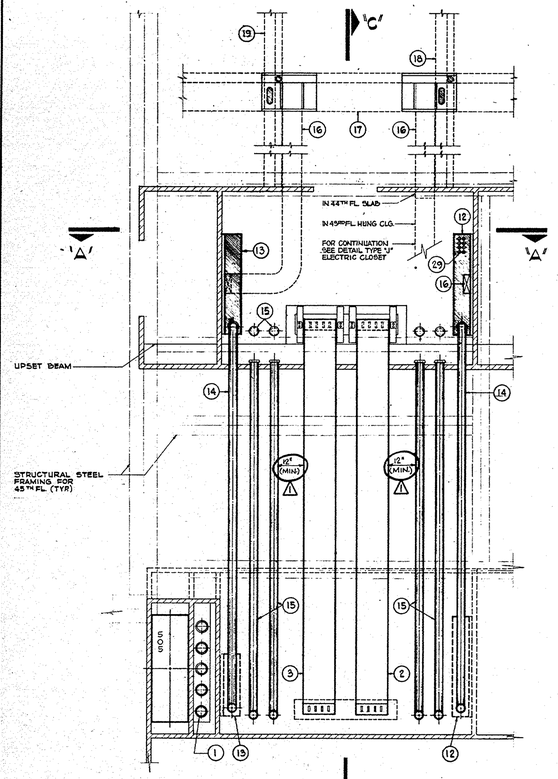


DETAIL TYPE 'G' ELECTRIC CLOSET

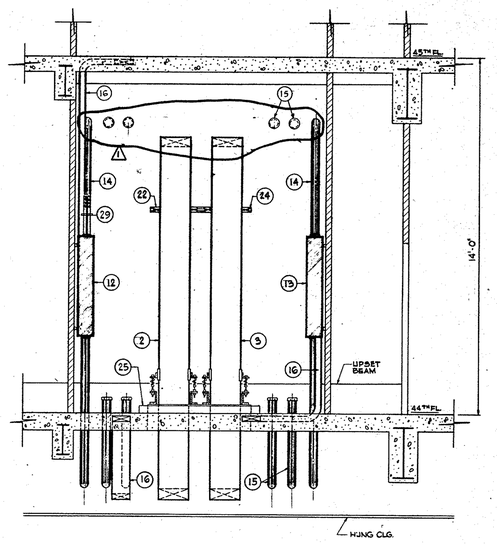


SECTION "A-A"

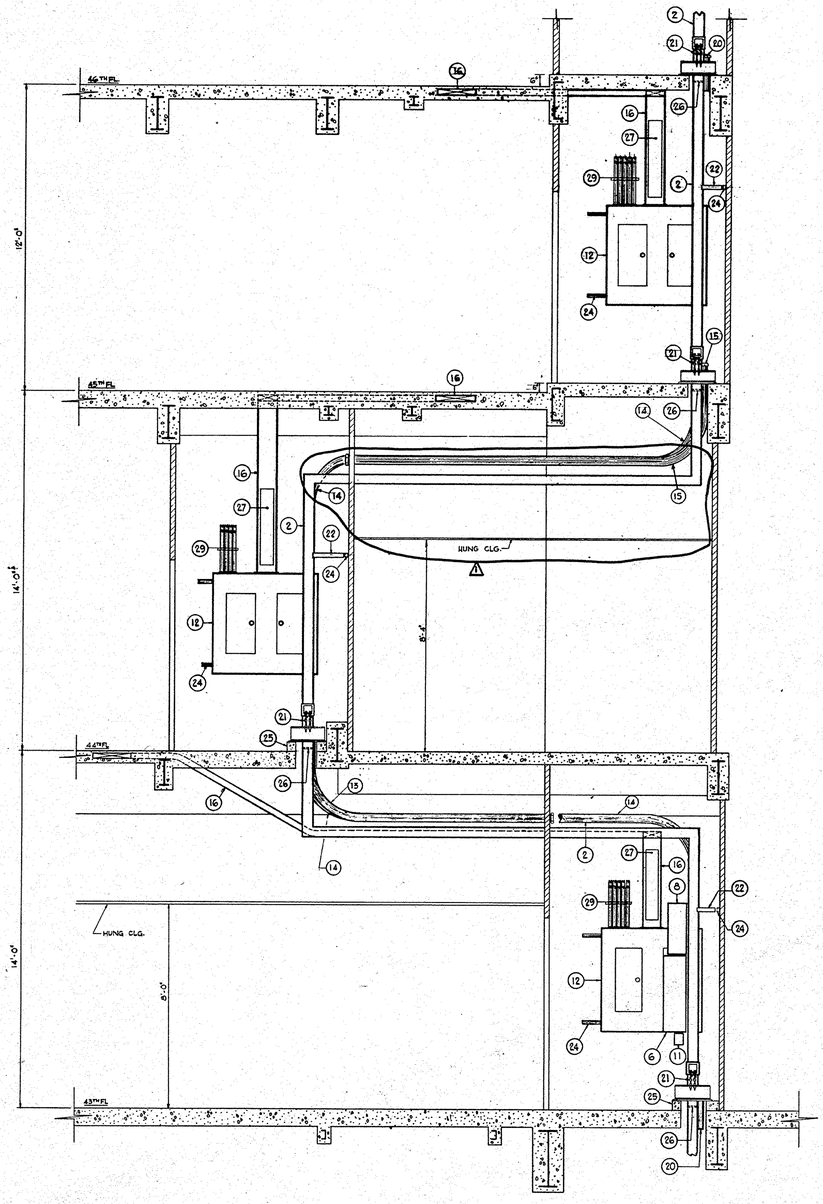

SECTION 'C-C'

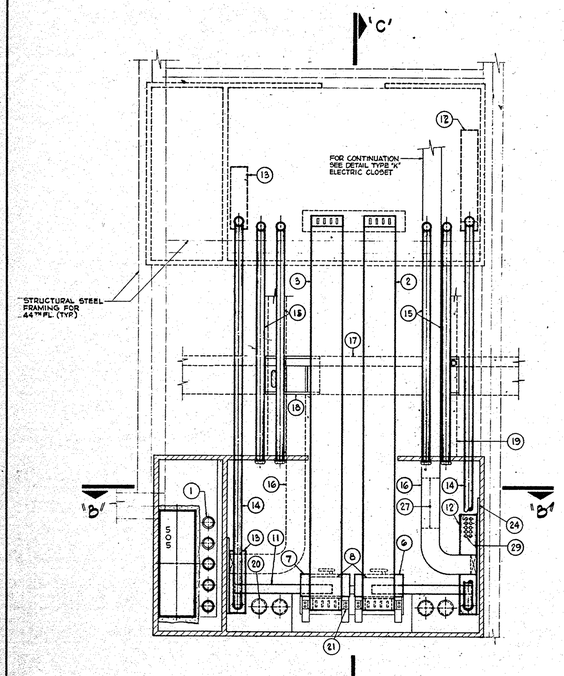

DETAIL TYPE "F" ELECTRIC CLOSET

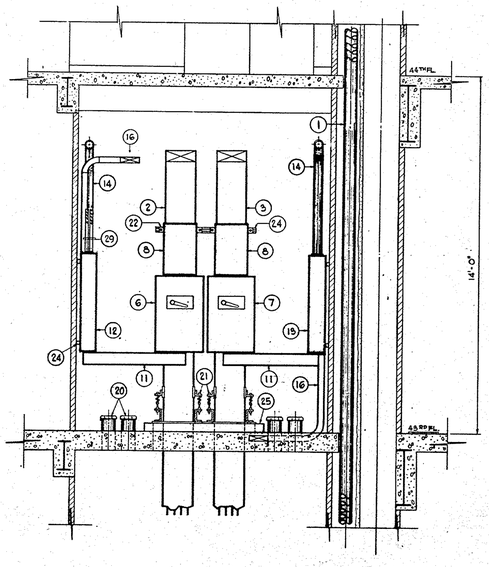

SECTION 'B-B'

CONTRACT BID DRAWING date OCT. 10, 1967

NO.	DATE	REVISIONS	BY
1	12-18-67		

NO.	DATE	REVISIONS	BY

APPROVED

CHIEF, PLANNING DIVISION

DATE

½"=1'0" scale. 0 6" 1' 2' 3' 4' 5' 6'

THE WORLD TRADE CENTER
THE PORT OF NEW YORK AUTHORITY

MINORU YAMASAKI & ASSOCIATES
MINORU YAMASAKI, ARCHITECT

EMERY ROTH & SONS
RICHARD ROTH, ARCHITECT

WORTHINGTON, SKILLING, HELLE & JACKSON
STRUCTURAL ENGINEERS

JAROS, BAUM & BOLLES
MECHANICAL ENGINEERS

JOSEPH R. LORING & ASSOCIATES
ELECTRICAL ENGINEERS

THE PORT OF NEW YORK AUTHORITY
PAVING, UTILITIES, FOUNDATIONS

TITLE: ELECTRIC CLOSET PLANS AND SECTIONS 43RD-45TH FLOORS NORTH

DRAWN	R.F.H.	CHECKED	J.R.L.
SCALE	1/2"=1'-0"	DATE	OCT. 16, 1967
PROJECT NUMBER		SHEET	75 OF 114
DRAWING NUMBER	E-A-84		

File Juicer