



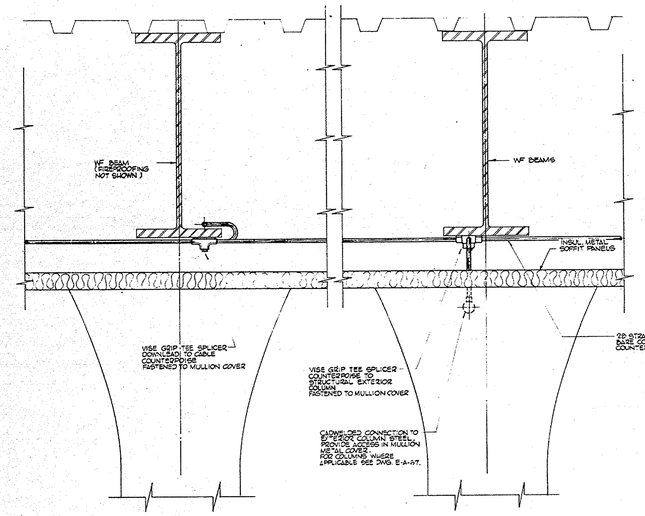


SECTION "A-A"

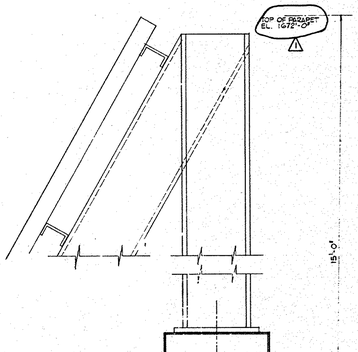

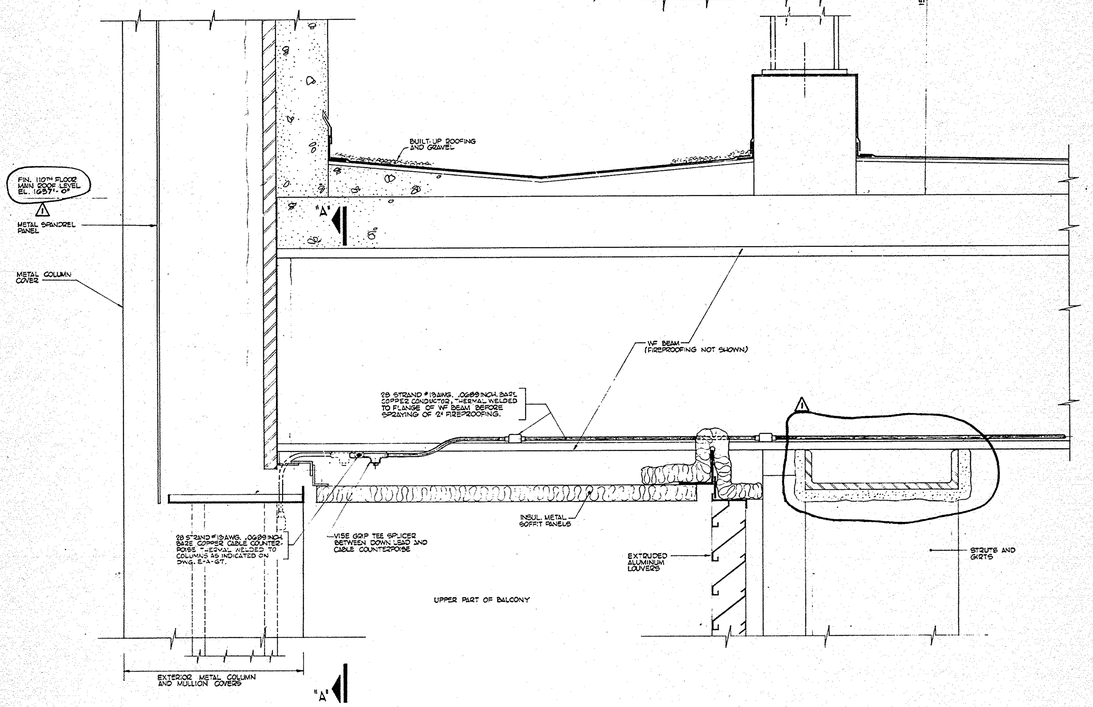

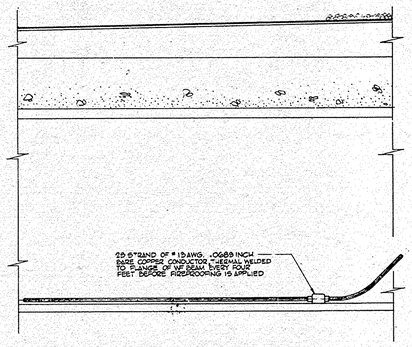

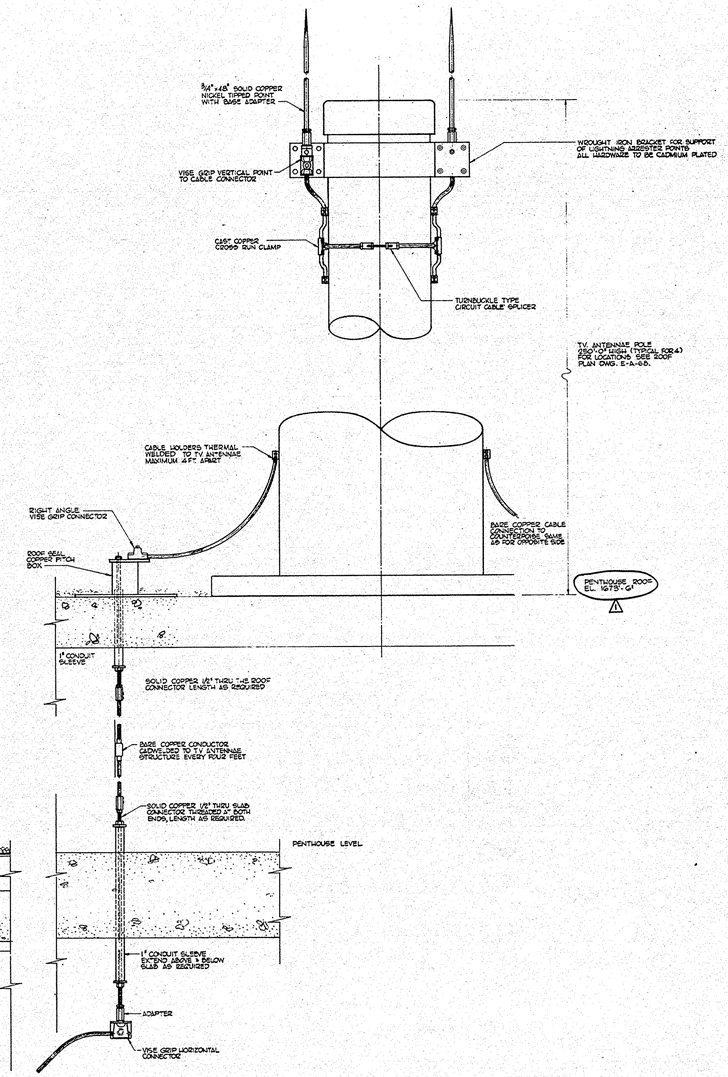

2"=1'-0" 1 0 1 scale feet

CONTRACT BID DRAWING. date OCT. 16, 1967

NO.	DATE	BUL. NO.	BY
1	12-18-67		

REVISIONS

NO.	DATE	BUL. NO.	BY

REVISIONS

APPROVED

CHIEF, PLANNING DIVISION

DATE

THE WORLD TRADE CENTER

THE PORT OF NEW YORK AUTHORITY

MINORU YAMASAKI & ASSOCIATES
MINORU YAMASAKI, ARCHITECT

EMERY ROTH & SONS
RICHARD ROTH, ARCHITECT

WORTHINGTON, SKILLING, HELLE & JACKSON
STRUCTURAL ENGINEERS

JAROS, BAUM & BOLLES
MECHANICAL ENGINEERS

JOSEPH R. LORING & ASSOCIATES
ELECTRICAL ENGINEERS

THE PORT OF NEW YORK AUTHORITY
PAVING, UTILITIES, FOUNDATIONS

TITLE

LIGHTNING PROTECTION SYSTEM · DETAILS

DRAWN	R.F.H.	CHECKED	J.R.L.
SCALE	3/8" = 1'-0"	DATE	OCT. 16, 1967
PROJECT NUMBER		SHEET 55	OF 116
DRAWING NUMBER	E-A-119		

FileJuicer