

FileJuicer

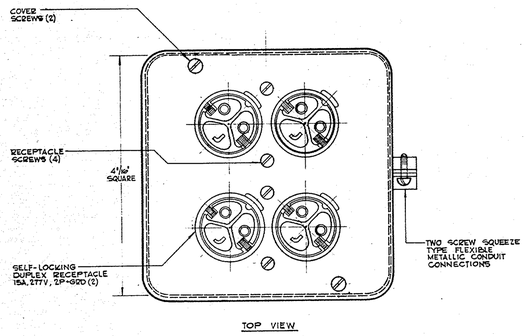


TOP VIEW

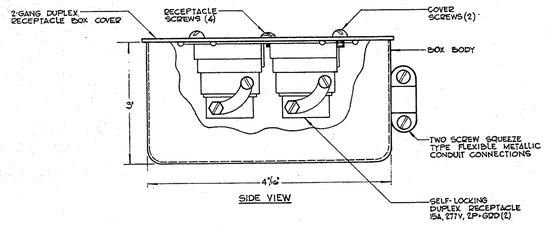


SIDE VIEW


RECEPTACLE OUTLET BOX FOR FLOATING BOX ASSEMBLY

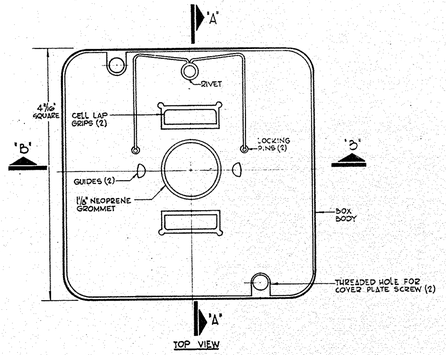


TOP VIEW

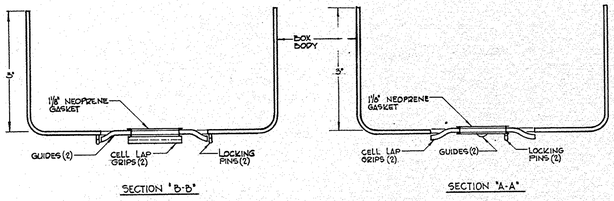

POWER-TELEPHONE CELL OUTLET BOX FOR FLOATING BOX ASSEMBLY

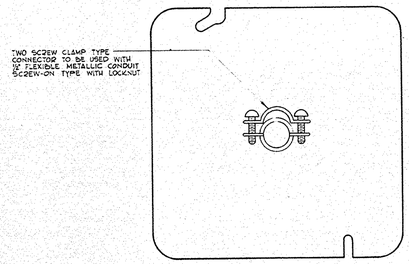


OUTLET BOX COVER FOR CEILING WIRING SYSTEM ASSEMBLY

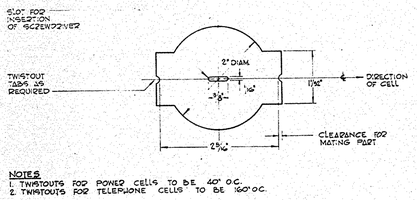


NOTES
1. TWISTOUTS FOR POWER CELLS TO BE 40" O.C.
2. TWISTOUTS FOR TELEPHONE CELLS TO BE 160' O.C.

TWISTOUT PROVIDED IN UNDERSIDE OF POWER & TELEPHONE CELL FOR CEILING WIRING SYSTEM

(TWISTOUTS FURNISHED BY OTHERS)

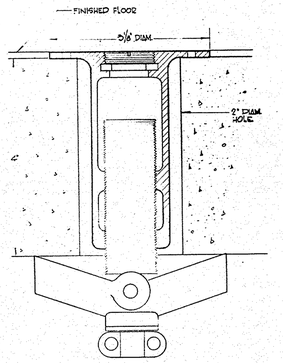

ALTERNATE "G BID-UNIT PRICE ITEM TH2U FLOOR TOGGLE ASSEMBLY

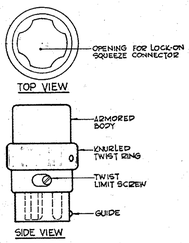

ARMORED SELF-LOCKING PLUG CAP FOR PLUG ASSEMBLY

(15 AMPERES - 277 VOLTS - 2 POLE + GROUND)

CONTRACT BID DRAWING date

NO.	DATE	BUL. NO.	BY	NO.	DATE	BUL. NO.	BY

REVISIONS REVISIONS

APPROVED

CHIEF, PLANNING DIVISION

DATE

1" = 1' scale 1 0 1 2 feet

THE WORLD TRADE CENTER

THE PORT OF NEW YORK AUTHORITY

MINORU YAMASAKI & ASSOCIATES
MINORU YAMASAKI, ARCHITECT

WORTHINGTON, SKILLING, HELLE & JACKSON
STRUCTURAL ENGINEERS

JOSEPH R. LORING & ASSOCIATES
ELECTRICAL ENGINEERS

EMERY ROTH & SONS
RICHARD ROTH, ARCHITECT

JAROS, BAUM & BOLLES
MECHANICAL ENGINEERS

THE PORT OF NEW YORK AUTHORITY
PAVING, UTILITIES, FOUNDATIONS

TITLE: ALTERNATE "G CEILING WIRING SYSTEM-WIRING DEVICE & FITTING DETAILS

DRAWN	R.F.H.	CHECKED	J.R.L.
SCALE	1" = 1'	DATE	OCT. 16, 1967
PROJECT NUMBER		SHEET	105 OF 116
DRAWING NUMBER	E-A-125		

File Juicer