

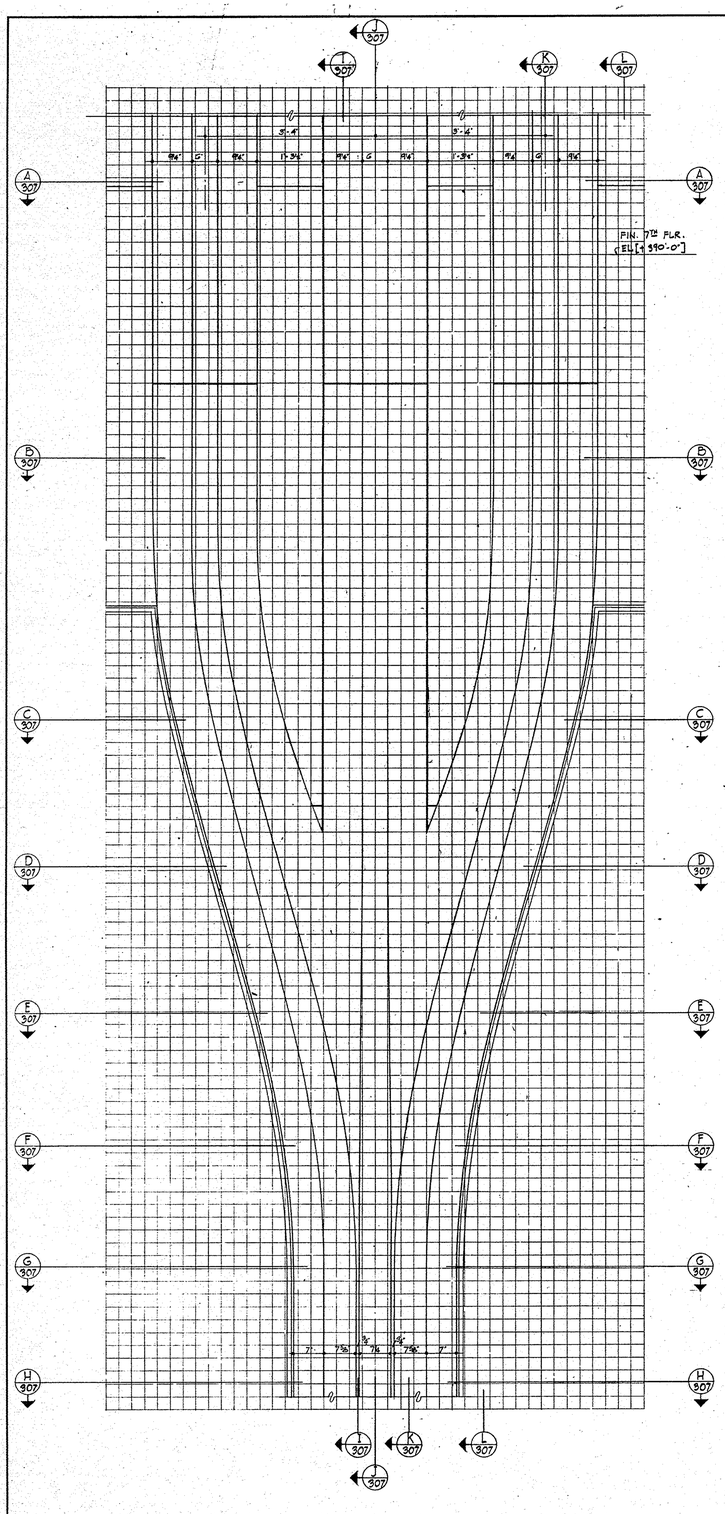


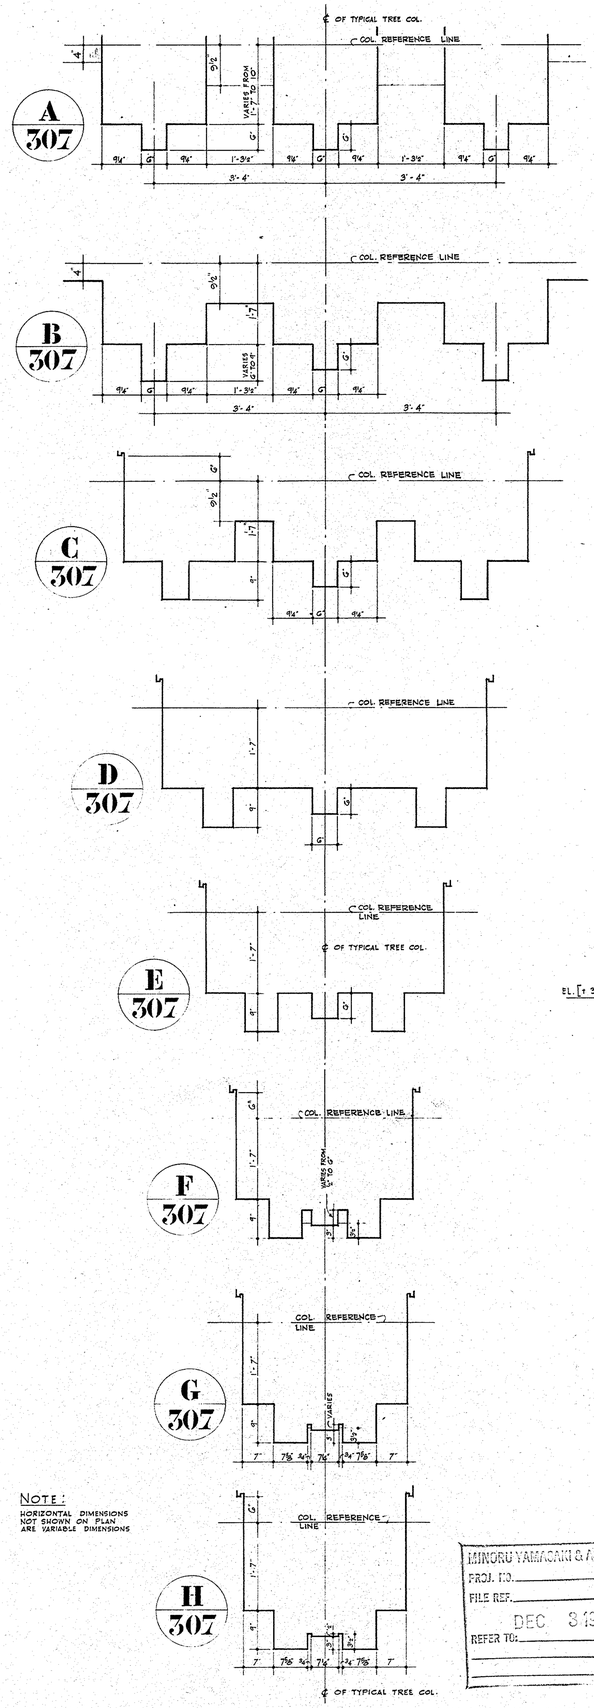

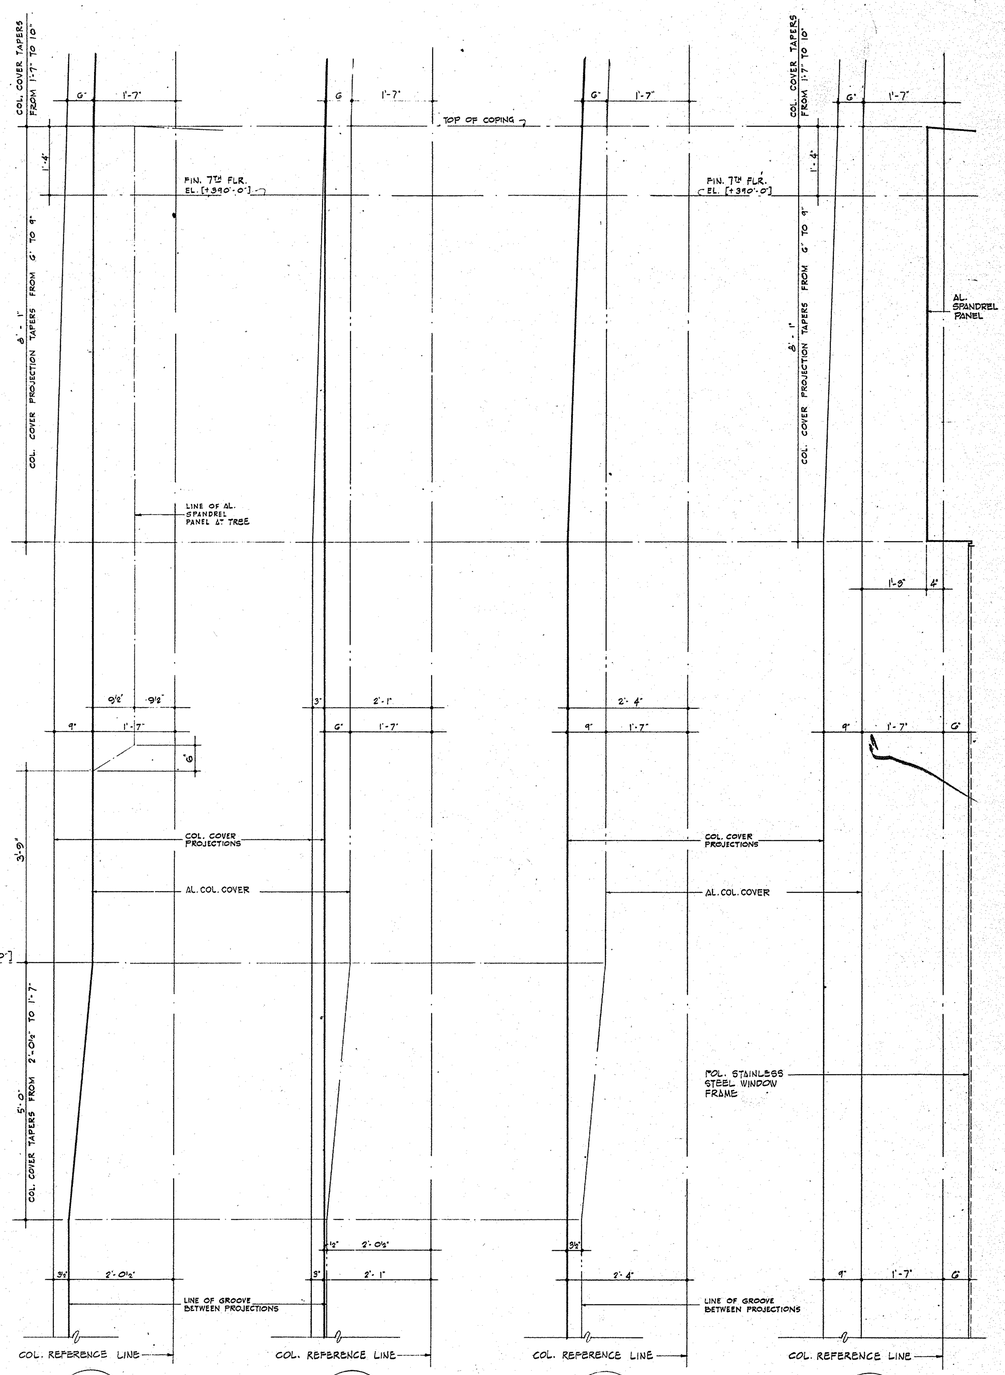

NOTE:
HORIZONTAL DIMENSIONS NOT SHOWN ON PLAN ARE VARIABLE DIMENSIONS

MINORU YAMASAKI & ASSOCIATES
PROJ. NO.
FILE REF.
REFER TO:
DEC 3 1968
CONTRACT BID DRAWING date 8-9-68 Tower 'A' 8-1-68 Tower 'B'

NO.	DATE	BUL. NO.	BY	NO.	DATE	BUL. NO.	BY
REVISIONS				REVISIONS			

APPROVED
CHIEF, PLANNING DIVISION
DATE

THE WORLD TRADE CENTER
THE PORT OF NEW YORK AUTHORITY

MINORU YAMASAKI & ASSOCIATES MINORU YAMASAKI, ARCHITECT	EMERY ROTH & SONS RICHARD ROTH, ARCHITECT
WORTHINGTON, SKILLING, HELLE & JACKSON STRUCTURAL ENGINEERS	JAROS, BAUM & BOLLES MECHANICAL ENGINEERS
JOSEPH R. LORING & ASSOCIATES ELECTRICAL ENGINEERS	THE PORT OF NEW YORK AUTHORITY PAVING, UTILITIES, FOUNDATIONS

TITLE: COLUMN COVER CONTOURS AT BASE

DRAWN	A.N.	CHECKED	
SCALE	1" = 1'-0"	DATE	7-31-67
PROJECT NUMBER		SHEET	OF
DRAWING NUMBER	A-B-305		

1"=1'-0" 0 3" 6" 9" 1' 2' 3'

1/2 ± 1/8 ステンレス 5

File Juicer