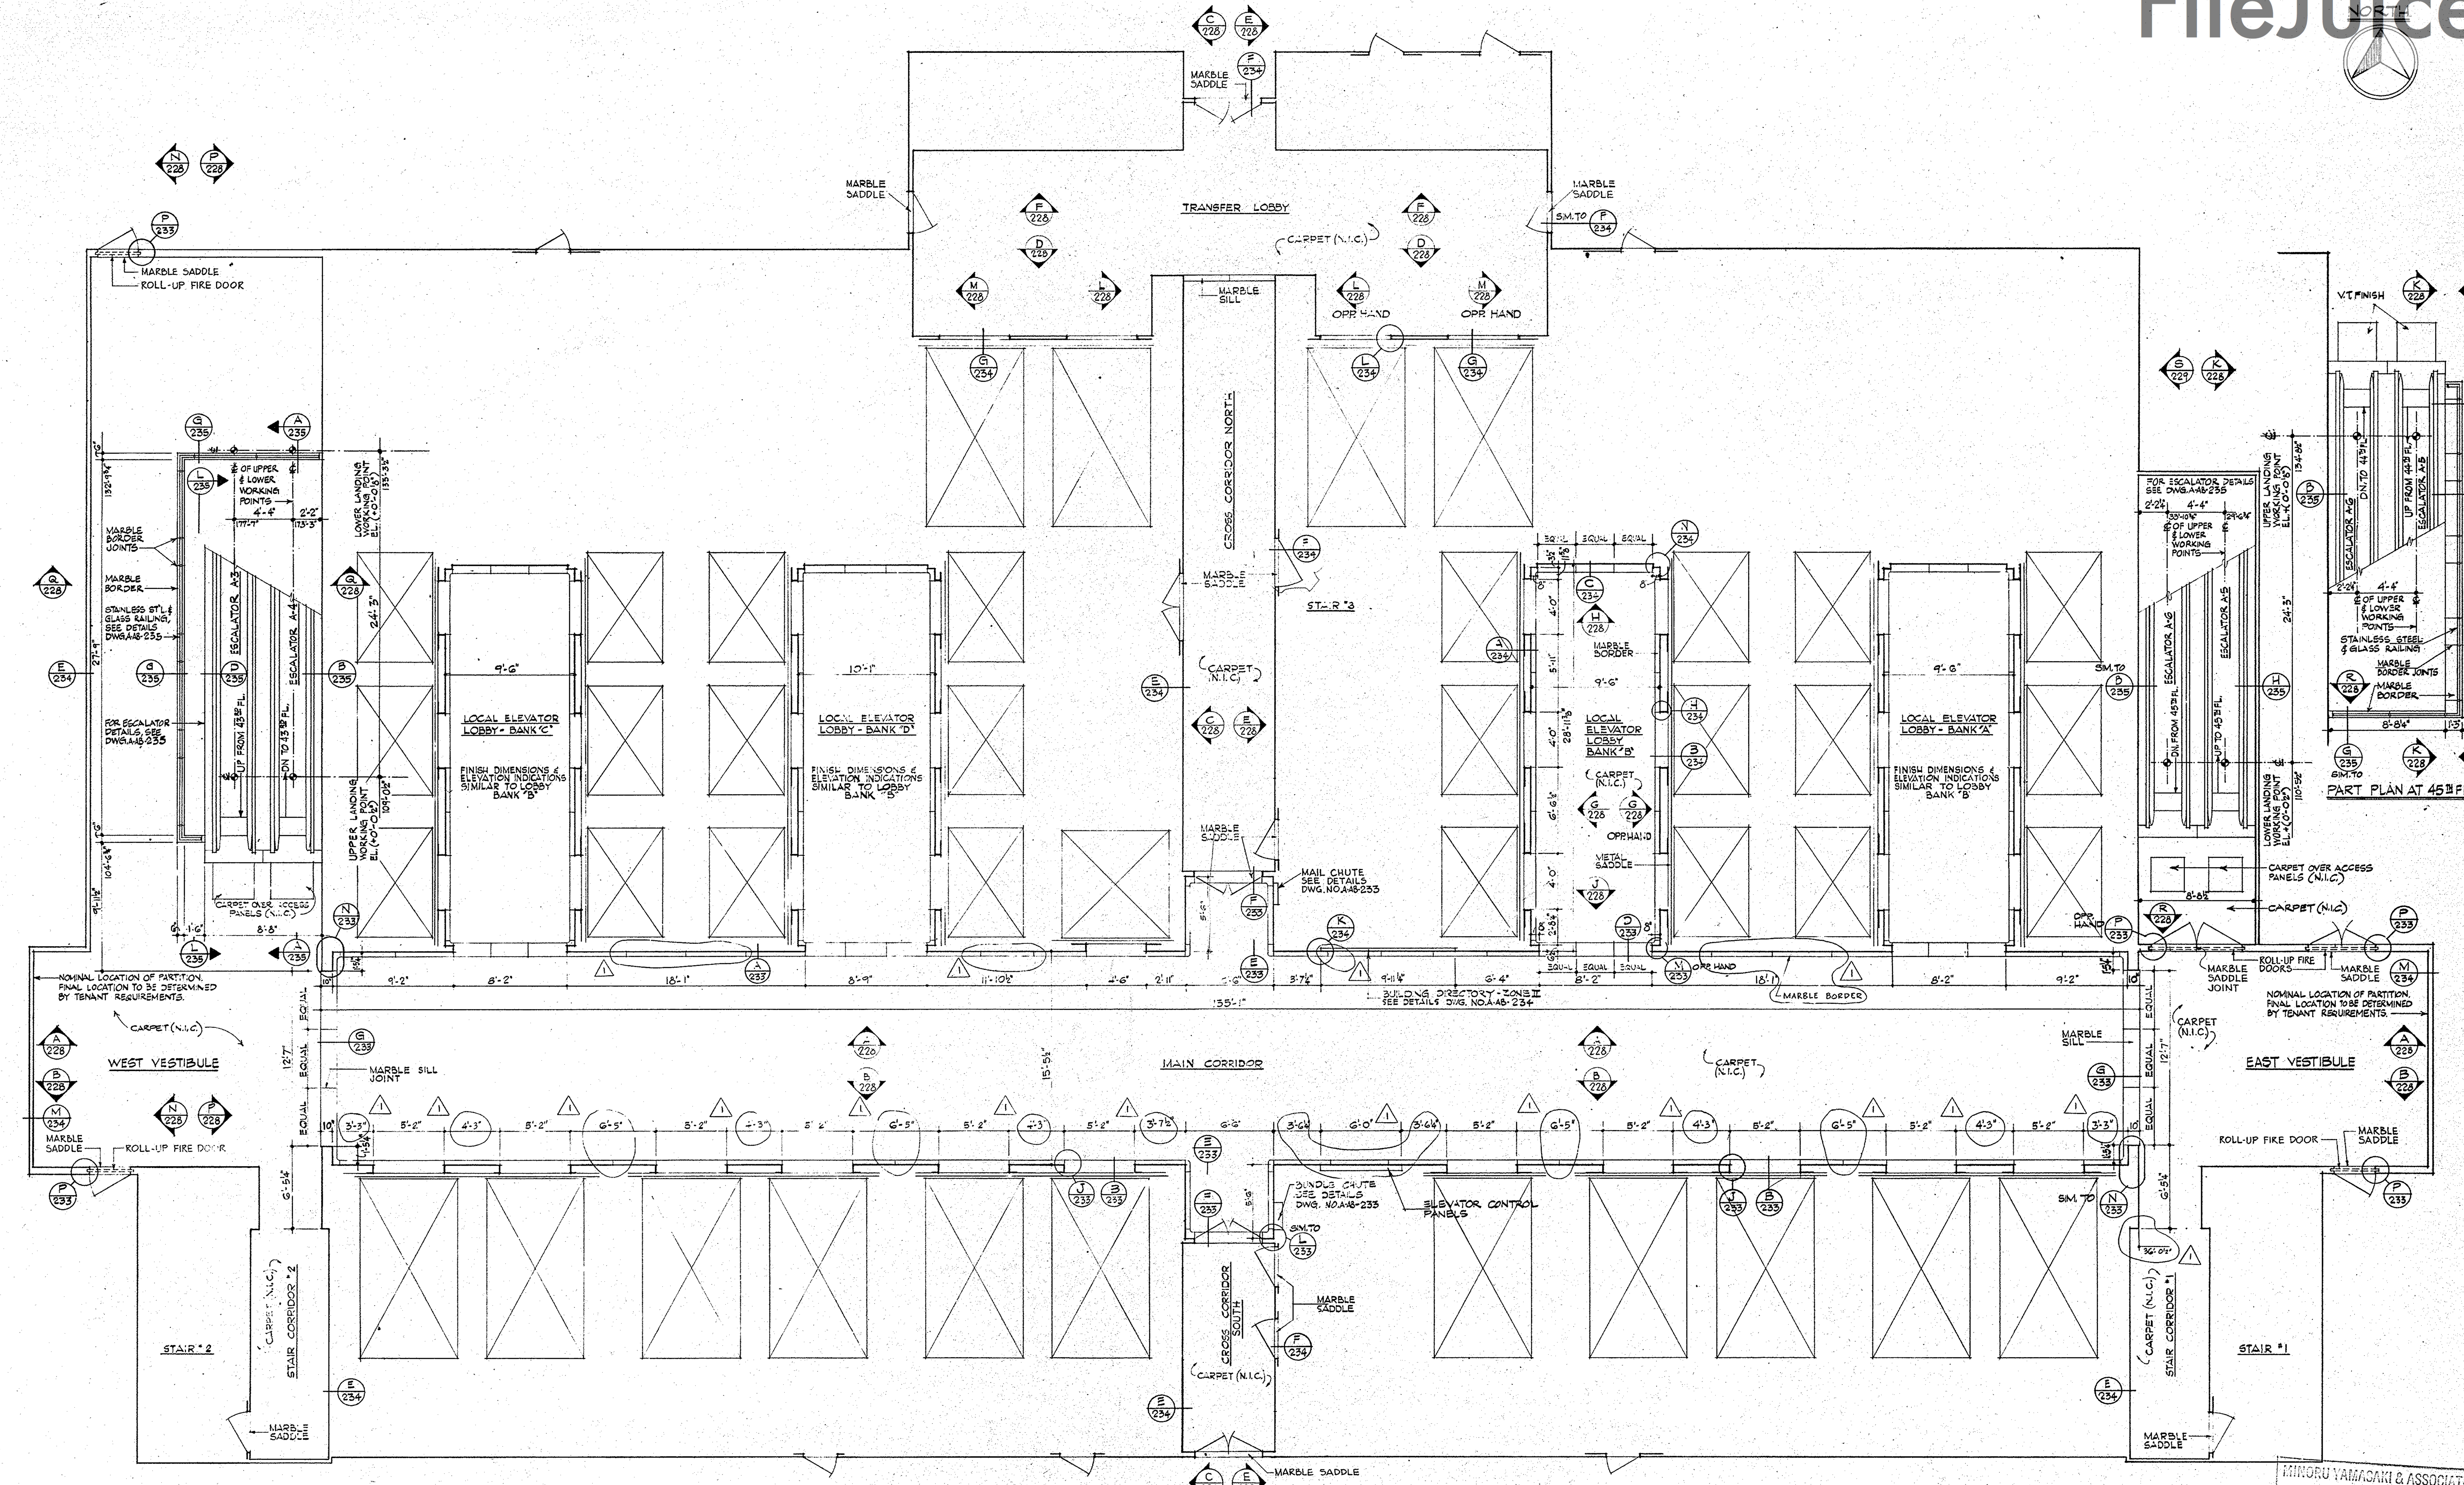


MINORU YAMASAKI & ASSOCIATES
PROJ. NO.
FILE REF.
DEC 3 1968
REFER TO:

NOTES

1. — ALL DIMENSIONS SHOWN ARE FROM FINISH TO FINISH.
2. — ALL DOORS SHOWN, PROVIDING ACCESS TO TENANT AREAS, SHALL BE IN ADDITION TO OTHER LEGAL MEANS OF REQUIRED EXITS.
3. — SEE CORE PLAN FOR ROUGH PARTITION DIMENSIONS.

¼"=1'-0" 0 1' 2' 3' 4' 8' 12'

CONTRACT BID DRAWING date 2-9-68 Tower 'A' 3-1-68 Tower 'B'

NO.	DATE	BUL. NO.	BY	NO.	DATE	BUL. NO.	BY
1	3-21-68		M.W.				

REVISIONS — REVISIONS

APPROVED

CHIEF, PLANNING DIVISION
DATE

REGISTERED ARCHITECT RICHARD ROTH NO. 9731 UNIVERSITY OF THE STATE OF NEW YORK

THE WORLD TRADE CENTER

THE PORT OF NEW YORK AUTHORITY

MINORU YAMASAKI & ASSOCIATES
MINORU YAMASAKI, ARCHITECT

EMERY ROTH & SONS
RICHARD ROTH, ARCHITECT

WORTHINGTON, SKILLING, HELLE & JACKSON
STRUCTURAL ENGINEERS

JAROS, BAUM & BOLLES
MECHANICAL ENGINEERS

JOSEPH R. LORING & ASSOCIATES
ELECTRICAL ENGINEERS

THE PORT OF NEW YORK AUTHORITY
PAVING, UTILITIES, FOUNDATIONS

TITLE: 44TH FLOOR SKYLOBBY PLAN

DRAWN	A.B.	CHECKED	
SCALE	¼"= 1'-0"	DATE	7-31-67
PROJECT NUMBER		SHEET	OF
DRAWING NUMBER	A·AB·226		

FileJuicer
File Juicer