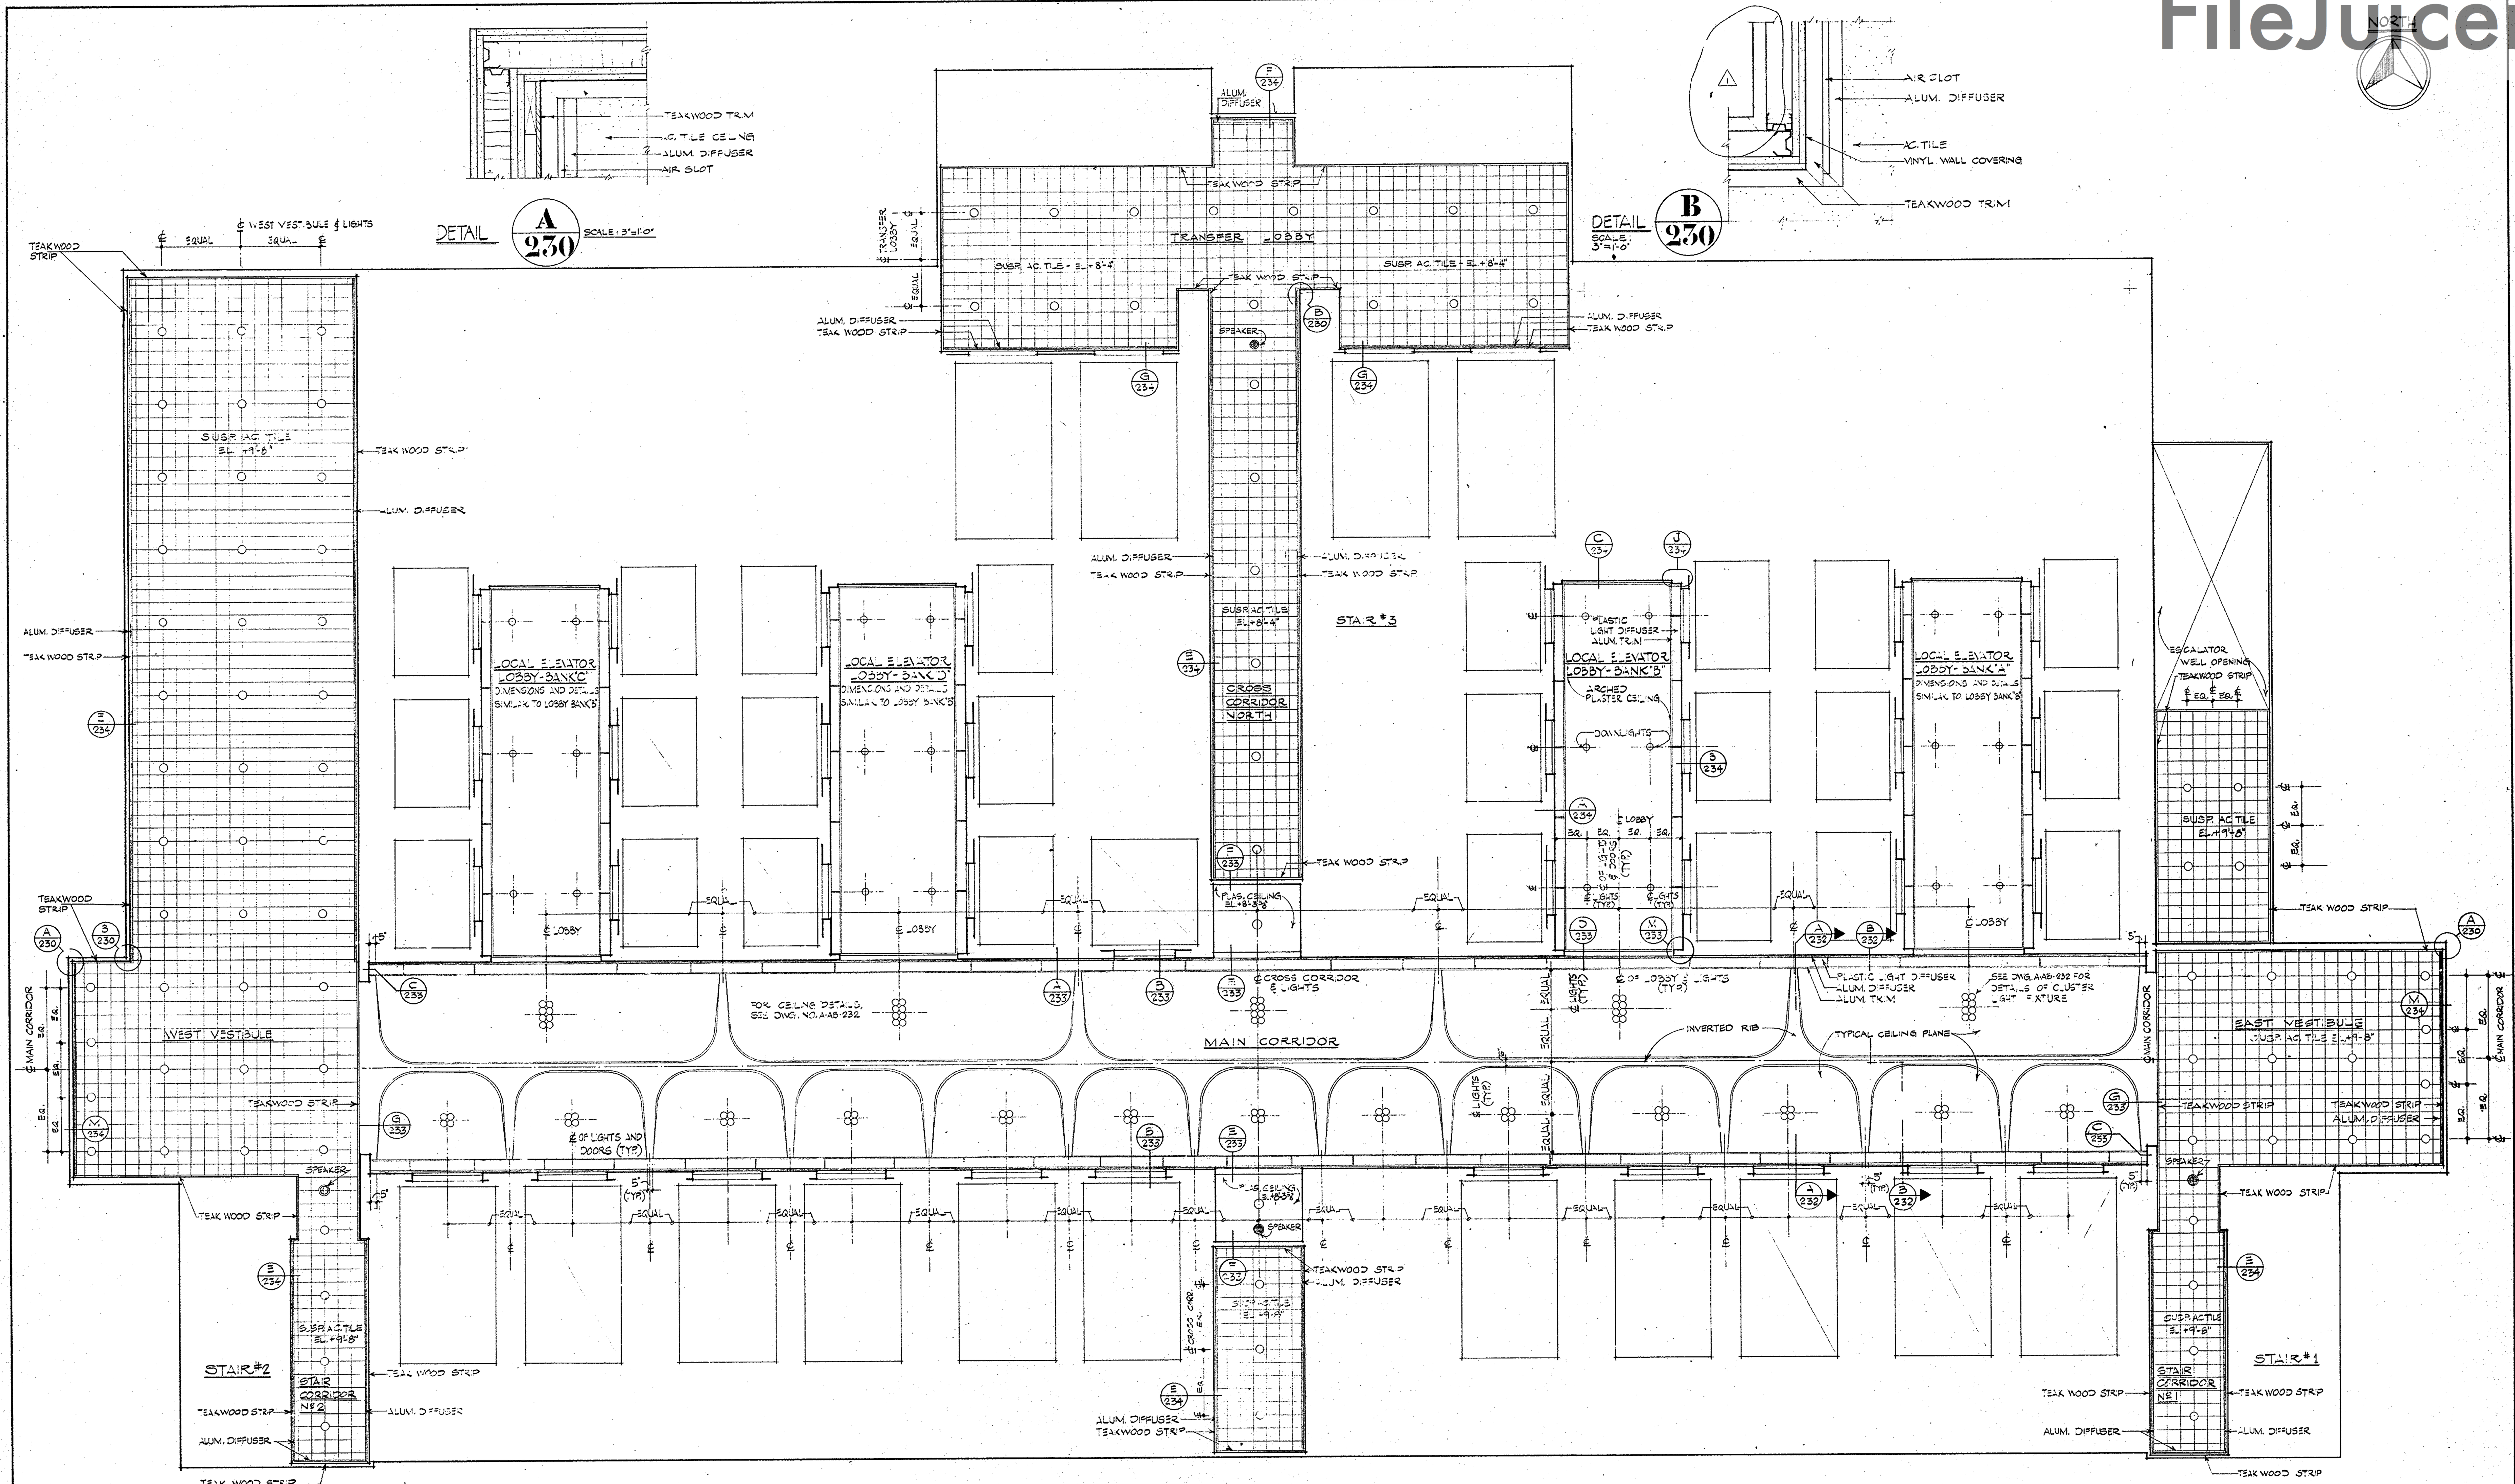


MINORU YAMASAKI & ASSOCIATES
PROJ. NO.
FILE REF.
DEC 3 1968
REFER TO:

CONTRACT BID DRAWING date 2-9-68 Tower 'A' 3-1-68 Tower 'B'

NO.	DATE	BUL. NO.	BY	NO.	DATE	BUL. NO.	BY
1	3-21-68		M.W.				

REVISIONS — REVISIONS

APPROVED

CHIEF, PLANNING DIVISION

DATE

THE WORLD TRADE CENTER

THE PORT OF NEW YORK AUTHORITY

MINORU YAMASAKI & ASSOCIATES
MINORU YAMASAKI, ARCHITECT

EMERY ROTH & SONS
RICHARD ROTH, ARCHITECT

WORTHINGTON, SKILLING, HELLE & JACKSON
STRUCTURAL ENGINEERS

JAROS, BAUM & BOLLES
MECHANICAL ENGINEERS

JOSEPH R. LORING & ASSOCIATES
ELECTRICAL ENGINEERS

THE PORT OF NEW YORK AUTHORITY
PAVING, UTILITIES, FOUNDATIONS

1/4"=1'-0" 0 1' 2' 3' 4' 8' 12

TITLE
44TH FLOOR
SKYLOBBY REFLECTED
CEILING PLAN

DRAWN	S.P.V.	CHECKED	
SCALE	1/4"=1'-0" & AS NOTED	DATE	7-31-67
PROJECT NUMBER		SHEET	OF
DRAWING NUMBER	A·AB·230		

FileJuicer