
NORTH

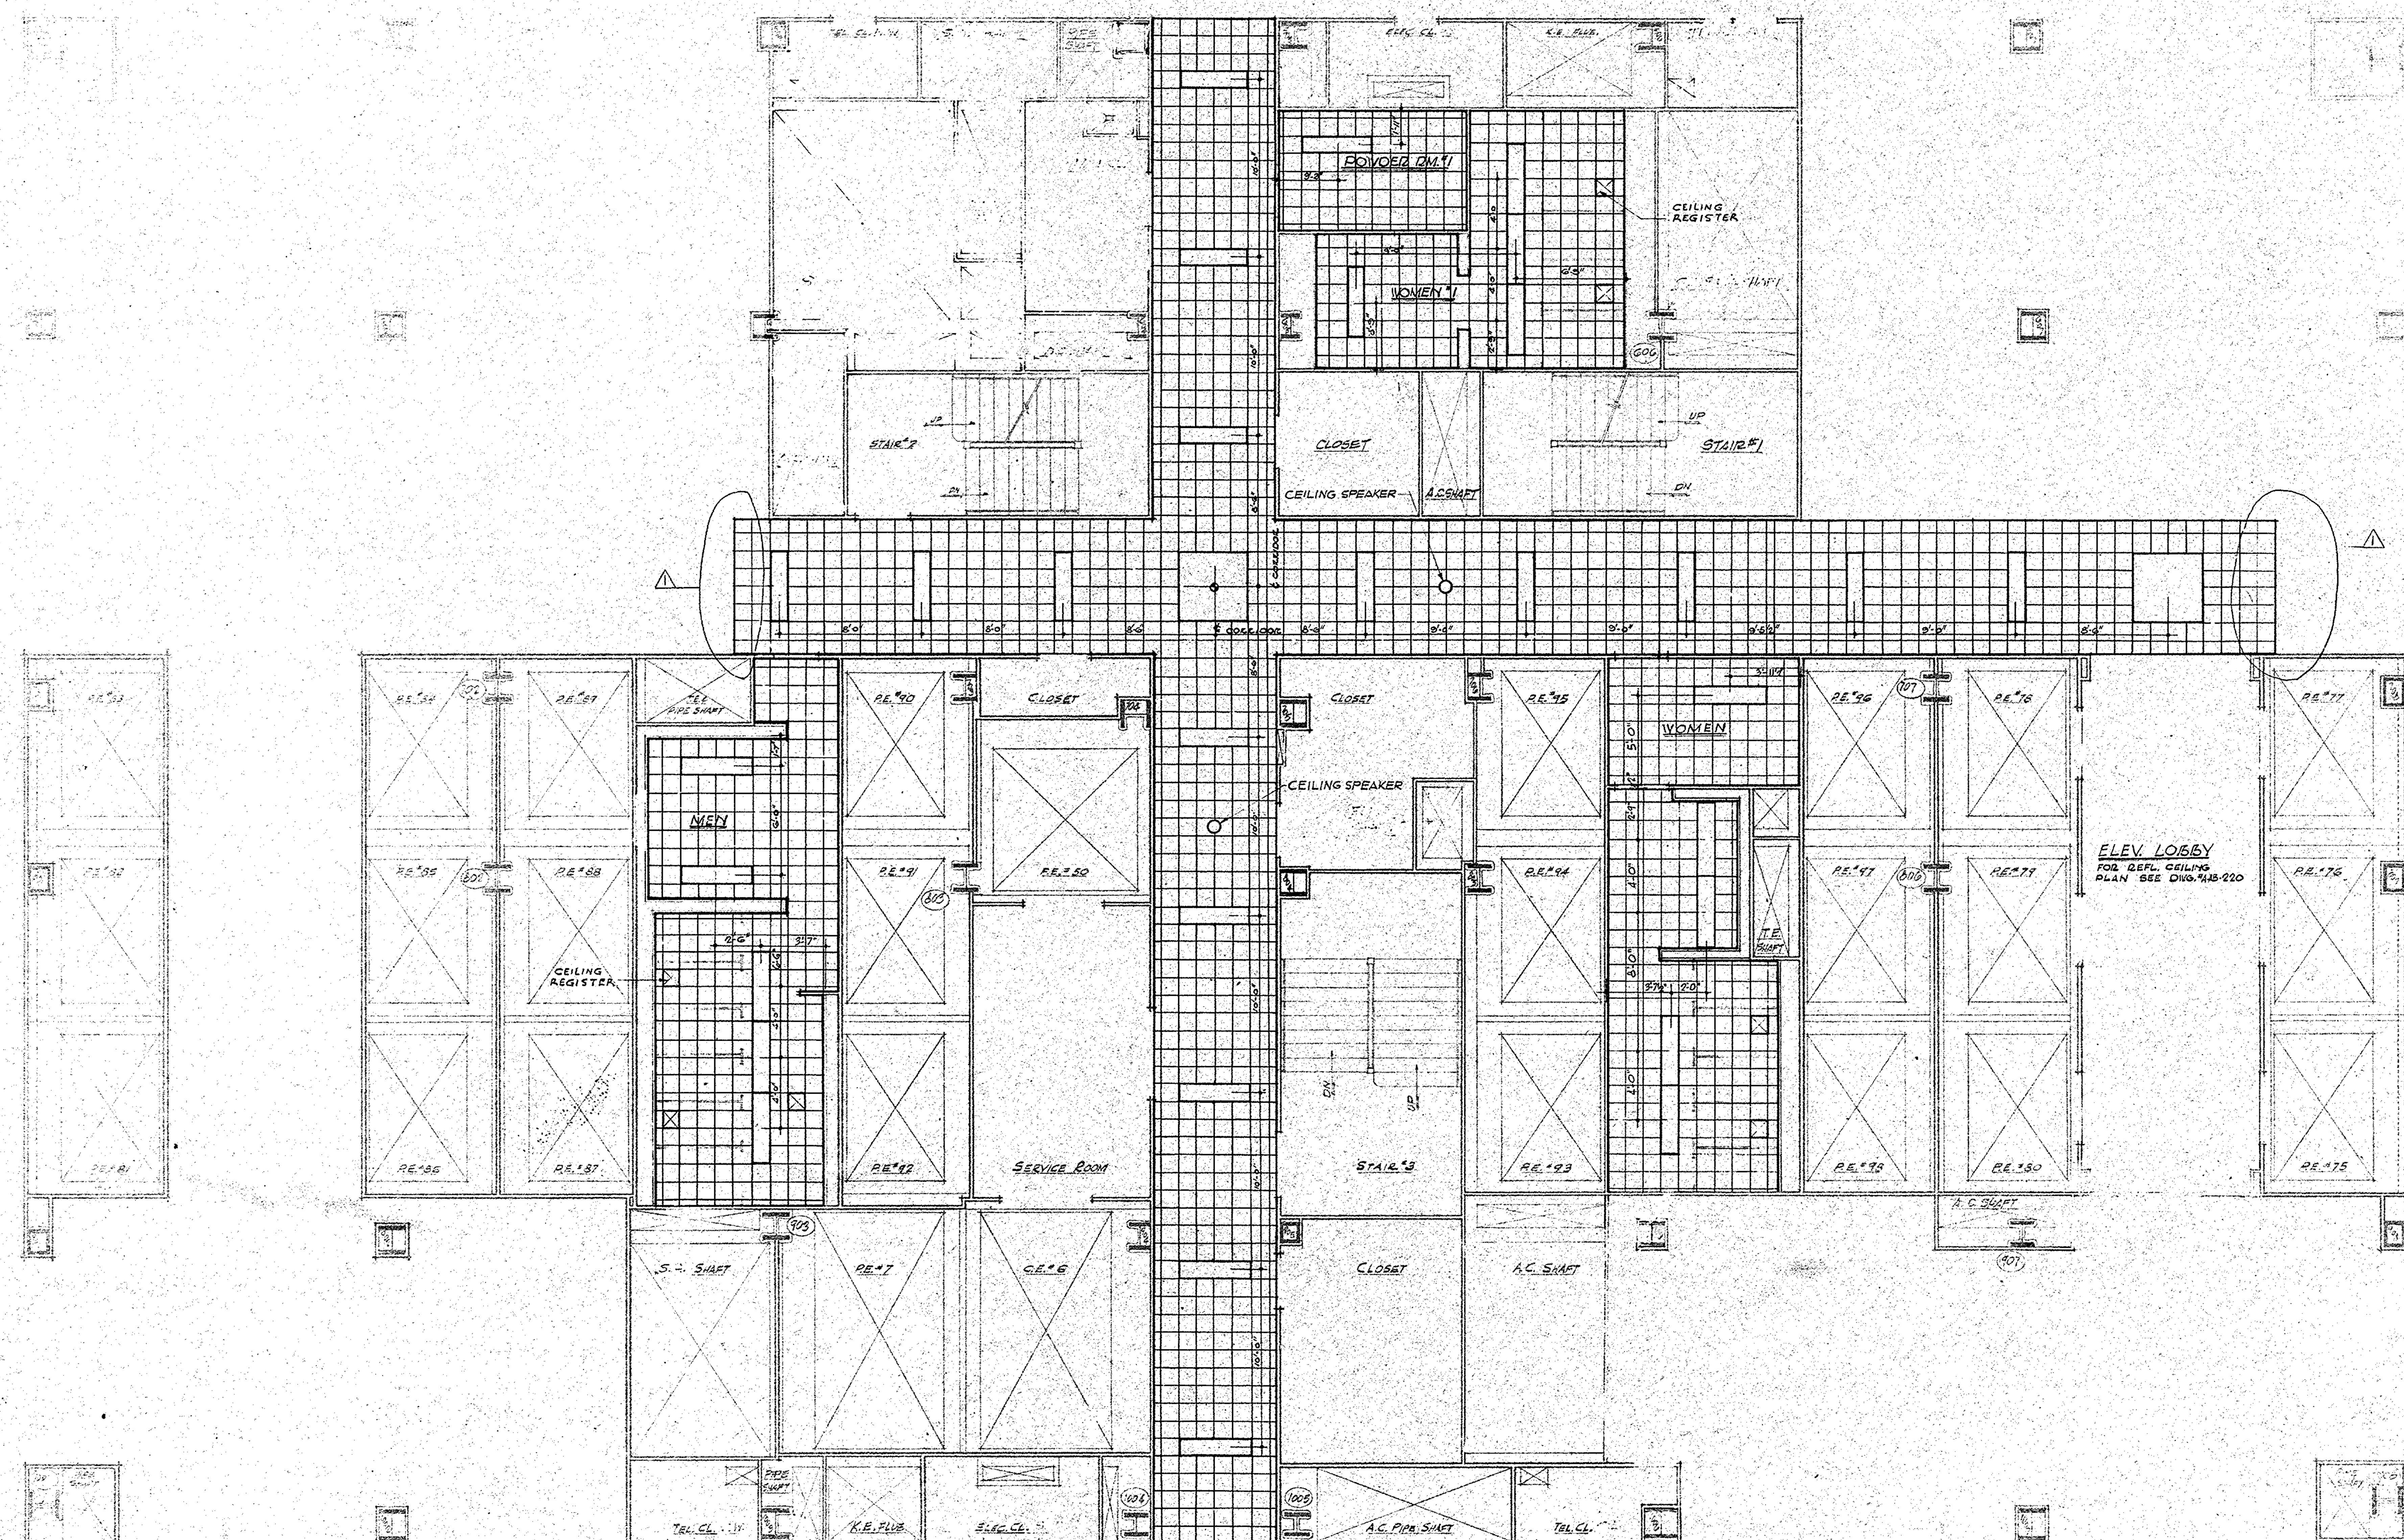

NOTE:
THIS DRAWING INDICATES THE CONDITIONS FOR THE 84TH. TO 86TH. FLOORS, INCLUSIVE, AND IS REPRESENTATIVE OF ZONE III. SEE INDIVIDUAL CORE PLANS FOR VARIATIONS

MINORU YAMASAKI & ASSOCIATES
PROJ. NO.
FILE REF.
DEC 8 1968
REFER TO:

1/4"=1'-0" 0 1' 2' 3' 4' 8' 12'

CONTRACT BID DRAWING date 2-9-68 Tower 'A' 5-1-68 Tower 'B'

NO.	DATE	BUL. NO.	BY	NO.	DATE	BUL. NO.	BY
				⚠1	6.28.68	A-5 / B-6	P.K.

REVISIONS / REVISIONS

APPROVED

CHIEF, PLANNING DIVISION
DATE

THE WORLD TRADE CENTER

THE PORT OF NEW YORK AUTHORITY

MINORU YAMASAKI & ASSOCIATES
MINORU YAMASAKI, ARCHITECT

EMERY ROTH & SONS
RICHARD ROTH, ARCHITECT

WORTHINGTON, SKILLING, HELLE & JACKSON
STRUCTURAL ENGINEERS

JAROS, BAUM & BOLLES
MECHANICAL ENGINEERS

JOSEPH R. LORING & ASSOCIATES
ELECTRICAL ENGINEERS

THE PORT OF NEW YORK AUTHORITY
PAVING, UTILITIES, FOUNDATIONS

TITLE
TYPICAL CORE
REFLECTED CEILING
PLAN- ZONE III

DRAWN	S.V.	CHECKED	
SCALE	1/4"=1'-0"	DATE	7-31-67
PROJECT NUMBER		SHEET	OF
DRAWING NUMBER	A-A-B-217		

File Juicer