


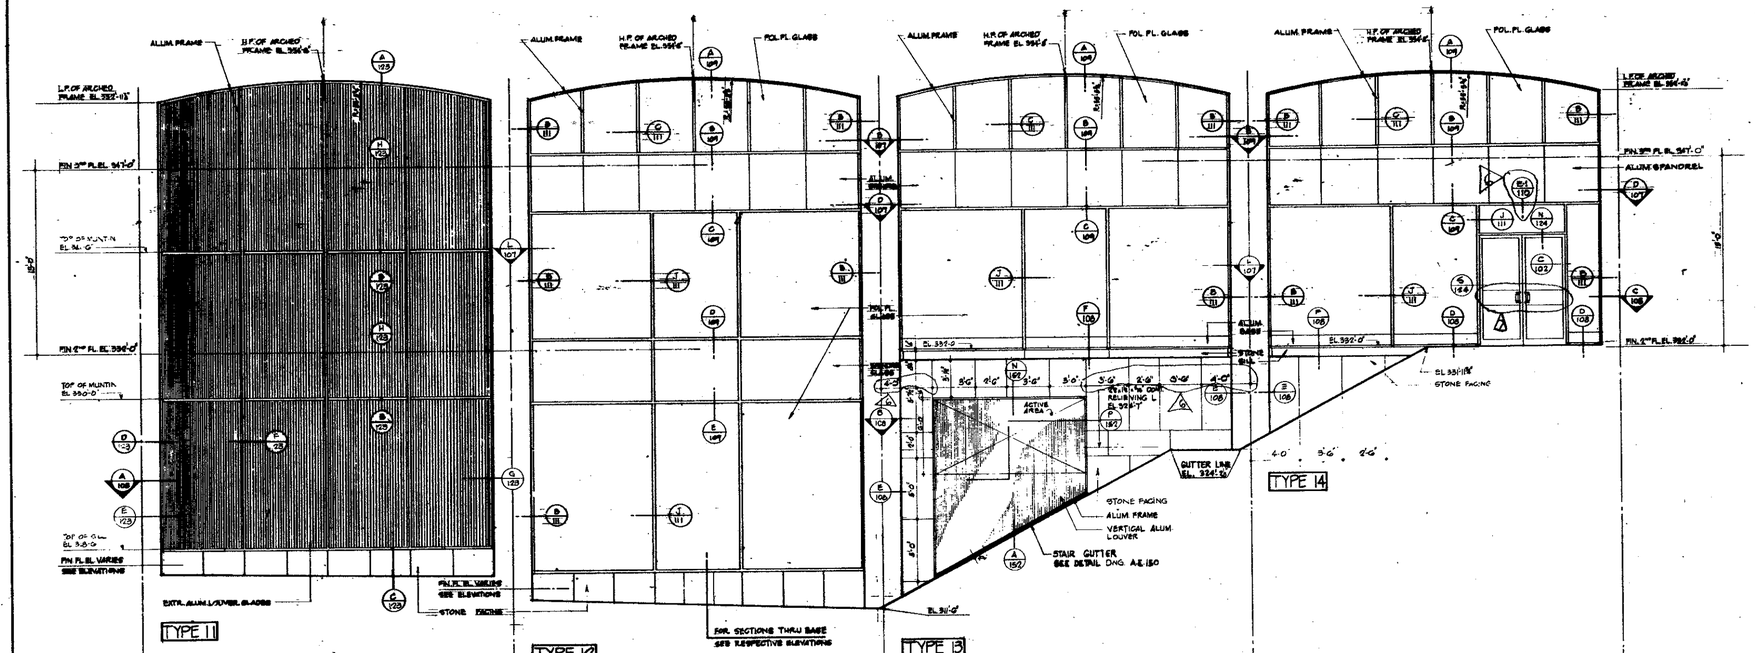


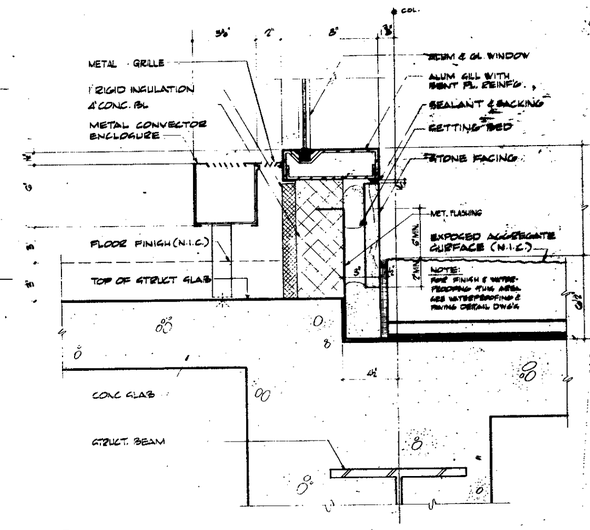

G / 408 WINDOW SILL AT 2ND FLOOR BETWEEN COLS (E-D/77) & (E-D/88)
SCALE: 3"=1'-0"

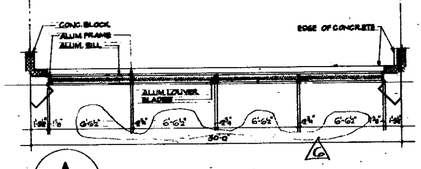


A / 408

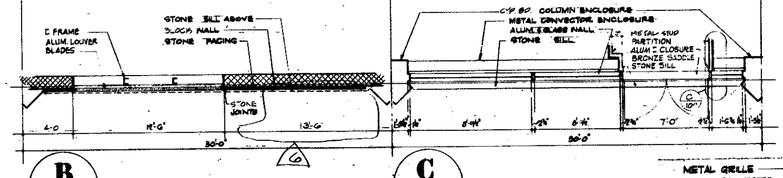


B / 408


C / 408

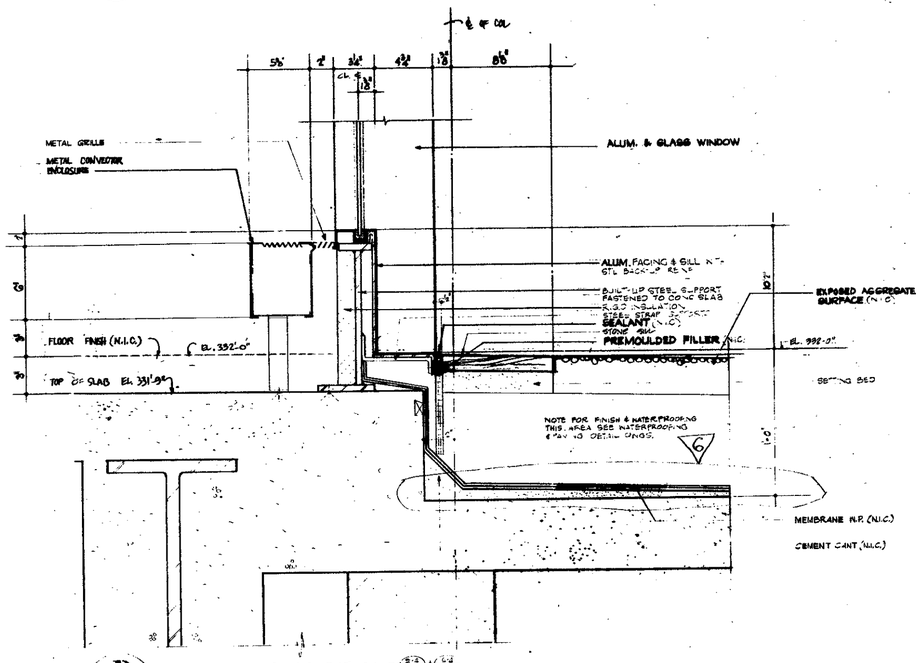

D / 408 N. SIDE OF SILL AT 2ND FL BET. COLS (E-D/77) & (E-D/88)
SCALE: 3"=1'-0"

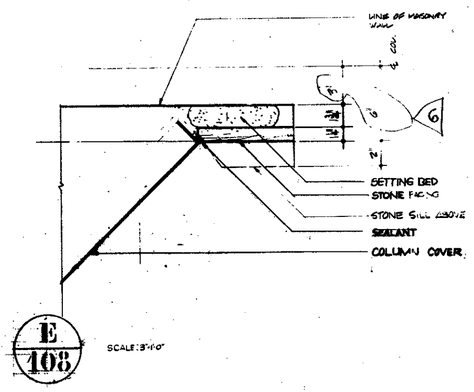

E / 408
SCALE: 3"=1'-0"

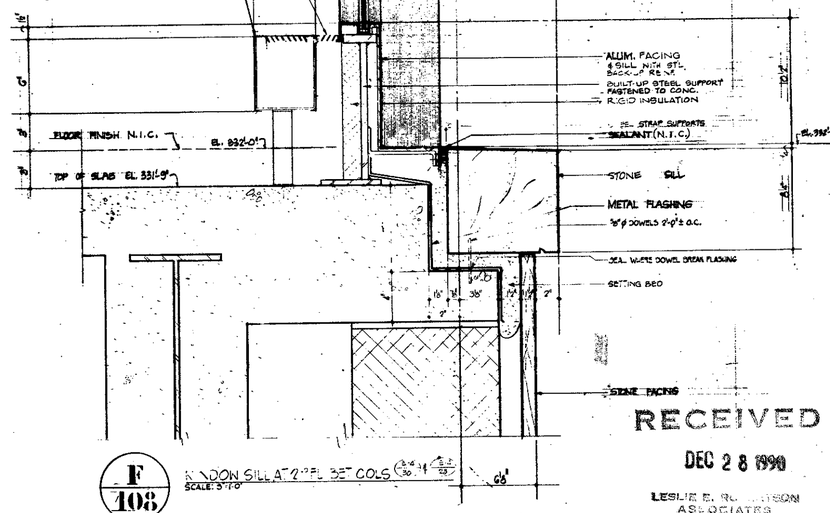

F / 408 N. SIDE OF SILL AT 2ND FL BET. COLS (E-D/30) & (E-D/33)
SCALE: 3"=1'-0"

RECEIVED
DEC 28 1990
LESLIE E. ROBERTSON ASSOCIATES
211 EAST 46TH ST., N.Y.C. 10017

1/4" SCALE: 0 1' 2' 3' 4' 8' 12'

NOTES
1. FOR GENERAL NOTES KEY TO MATERIALS & ABBREVIATIONS SEE DWG NO A-E-2 & A-E-3
2. FOR TYPICAL CONVECTOR ENCLOSURE DETAILS SEE DWG A-E-111

BULLETINS NOT DATED ARE IN PROCESS OF COMPLETION

CONTRACT. BID DRAWING: date 8-28-69

NO.	DATE	BUL. NO.	BY
14			
13	12-21-70	B-42	
12	6-9-70	B-11	RTA
11	5-27-70	B-10	TJ
10	4-9-70	B-3	RH
9	4-8-70	B-7	RH
8	12-8-69	B-	RT

REVISIONS

APPROVED
CHIEF, PLANNING DIVISION
DATE

THE WORLD TRADE CENTER
THE PORT OF NEW YORK AUTHORITY

MINORU YAMASAKI & ASSOCIATES
MINORU YAMASAKI, ARCHITECT
EMERY ROTH & SONS
RICHARD ROTH, ARCHITECT
WORTHINGTON, SKILLING, HELLE & JACKSON
STRUCTURAL ENGINEERS
JAROS, BAUM & BOLLES
MECHANICAL ENGINEERS
JOSEPH R. LORING & ASSOCIATES
ELECTRICAL ENGINEERS
THE PORT OF NEW YORK AUTHORITY
PAVING, UTILITIES, FOUNDATIONS

TITLE: NORTHEAST PLAZA BUILDING CURTAIN WALL AT 1ST, 2ND & 3RD FLOORS TYPES 11 THRU 14 & DETAILS

DRAWN	R.T.H.	CHECKED	
SCALE	1/4"=1'-0" & AS NOTED	DATE	7-28-69
PROJECT NUMBER		SHEET	OF
DRAWING NUMBER	A-E-108		