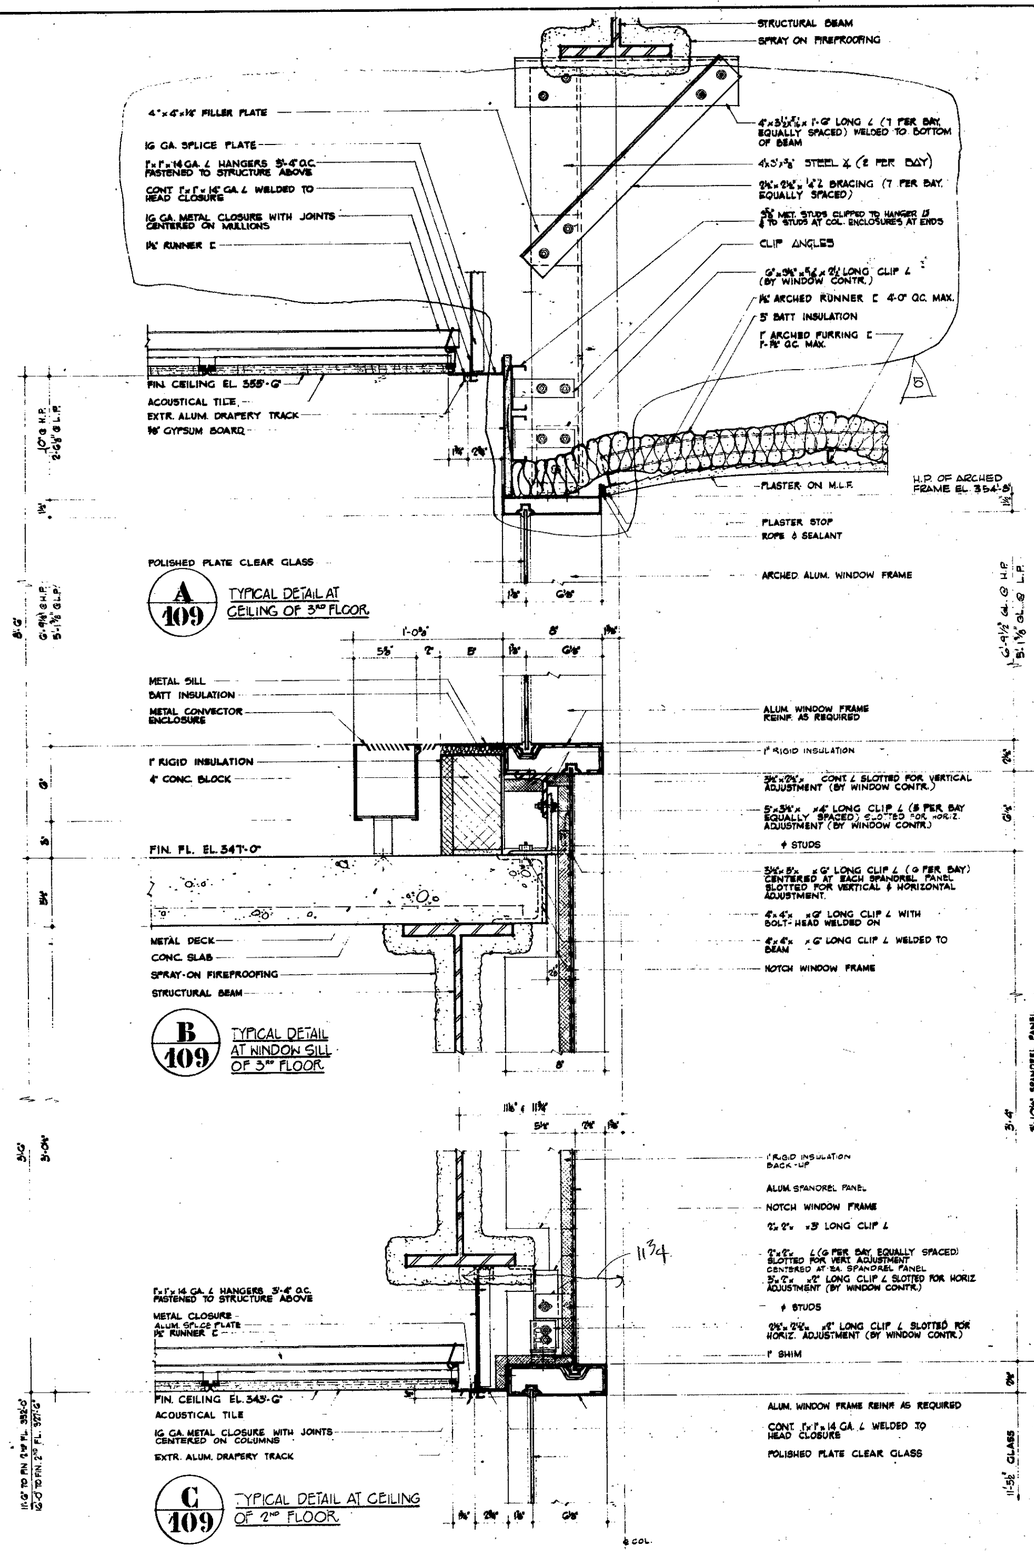


NOTES

1- FOR GENERAL NOTES, KEY TO MATERIALS & ABBREVIATIONS SEE DWG. A-E-2 & A-E-3

2- FOR TYPICAL CONVECTOR ENCLOSURE DETAILS SEE DWG A-E-111

RECEIVED
DEC 28 1990
LESLIE E. ROBERTSON ASSOCIATES
211 EAST 46th ST., N.Y.C. 10017

CONTRACT BID DRAWING date 8-15-69

NO.	DATE	SUBJ. NO.	BY
1	5-6-70	E-109	S.D.
2	10-7-71	E-44	L.J.
3	10-6-72	E-42	L.J.T.
4	5-22-90	E-10	T.J.
5	6-18-90	E-3	K.T.K.
6	8-16-90	E-1	K.T.K.
7	11-28-90	E-1	K.T.K.

REVISIONS

APPROVED
CHIEF, PLANNING DIVISION
DATE

THE WORLD TRADE CENTER
THE PORT OF NEW YORK AUTHORITY

MINORU YAMASAKI & ASSOCIATES
MINORU YAMASAKI, ARCHITECT
WORTHINGTON, SKILLING, HELLE & JACKSON
STRUCTURAL ENGINEERS
JOSEPH R. LORING & ASSOCIATES
ELECTRICAL ENGINEERS
EMERY ROTH & SONS
RICHARD ROTH, ARCHITECT
JAROS, BAUM & BOLLES
MECHANICAL ENGINEERS
THE PORT OF NEW YORK AUTHORITY
PAVING, UTILITIES, FOUNDATIONS

TITLE: NORTHEAST PLAZA BUILDING
CURTAIN WALL DETAILS AT 2ND & 3RD FLOORS

DRAWN	H. BELTON	CHECKED	
SCALE	3"=1'-0"	DATE	7-26-69
PROJECT NUMBER		SHEET	OF
DRAWING NUMBER	A-E-109		

3"=1'-0" 0 1" 2" 3" 4" 5" 6" 8" 1'