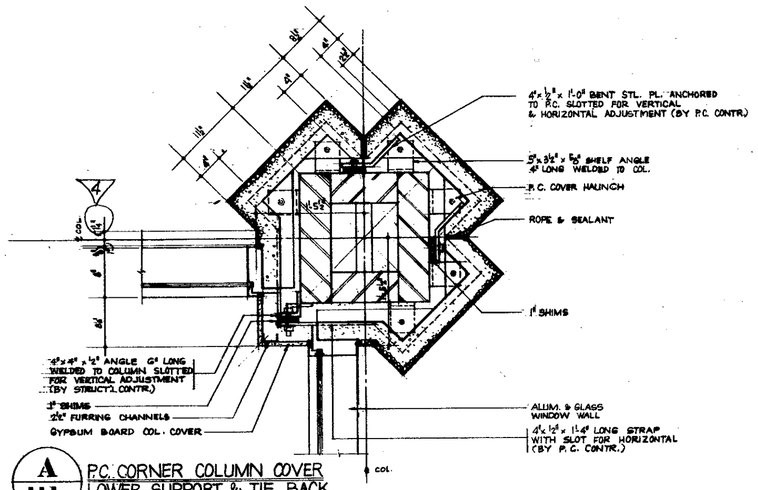
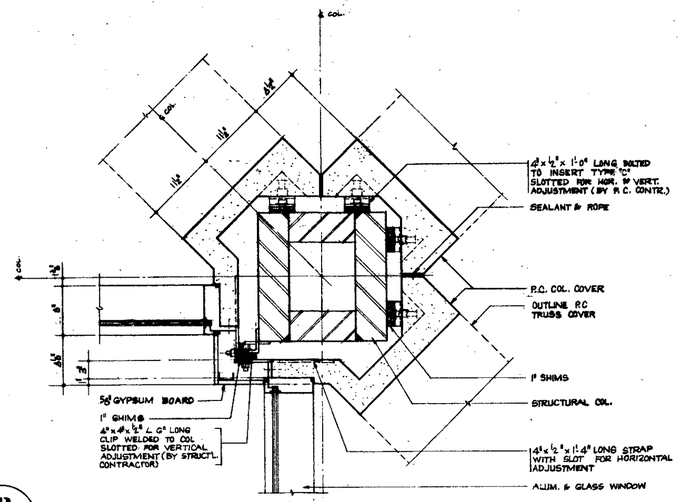
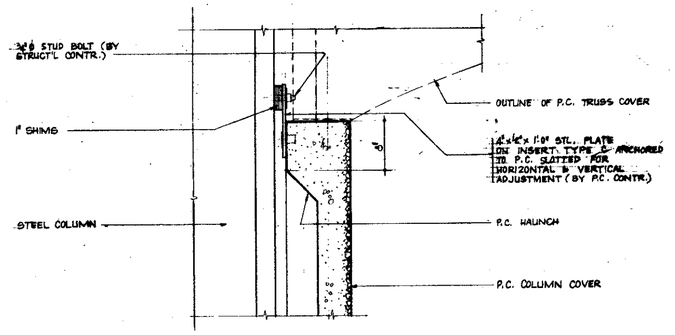


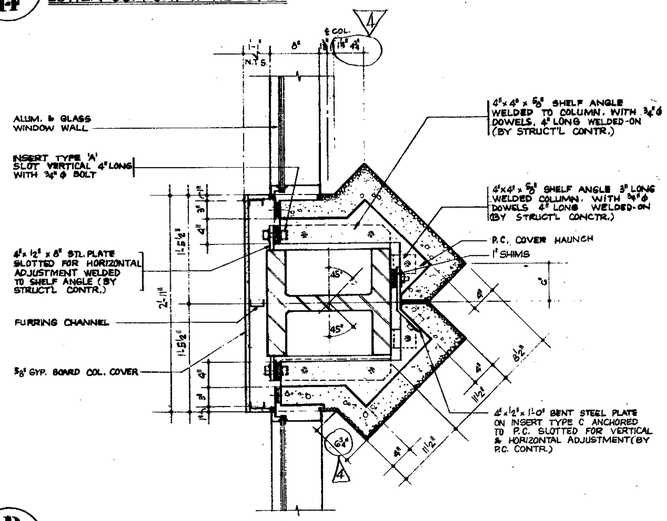

A/114 P.C. CORNER COLUMN COVER LOWER SUPPORT & TIE BACK



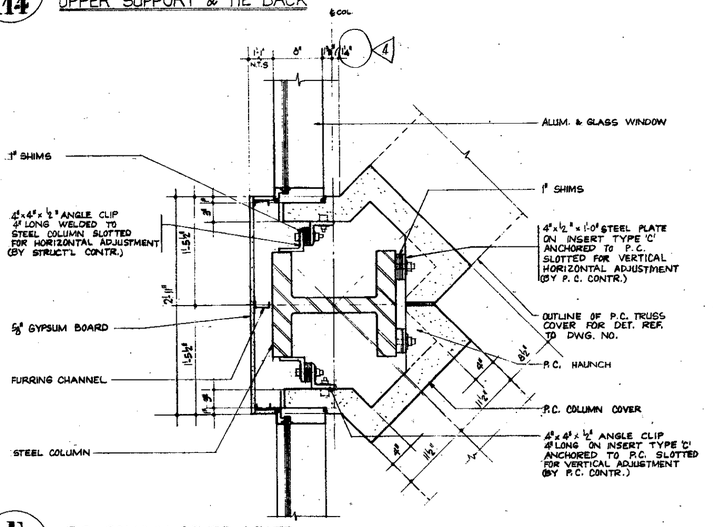

B/114 P.C CORNER COLUMN COVER UPPER SUPPORT & TIE BACK



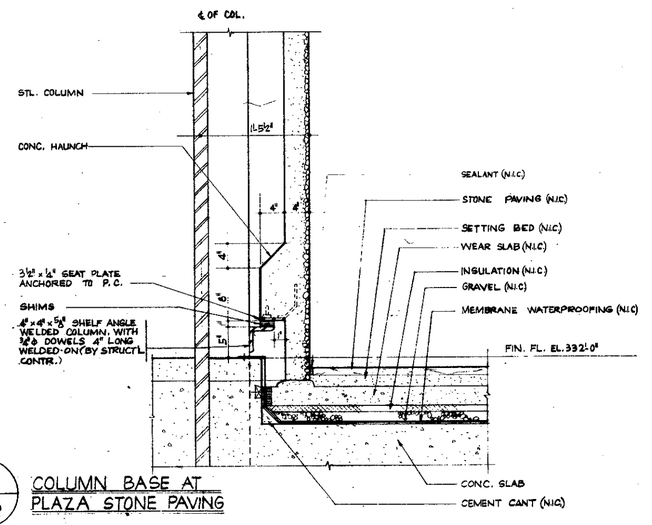

C/114 TOP OF PRE-CAST COLUMN COVER



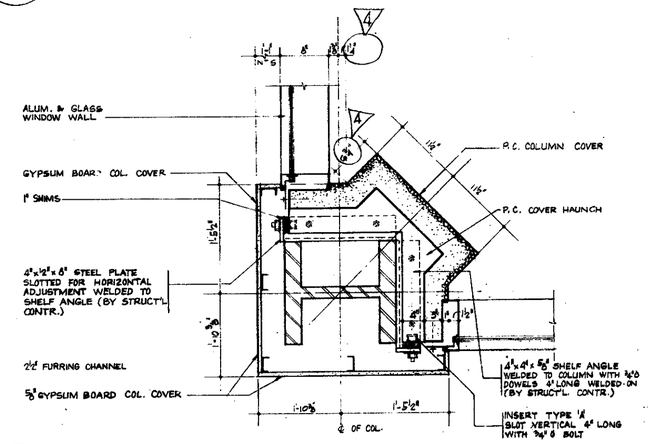

D/114 P.C. COLUMN COVER LOWER SUPPORT & TIE BACK



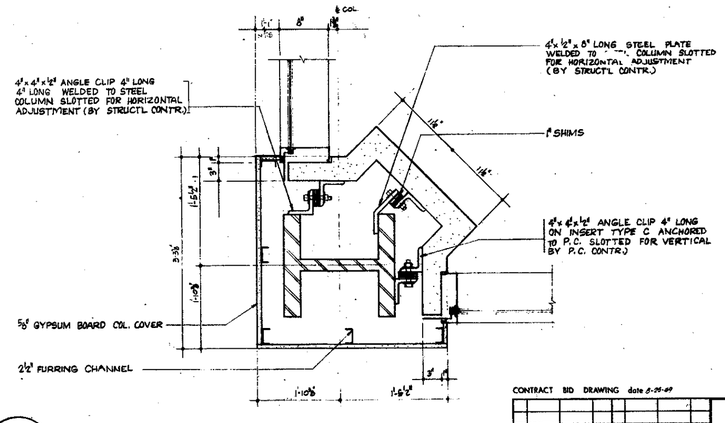

E/114 P.C. COLUMN COVER LOWER SUPPORT & TIE BACK




F/114 COLUMN BASE AT PLAZA STONE PAVING




G/114 P.C. CORNER COLUMN COVER LOWER SUPPORT & TIE BACK




H/114 P.C. CORNER COLUMN COVER UPPER SUPPORT & TIE BACK

NOTE
1. FOR GENERAL NOTES, KEY TO MATERIALS ABBREVIATIONS SEE DWG NO A-E-2 & A-E-3
2. SPRAY-ON FP ON STRUCTURAL MEMBERS IS NOT SHOWN ON THIS DRAWING FOR "ILLUSTRATION" PURPOSES
3. ALL CURTAIN WALL COMPONENTS SHOWN ON DRAWING AS "PRECAST CONCRETE OR T.C." SHALL BE FABRICATED OF ALUMINUM IN ACCORDANCE WITH APPROVED SHOP DRAWINGS. DETAILS SHALL BE USED FOR PROFILE DESIGN & APPEARANCE ONLY.

RECEIVED
DEC 2 8 1990
LESLIE E. ROBERTSON ASSOCIATES
211 EAST 46th ST., N.Y.C. 10017

1 1/2"=1'-0" 0 3" 6" 1' 2'

CONTRACT BID DRAWING date 5-25-69

| NO. | DATE | SUB. NO. | BY |
|---|---|---|---|
| 1 | 10-6-78 | E-4E | WH |
| 2 | 6-15-79 | E-5 | L.L |
| 3 | 6-15-79 | E-5 | A.W |
| 4 | 11-20-81 | E-1 | A.T |

REVISIONS

APPROVED
CHIEF, PLANNING DIVISION
DATE

THE WORLD TRADE CENTER
THE PORT OF NEW YORK AUTHORITY

MINORU YAMASAKI & ASSOCIATES
MINORU YAMASAKI, ARCHITECT

EMERY ROTH & SONS
RICHARD ROTH, ARCHITECT

WORTHINGTON, SKILLING, HELLE & JACKSON
STRUCTURAL ENGINEERS

JAROS, BAUM & BOLLES
MECHANICAL ENGINEERS

JOSEPH R. LORING & ASSOCIATES
ELECTRICAL ENGINEERS

THE PORT OF NEW YORK AUTHORITY
PAVING UTILITIES, FOUNDATIONS

TITLE: NORTHEAST PLAZA BUILDING BASE COLUMN COVER DETAILS

| | | | |
|---|---|---|---|
| DRAWN | N.P. | CHECKED | |
| SCALE | 1 1/2"=1'-0" | DATE | 7-28-69 |
| PROJECT NUMBER | | SHEET | OF |
| DRAWING NUMBER | A-E-114 | | |