

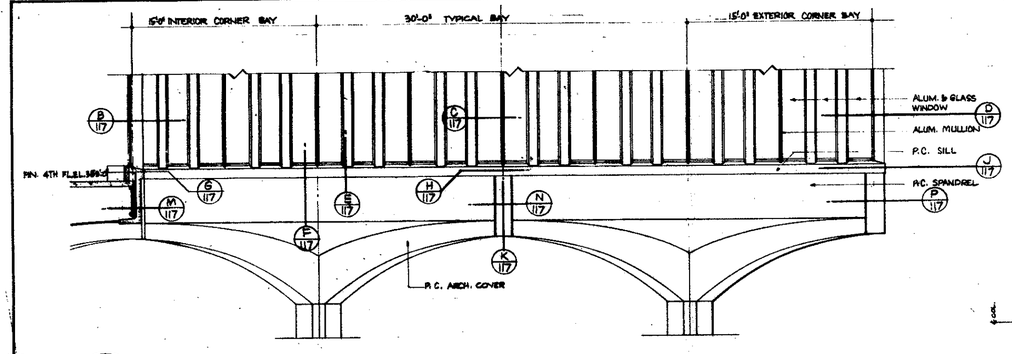


A/117 PARTIAL ELEVATION OF FACADE AT 4TH FLOOR
SCALE 1/8"=1'-0"

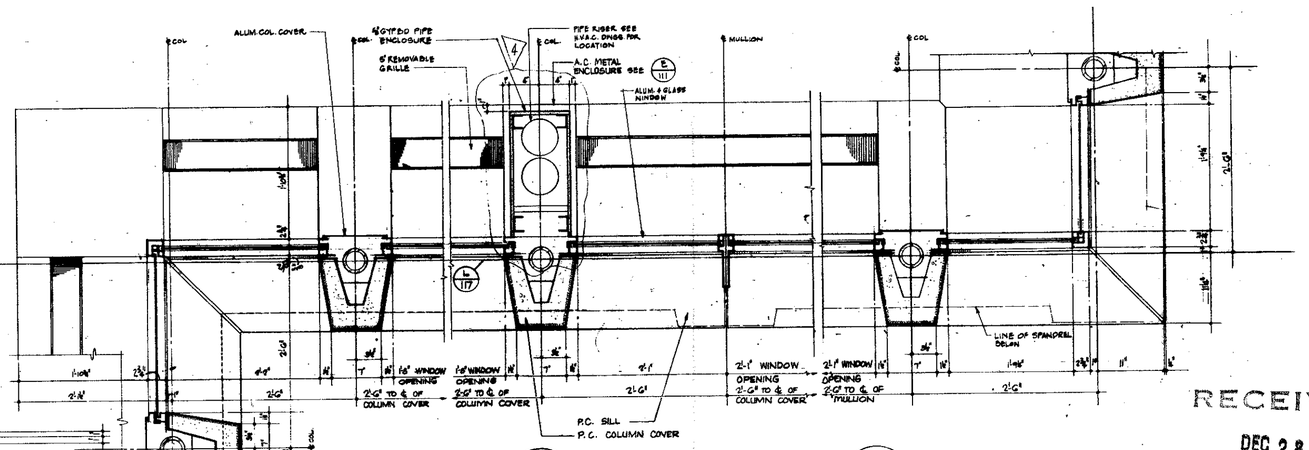


C/117 TYPICAL BAY DETAIL

D/117 EXTERIOR CORNER DETAIL

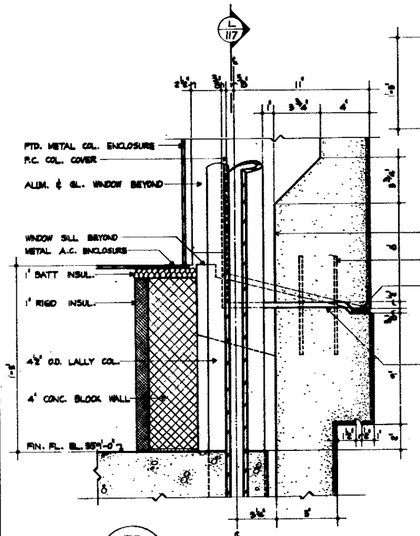


E/117 P.C. COL. COVER SUPPORT AT 4TH FLOOR
SCALE 3"=1'-0"

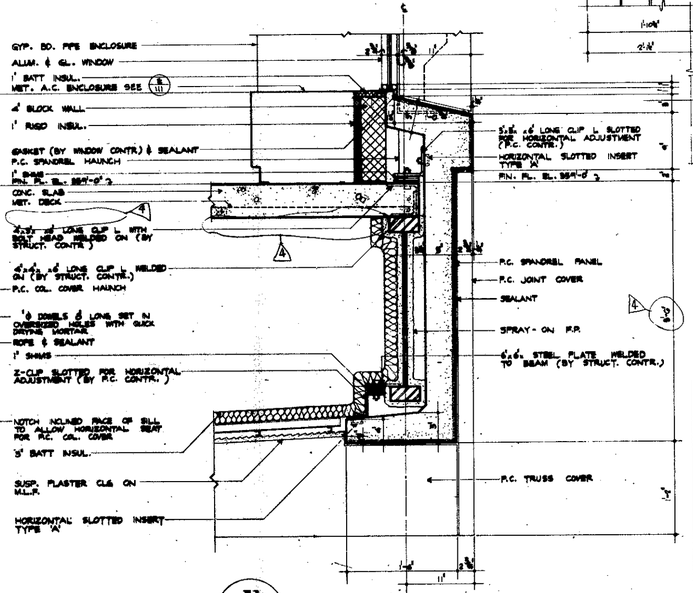

F/117 SECTION THRU P.C. SPANDREL AT 4TH FLOOR

B/117 INTERIOR CORNER DETAIL


PLAN OF CURTAIN WALL ABOVE SILL

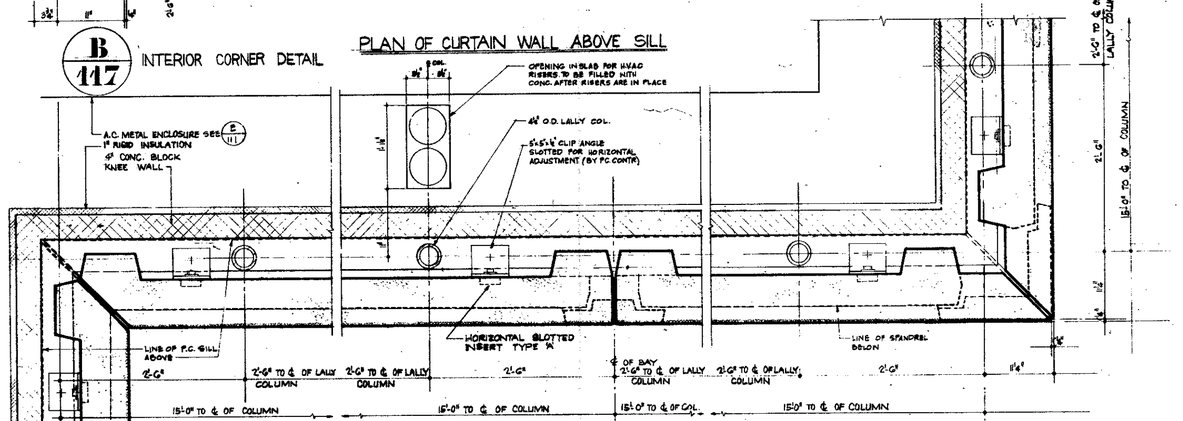


G/117 INTERIOR CORNER DETAIL

H/117 TYPICAL BAY DETAIL

J/117 EXTERIOR CORNER DETAIL

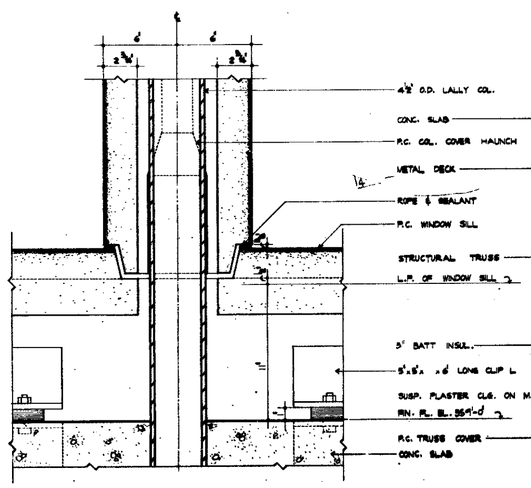


L/117 SECTION THRU P.C. COL. COVER & SPANDREL AT 4TH FLOOR
SCALE 3"=1'-0"

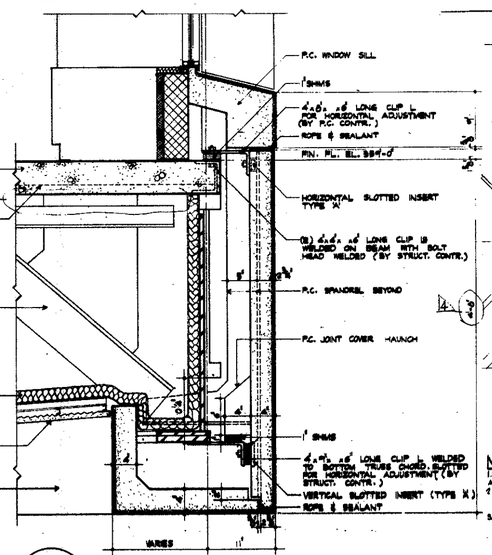

K/117 SECTION THRU P.C. JOINT COVER AT 4TH FLOOR

PLAN OF CURTAIN WALL BELOW SILL

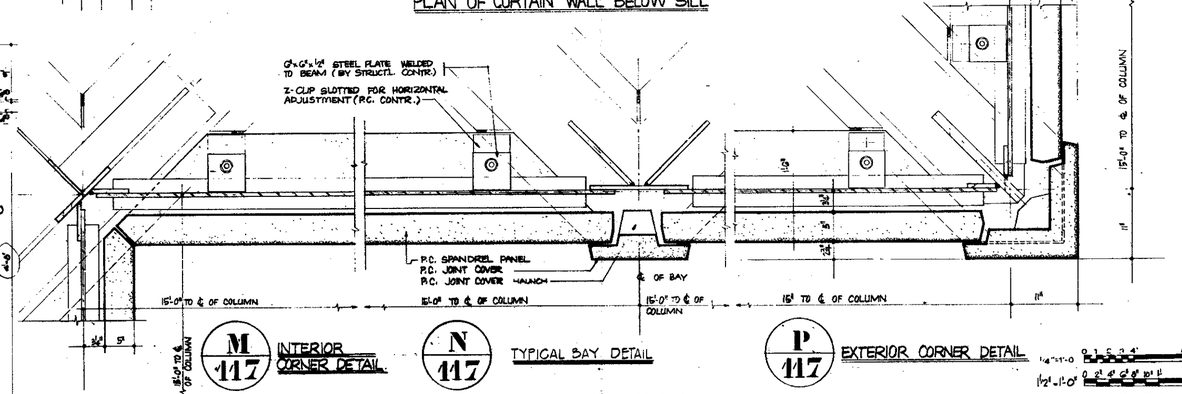

M/117 INTERIOR CORNER DETAIL

N/117 TYPICAL BAY DETAIL

P/117 EXTERIOR CORNER DETAIL

PLAN OF CURTAIN WALL BELOW FLOOR

NOTE
1. FOR GENERAL NOTES KEY TO MATERIALS & ABBREVIATIONS SEE DWG NO A-8-2 & A-8-3.
2. SPRAY-ON FP ON STRUCTURAL MEMBERS IS NOT SHOWN ON THIS DRAWING FOR ILLUSTRATION PURPOSES.
3. ALL CURTAIN WALL COMPONENTS SHOWN ON THIS DRAWING AS "PRECAST CONCRETE" OR "PC" SHALL BE FABRICATED OF ALUMINUM IN ACCORDANCE WITH APPROVED SHOP DRAWINGS. DETAILS SHALL BE USED FOR PROFILE DESIGN & APPEARANCE ONLY.

RECEIVED
DEC 28 1990
LESLIE E. ROBERTSON ASSOCIATES
211 EAST 43RD ST., N.Y.C. 10017

CONTRACT BID DRAWING dated

NO.	DATE	REVISIONS	BUIL. NO.	BY
			E-48	WM
2	2-22-70		E-10	RTH
3	4-15-70		E-3	RTH
4	4-18-70		E-7	RTH
5	11-25-91		E-1	RTH

APPROVED
CHIEF, PLANNING DIVISION
DATE

THE WORLD TRADE CENTER
THE PORT OF NEW YORK AUTHORITY

MINORU YAMASAKI & ASSOCIATES
MINORU YAMASAKI, ARCHITECT

WORTHINGTON, SKILLING, HELLE & JACKSON
STRUCTURAL ENGINEERS

JOSEPH R. LORING & ASSOCIATES
ELECTRICAL ENGINEERS

EMERY ROTH & SONS
RICHARD ROTH, ARCHITECT

JAROS, BAUM & BOLLES
MECHANICAL ENGINEERS

THE PORT OF NEW YORK AUTHORITY
PAVING, UTILITIES, FOUNDATIONS

TITLE: NORTHEAST PLAZA BUILDING CURTAIN WALL & PRE-CAST CONCRETE DETAILS AT 4TH FL.

DRAWN	N.S. & M.R.	CHECKED	
SCALE	1½"=1'-0" & AS NOTED	DATE	7-20-67
PROJECT NUMBER		SHEET	OF
DRAWING NUMBER	A-E-117		

1½"=1'-0" 0 1 2 3 4' 8 12
1½"=1'-0" 0 6" 1' 2' 3' 4' 6' 10' 1½" 2
3"=1'-0" 0 1" 2" 3" 4" 5" 6" 9" 1'