

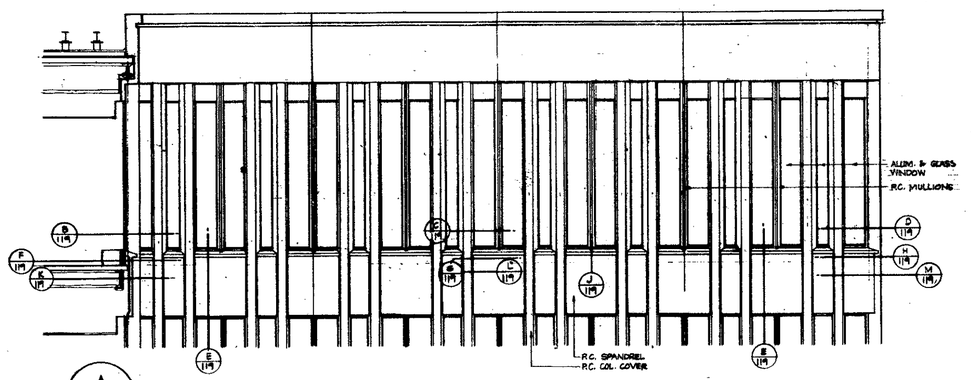



A 119 PARTIAL ELEVATION AT 9TH FLOOR SCALE: 1/8" = 1'-0"

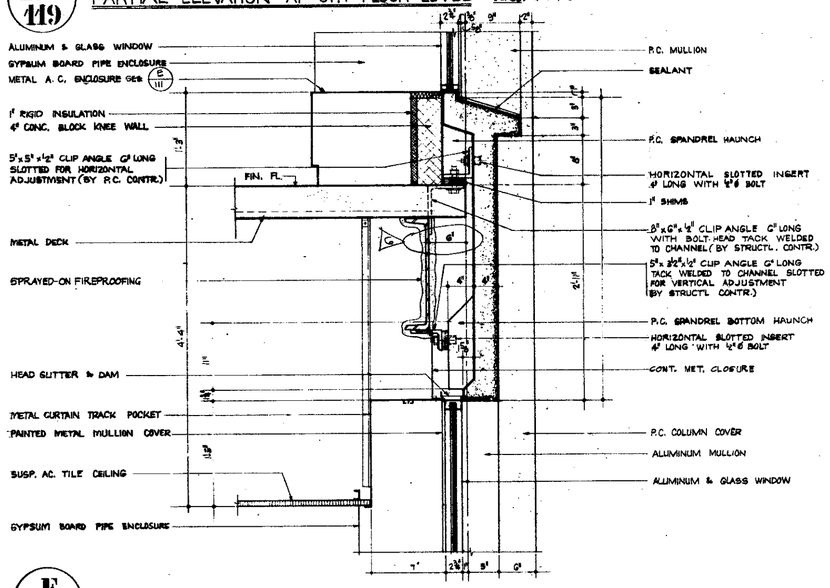

E 119 SECTION THRU P.C. SPANDREL AT 9TH FLOOR

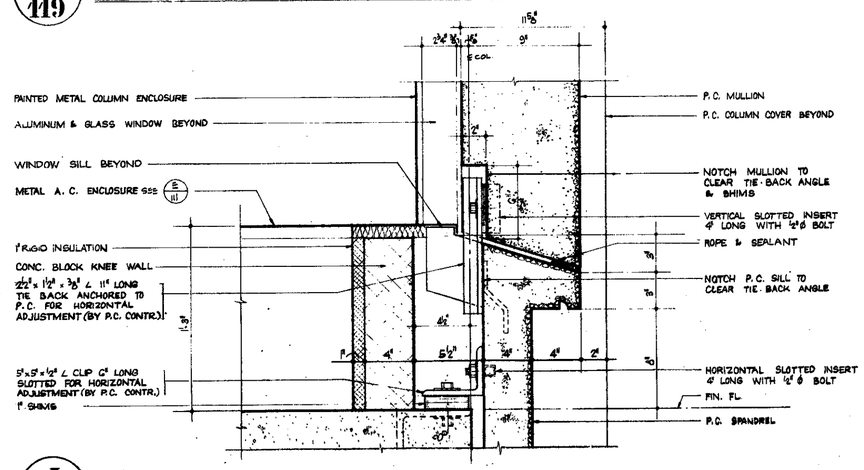

J 119 P.C. MULLION SUPPORT AT 9TH FLOOR SCALE: 3" = 1'-0"

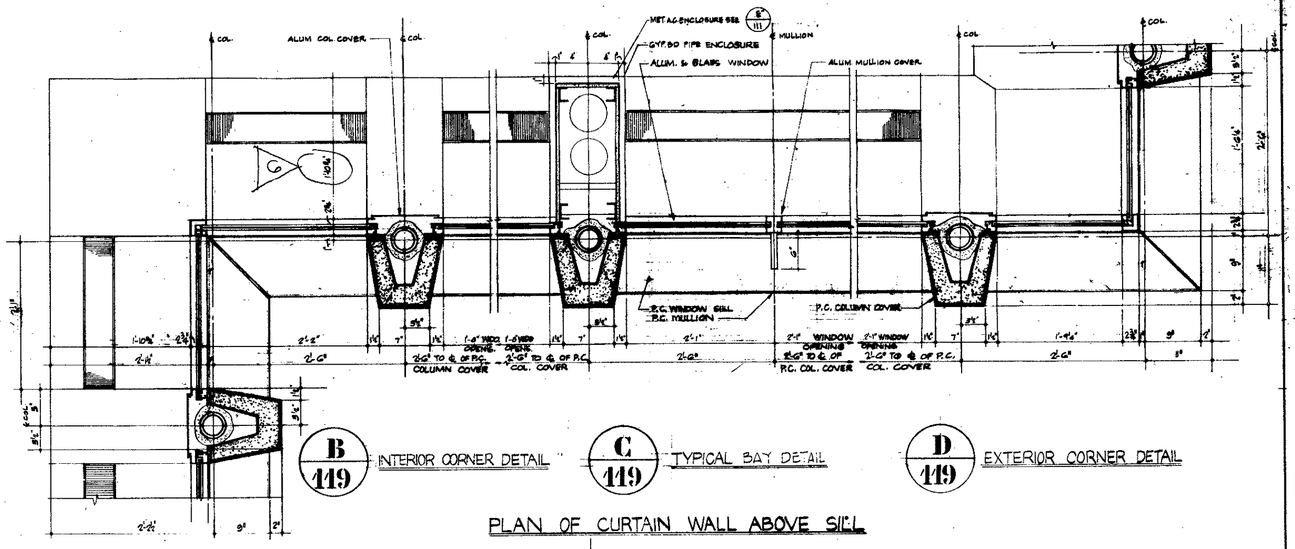


B 119 INTERIOR CORNER DETAIL

C 119 TYPICAL BAY DETAIL

D 119 EXTERIOR CORNER DETAIL

PLAN OF CURTAIN WALL ABOVE SILL

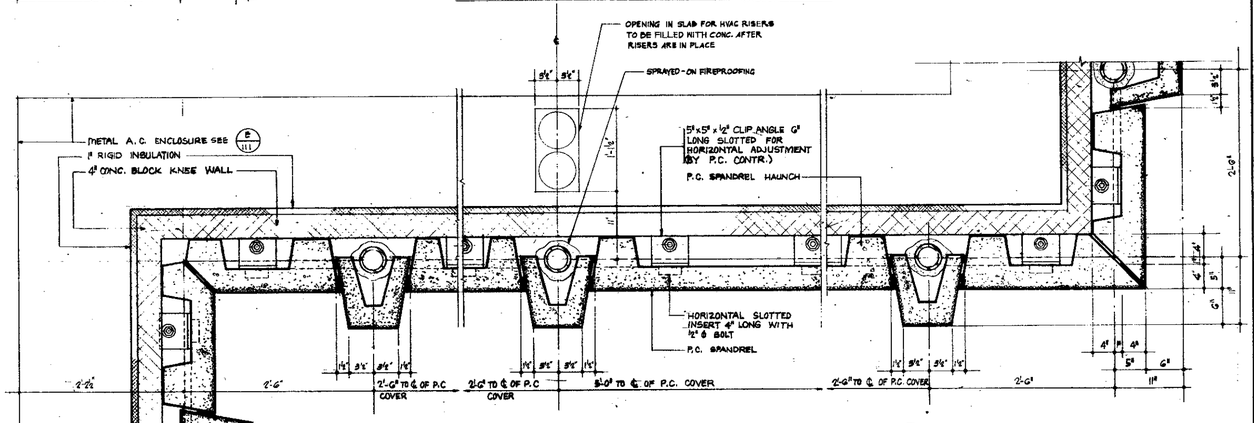


F 119 INTERIOR CORNER DETAIL

G 119 TYPICAL BAY DETAIL

H 119 EXTERIOR CORNER DETAIL

PLAN OF CURTAIN WALL BELOW SILL

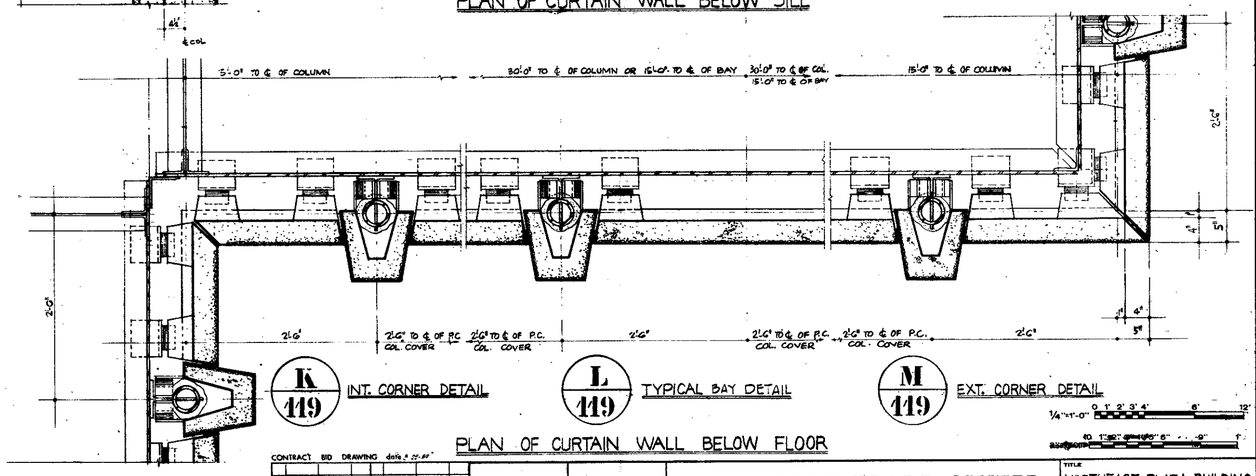

K 119 INT. CORNER DETAIL

L 119 TYPICAL BAY DETAIL

M 119 EXT. CORNER DETAIL

PLAN OF CURTAIN WALL BELOW FLOOR

1/4"=1'-0"

NOTE
1. FOR GENERAL NOTES KEY TO MATERIALS & ABBREVIATIONS SEE DWGS NOS A-E-2 & A-E-3
2.
3. ALL CURTAIN WALL COMPONENTS SHOWN ON DRAWING AS "PRECAST CONCRETE" OR "P.C." SHALL BE FABRICATED OF ALUMINUM IN ACCORDANCE WITH APPROVED SHOP DRAWINGS. DETAILS SHALL BE USED FOR PROFILE DESIGN AND APPEARANCE ONLY.

CONTRACT BID DRAWING date 5-21-69

NO.	DATE	SUB. NO.	BY
1	10-6-78	BE-42	J.T.
2	5-29-70	2-10	K.T.M.
3	6-18-70	E-3	L.W.
4	6-18-70	E-3	L.W.
5	6-18-70	E-3	L.W.
6	11-20-69	E-1	K.T.M.

REVISIONS

APPROVED
CHIEF, PLANNING DIVISION
DATE

THE WORLD TRADE CENTER
THE PORT OF NEW YORK AUTHORITY

MINORU YAMASAKI & ASSOCIATES
MINORU YAMASAKI, ARCHITECT

WORTHINGTON, SKILLING, HELLE & JACKSON
STRUCTURAL ENGINEERS

JOSEPH R. LORING & ASSOCIATES
ELECTRICAL ENGINEERS

EMERY ROTH & SONS
RICHARD ROTH, ARCHITECT

JAROS, BAUM & BOLLES
MECHANICAL ENGINEERS

THE PORT OF NEW YORK AUTHORITY
PAVING UTILITIES, FOUNDATIONS

TITLE: NORTHEAST PLAZA BUILDING
CURTAIN WALL & PRECAST CONCRETE DETAILS AT 9TH FL.

DRAWN	M.M.	CHECKED	
SCALE	1/8"=1'-0" AS NOTED	DATE	7-23-69
PROJECT NUMBER		SHEET	OF

DRAWING NUMBER A-E-119

RECEIVED
DEC 28 1990
LESLIE E. ROBERTSON ASSOCIATES
211 EAST 46TH ST., N.Y.C. 10017