


AE-121

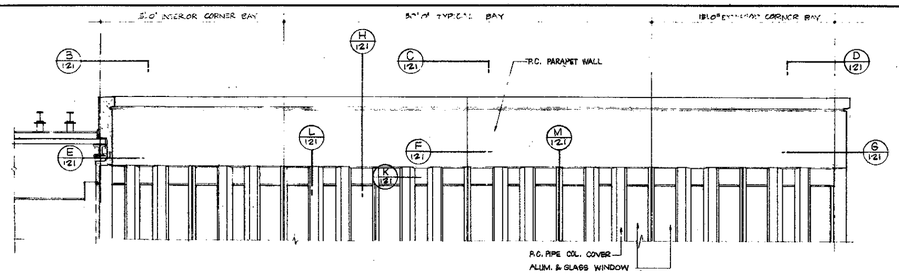


A 121 PARTIAL ELEVATION OF FACADE AT EL. 440'-8"
SCALE 1/4"=1'-0"

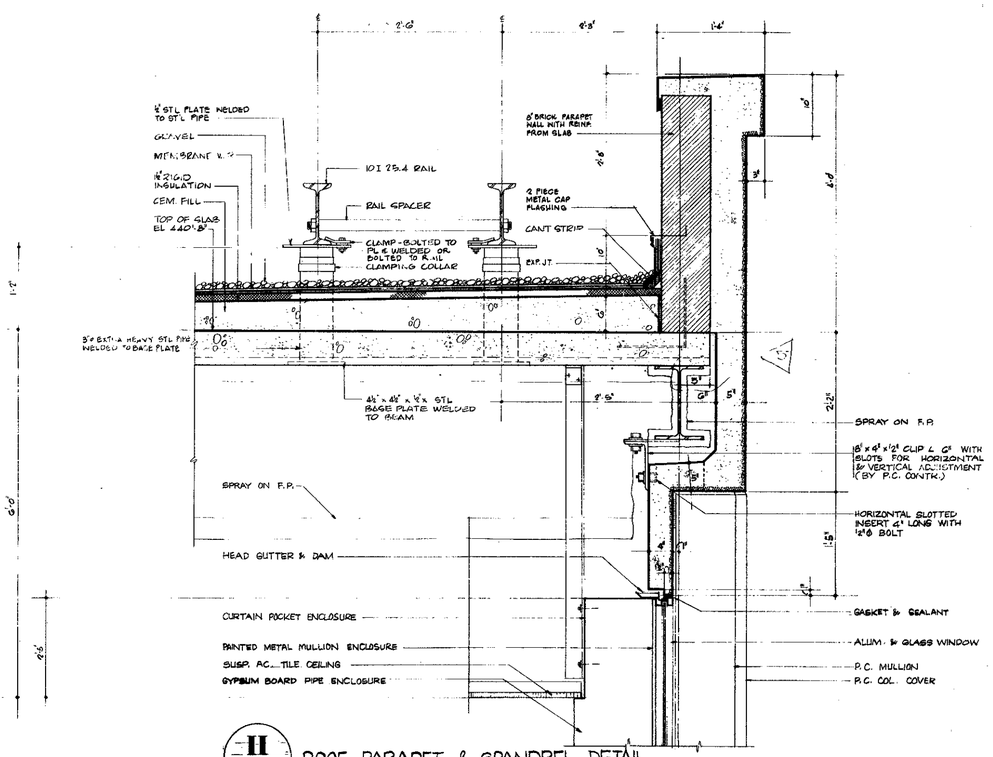


H 121 ROOF PARAPET & SPANDREL DETAIL

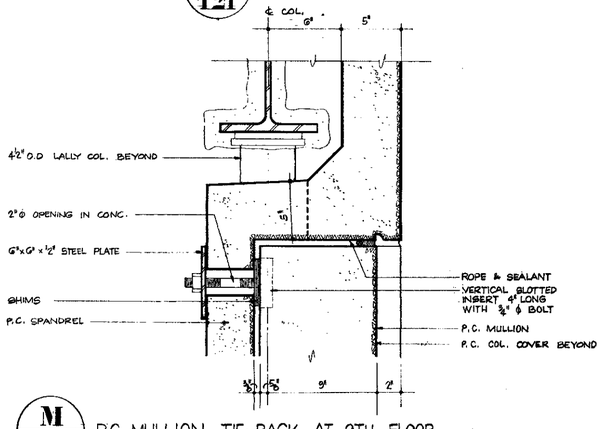


M 121 P.C. MULLION TIE BACK AT 9TH FLOOR

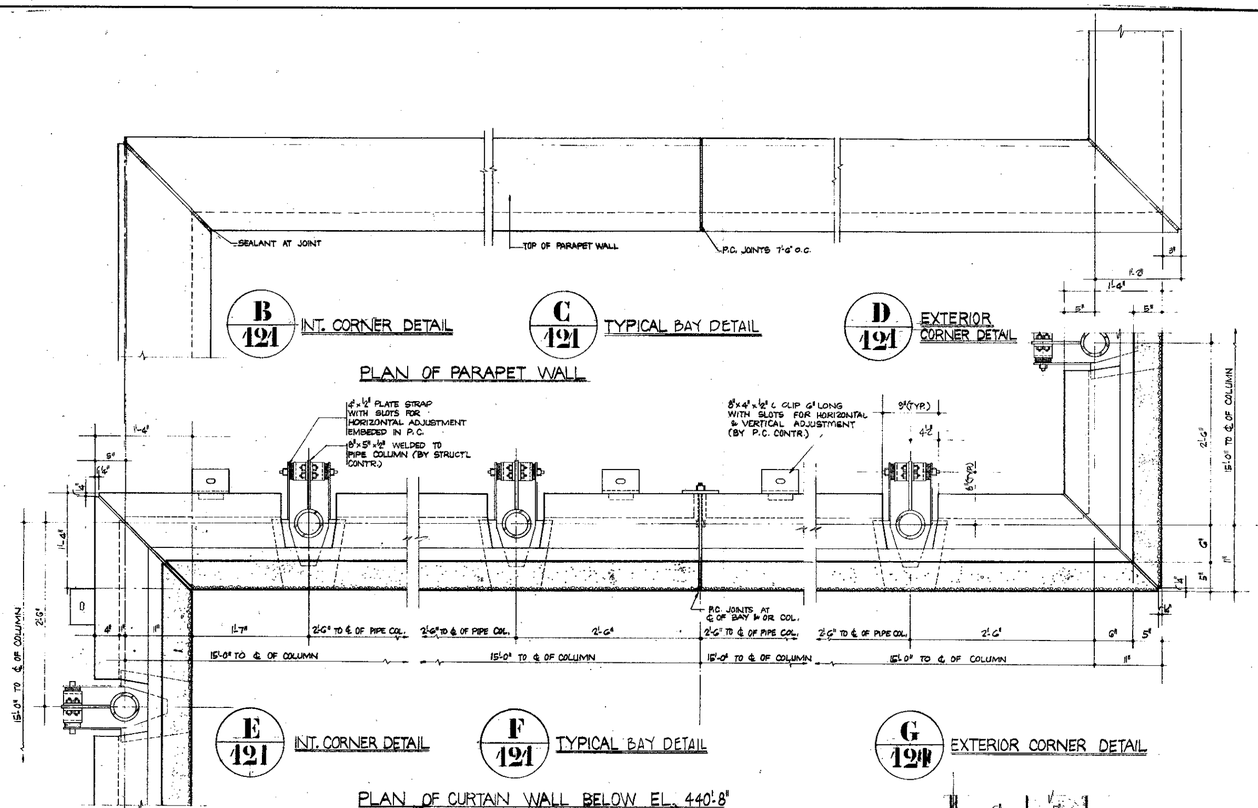

B 121 INT. CORNER DETAIL
C 121 TYPICAL BAY DETAIL
D 121 EXTERIOR CORNER DETAIL
E 121 INT. CORNER DETAIL
F 121 TYPICAL BAY DETAIL
G 121 EXTERIOR CORNER DETAIL

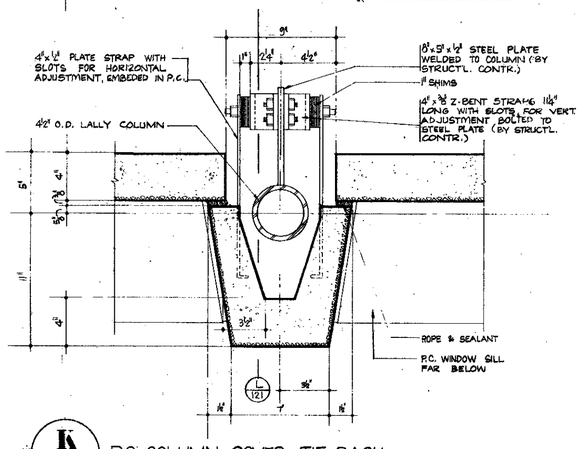

K 121 P.C. COLUMN COVER TIE-BACK PLAN BELOW PARAPET WALL
SCALE 3"=1'-0"

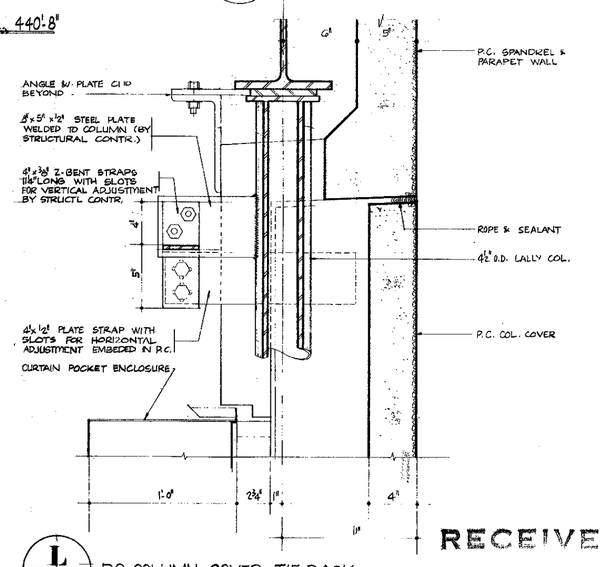

L 121 P.C. COLUMN COVER TIE-BACK SECT. BELOW PARAPET WALL
SCALE 3"=1'-0"

RECEIVED
DEC 2 8 1990
LESLIE E. ROBERTSON ASSOCIATES
211 EAST 46TH ST., N.Y.C. 10017

NOTE
1. FOR GENERAL NOTES KEY TO MATERIALS & ABBREVIATIONS SEE DWGS NOS A-E-2 & A-E-3
2. SPRAY-ON F.P. ON STRUCTURAL MEMBERS IS NOT SHOWN FOR ILLUSTRATION PURPOSES
3. ALL CURTAIN WALL COMPONENTS SHOWN ON THIS DRAWING AS "PRECAST CONCRETE" OR "P.C." SHALL BE FABRICATED OF ALUMINUM IN ACCORDANCE WITH APPROVED SHOP DRAWINGS. DETAILS SHALL BE USED FOR PROFILE DESIGN & APPEARANCE ONLY.

1/4"=1'-0" 0 1' 2' 3' 4' 8' 12'
1½"=1'-0" 0 6" 1' 2'
3"=1'-0" 0 1' 2" 3" 4' 6" 8" 9" 1'

CONTRACT BID DRAWING date 6-25-69

NO.	DATE	REVISIONS	BUL. NO.	BY
1	10-6-73	E-42	WITI
2	5-22-70	E-10	R.T.H
3	6-18-70	E-3	R.T.H
4	6-18-70	E-5	R.T.H
5	11-28-69	E-1	R.T.H

APPROVED
CHIEF, PLANNING DIVISION
DATE

THE WORLD TRADE CENTER
THE PORT OF NEW YORK AUTHORITY

MINORU YAMASAKI & ASSOCIATES
MINORU YAMASAKI, ARCHITECT

EMERY ROTH & SONS
RICHARD ROTH, ARCHITECT

WORTHINGTON, SKILLING, HELLE & JACKSON
STRUCTURAL ENGINEERS

JAROS, BAUM & BOLLES
MECHANICAL ENGINEERS

JOSEPH R. LORING & ASSOCIATES
ELECTRICAL ENGINEERS

THE PORT OF NEW YORK AUTHORITY
PAVING UTILITIES, FOUNDATIONS

TITLE: NORTHEAST PLAZA BUILDING CURTAIN WALL PRECAST CONCRETE & MISCELLANEOUS DETAILS AT ROOF

DRAWN	R.H. & M.P.	CHECKED	
SCALE	1½"=1'-0" & AS NOTED	DATE	7-28-69
PROJECT NUMBER		SHEET	OF
DRAWING NUMBER	A-E-121		