




AE-122

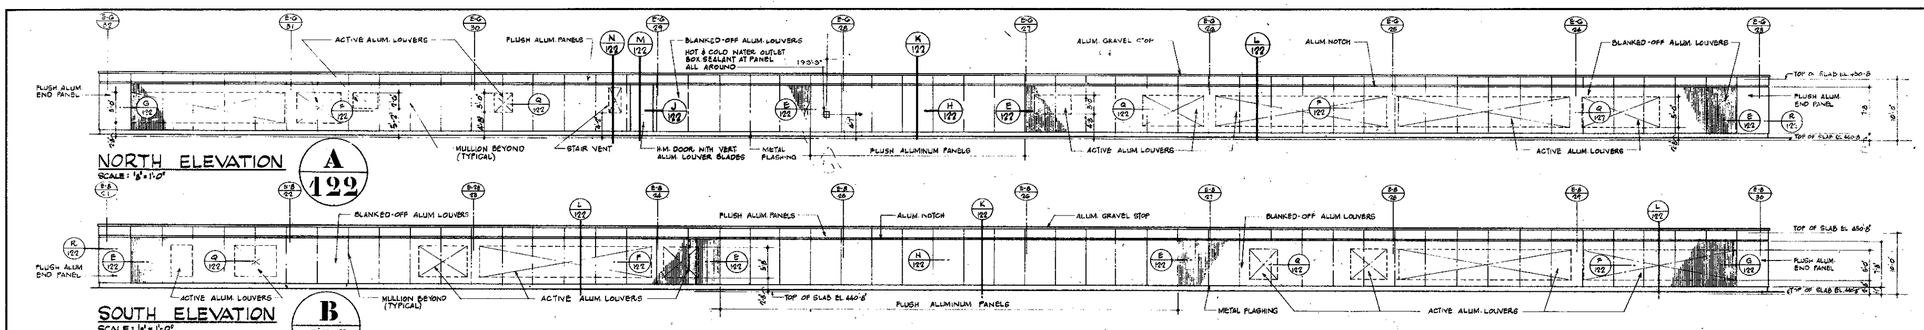


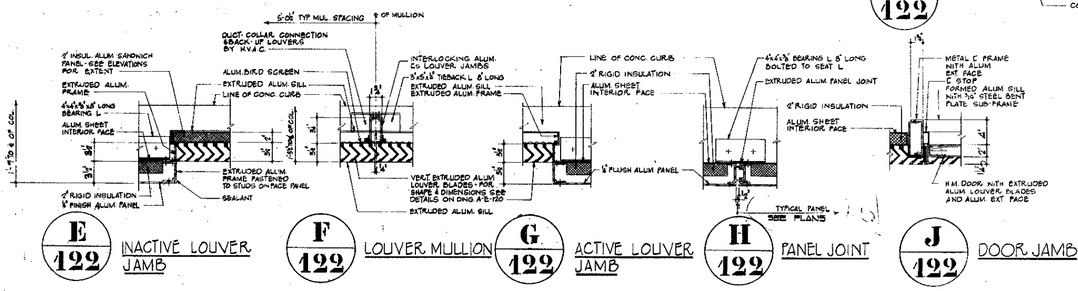


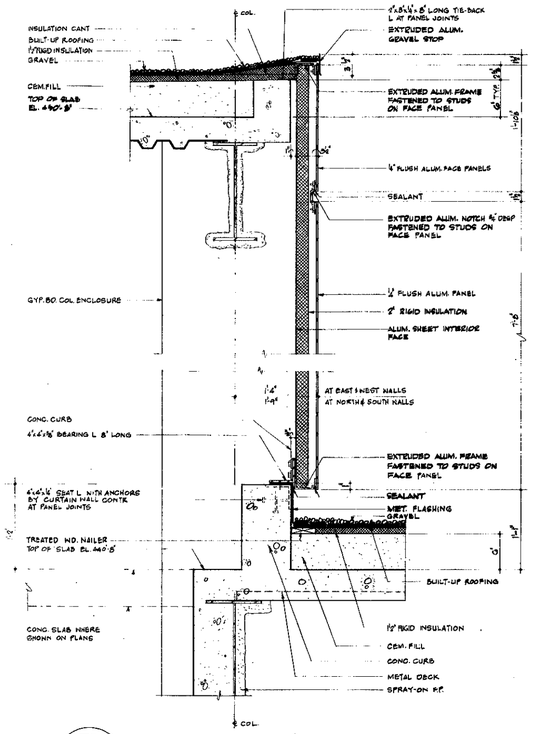

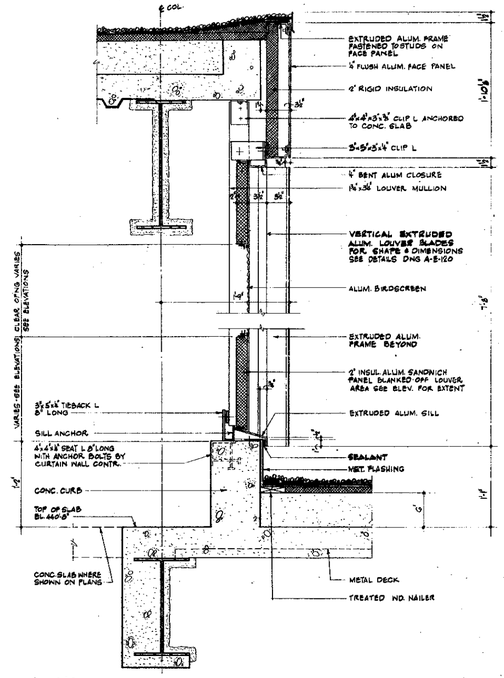

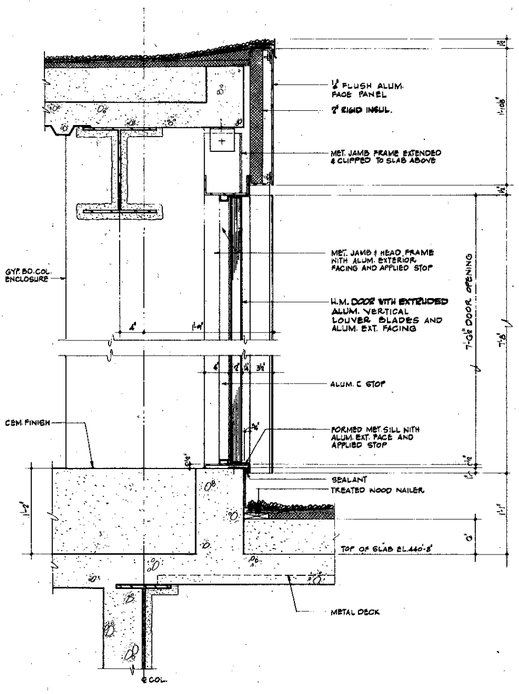

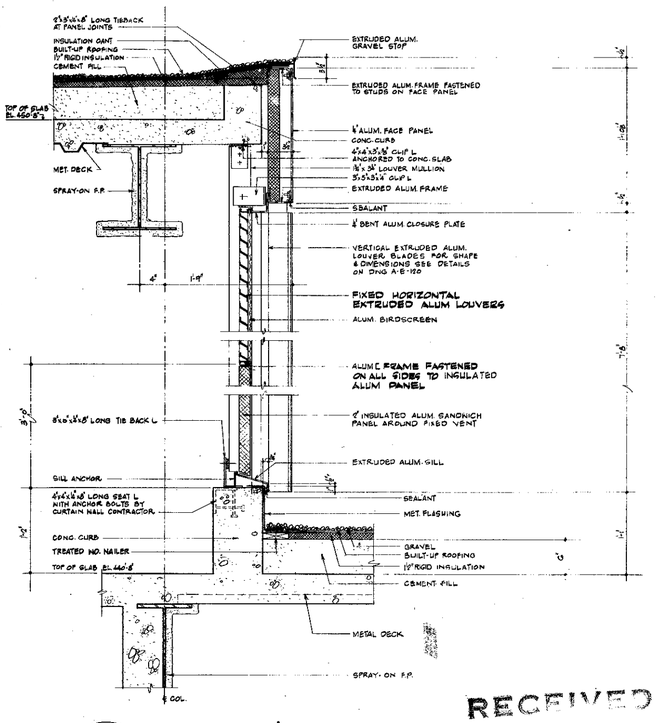

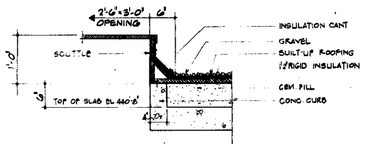

NOTE
1. FOR GENERAL NOTES, KEY TO MATERIALS & ABBREVIATIONS SEE DWGS NOS A-E-2 & A-E-3

RECEIVED
DEC 2 8 1970
LESLIE E. ROBERTSON ASSOCIATES
211 EAST 43rd ST., N.Y.C. 10017

CONTRACT BID DRAWING date 8-23-68

NO.	DATE	REVISIONS	BY
4	10-6-70	E-4-E, E-5	WTT
3	9-22-70	E-10	R.T.A.
2	8-25-70	D-7	R.T.A.
1	6-18-70	F-3	A.M.
0	11-24-69	B-1	R.T.A.

APPROVED
CHIEF, PLANNING DIVISION
DATE

THE WORLD TRADE CENTER
THE PORT OF NEW YORK AUTHORITY

MINORU YAMASAKI & ASSOCIATES
MINORU YAMASAKI, ARCHITECT

EMERY ROTH & SONS
RICHARD ROTH, ARCHITECT

WORTHINGTON, SKILLING, HELLE & JACKSON
STRUCTURAL ENGINEERS

JAROS, BAUM & BOLLES
MECHANICAL ENGINEERS

JOSEPH R. LORING & ASSOCIATES
ELECTRICAL ENGINEERS

THE PORT OF NEW YORK AUTHORITY
PAVING, UTILITIES, FOUNDATIONS

TITLE: NORTHEAST PLAZA BUILDING BULKHEAD ELEVATIONS AND DETAILS

DRAWN	J.M.C.	CHECKED	
SCALE	1/4"=1'-0" AS NOTED	DATE	7/28/69
PROJECT NUMBER		SHEET	OF
DRAWING NUMBER	A-E-122		