



AE-123

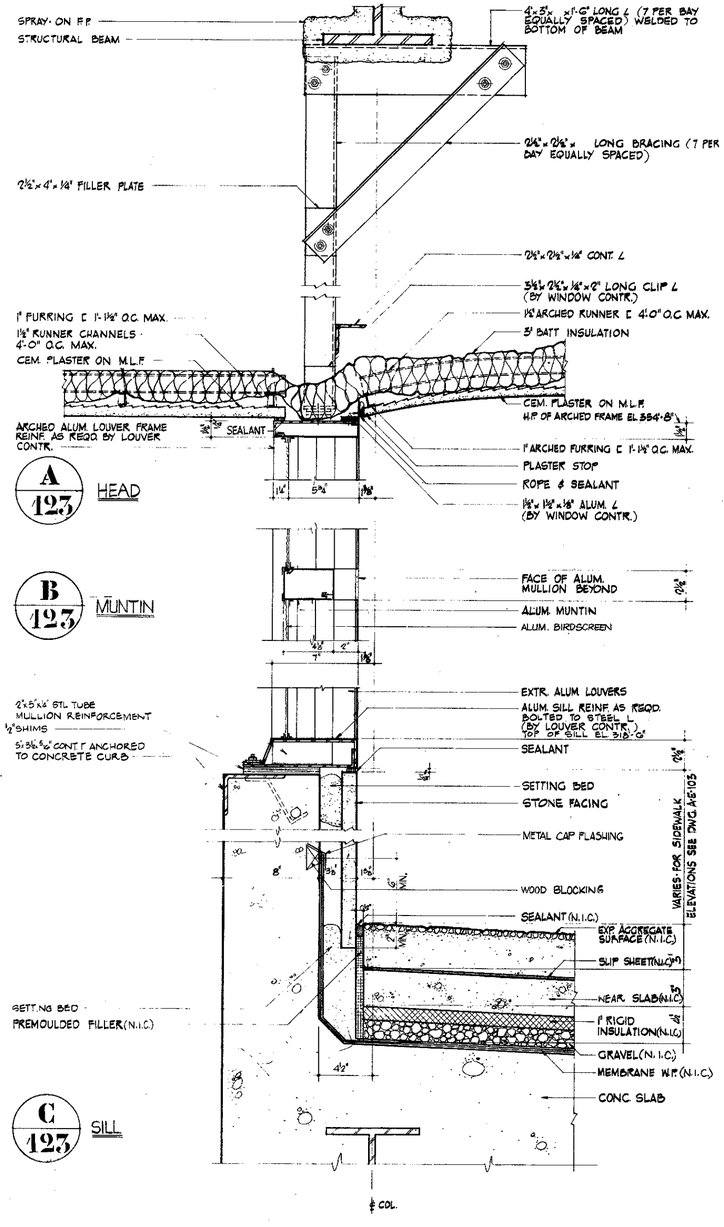

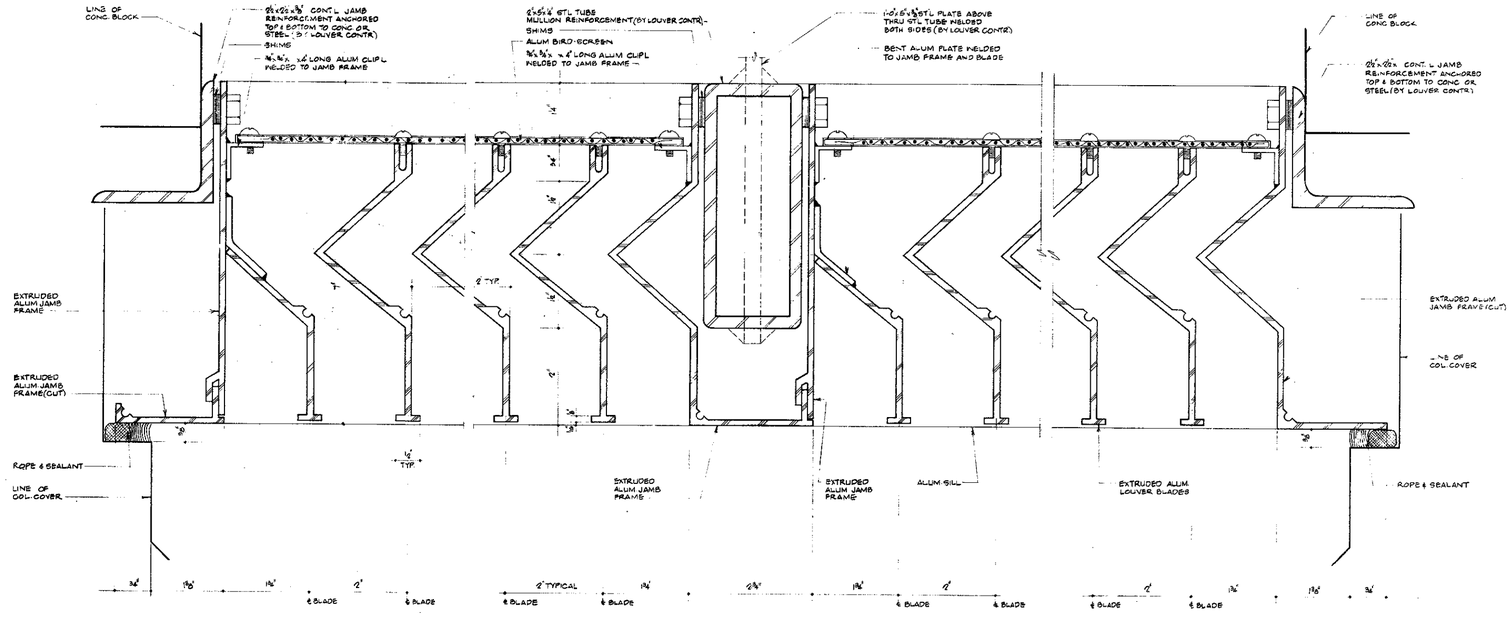

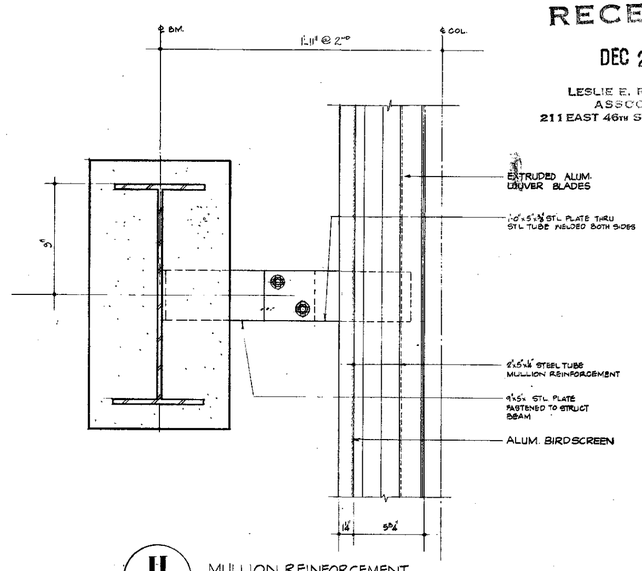

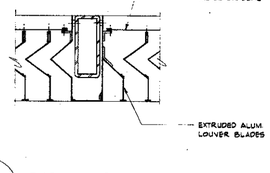

NOTES:
1- FOR GENERAL NOTES, KEY TO MATERIALS & ABBREVIATIONS SEE DWGS A-E-121 & A-E-3

PLUMBING FRESH AIR INTAKES
SCALE ¾"=1'-0"

RECEIVED
DEC 2 8 1990
LESLIE E. ROBERTSON ASSOCIATES
211 EAST 46TH ST., N.Y.C. 10017

CONTRACT BID DRAWING date 1-11-89

NO.	DATE	BUL. NO.	BY
4	10-6-73	E-4-2	WM
3	5-22-70	E-10	R.T.W.
2	4-15-70	E-5	A.W.
1	4-15-70	E-7	A.W.
0	11-26-69	E-9	R.H.

REVISIONS

APPROVED
CHIEF, PLANNING DIVISION
DATE

THE WORLD TRADE CENTER
THE PORT OF NEW YORK AUTHORITY

MINORU YAMASAKI & ASSOCIATES
MINORU YAMASAKI, ARCHITECT

EMERY ROTH & SONS
RICHARD ROTH, ARCHITECT

WORTHINGTON, SKILLING, HELLE & JACKSON
STRUCTURAL ENGINEERS

JAROS, BAUM & BOLLES
MECHANICAL ENGINEERS

JOSEPH R. LORING & ASSOCIATES
ELECTRICAL ENGINEERS

THE PORT OF NEW YORK AUTHORITY
PAVING, UTILITIES, FOUNDATIONS

TITLE: NORTHEAST PLAZA BUILDING CURTAIN WALL LOUVER DETAILS

DRAWN	H. BELTON	CHECKED	
SCALE	3"=1'-0" & AS NOTED	DATE	7-28-69
PROJECT NUMBER		SHEET	OF
DRAWING NUMBER	A•E•123		