


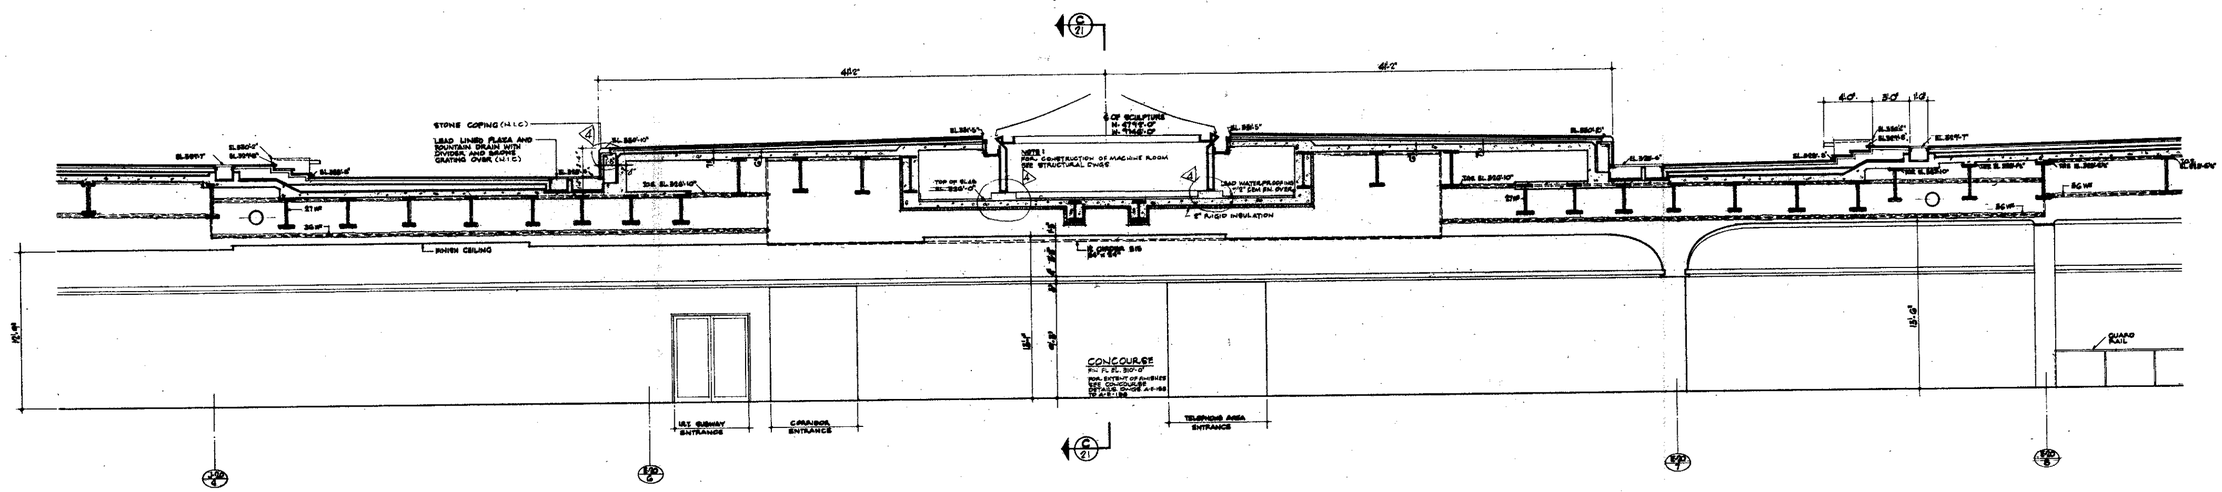


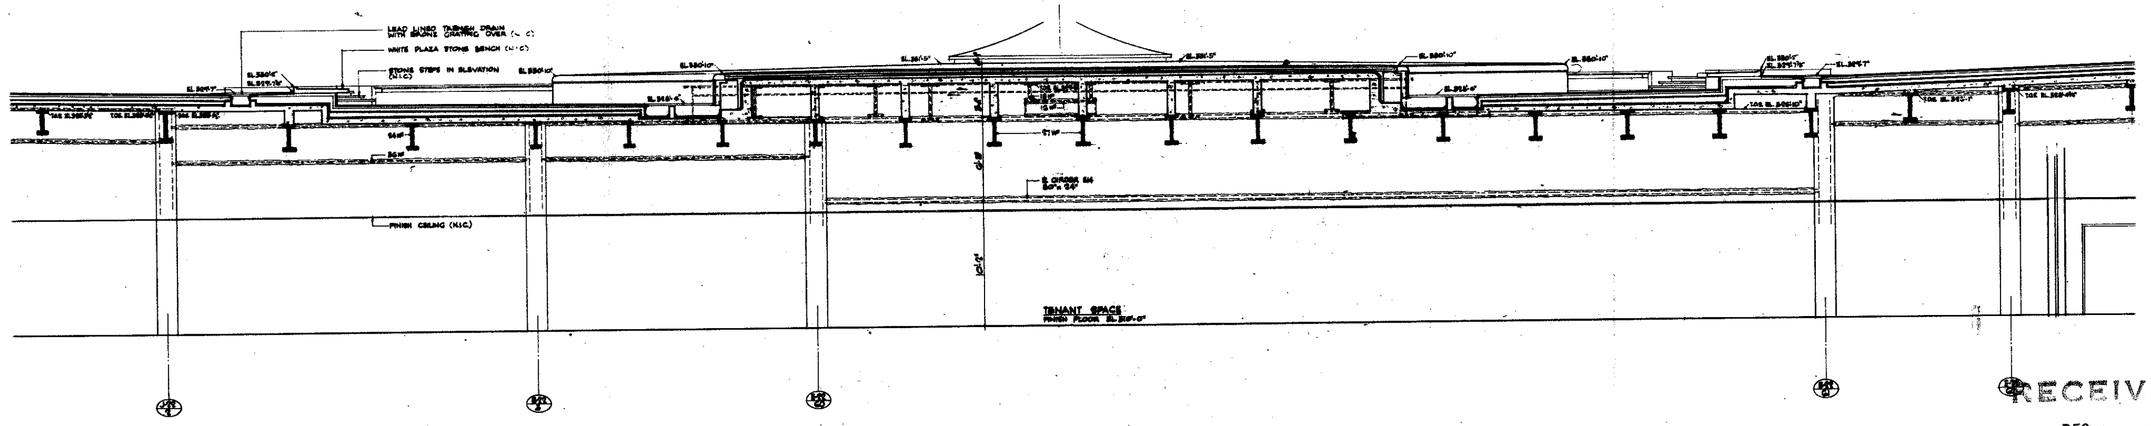

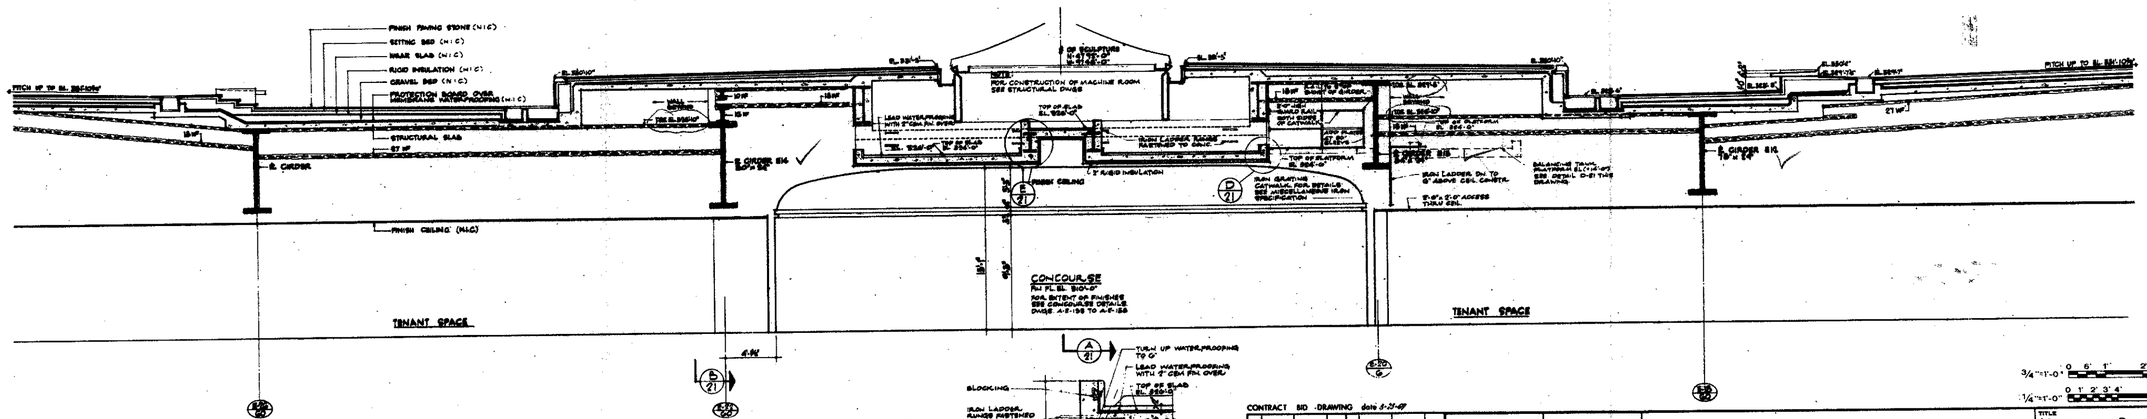

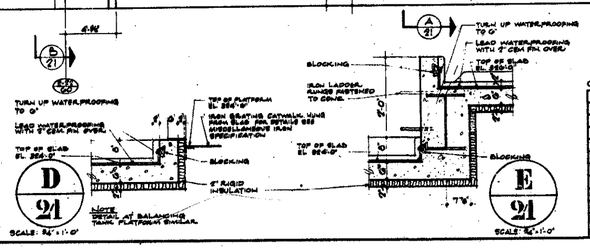

RECEIVED
DEC 28 1990
LESLIE E. ROBERTSON ASSOCIATES
211 EAST 46TH ST., N.Y.C. 10017

3/4"=1'-0" 0 6" 1' 2' 3' 4'
1/4"=1'-0" 0 1' 2' 3' 4' 8' 12

CONTRACT NO. - DRAWING date 5-27-87

NO.	DATE	SUB. NO.	BY
A	2-6-87	E-62	JJ
B	5-29-90	E-10	DG
C	6-8-90	E-7	DG
D	7-16-90	E-7	DG

REVISIONS

APPROVED
CHIEF, PLANNING DIVISION
DATE

THE WORLD TRADE CENTER
THE PORT OF NEW YORK AUTHORITY

MINORU YAMASAKI & ASSOCIATES
MINORU YAMASAKI, ARCHITECT

WORTHINGTON, SKILLING, HELLE & JACKSON
STRUCTURAL ENGINEERS

JOSEPH R. LORING & ASSOCIATES
ELECTRICAL ENGINEERS

EMERY ROTH & SONS
RICHARD ROTH, ARCHITECT

JAROS, BAUM & BOLLES
MECHANICAL ENGINEERS

THE PORT OF NEW YORK AUTHORITY
PAVING UTILITIES, FOUNDATIONS

TITLE: NORTHEAST PLAZA BLDG. CROSS SECTIONS THRU PLAZA

DRAWN	H.BELTON	CHECKED	
SCALE	1/4"=1'-0"	DATE	7-28-87
PROJECT NUMBER		SHEET	OF
DRAWING NUMBER	A-E-21		