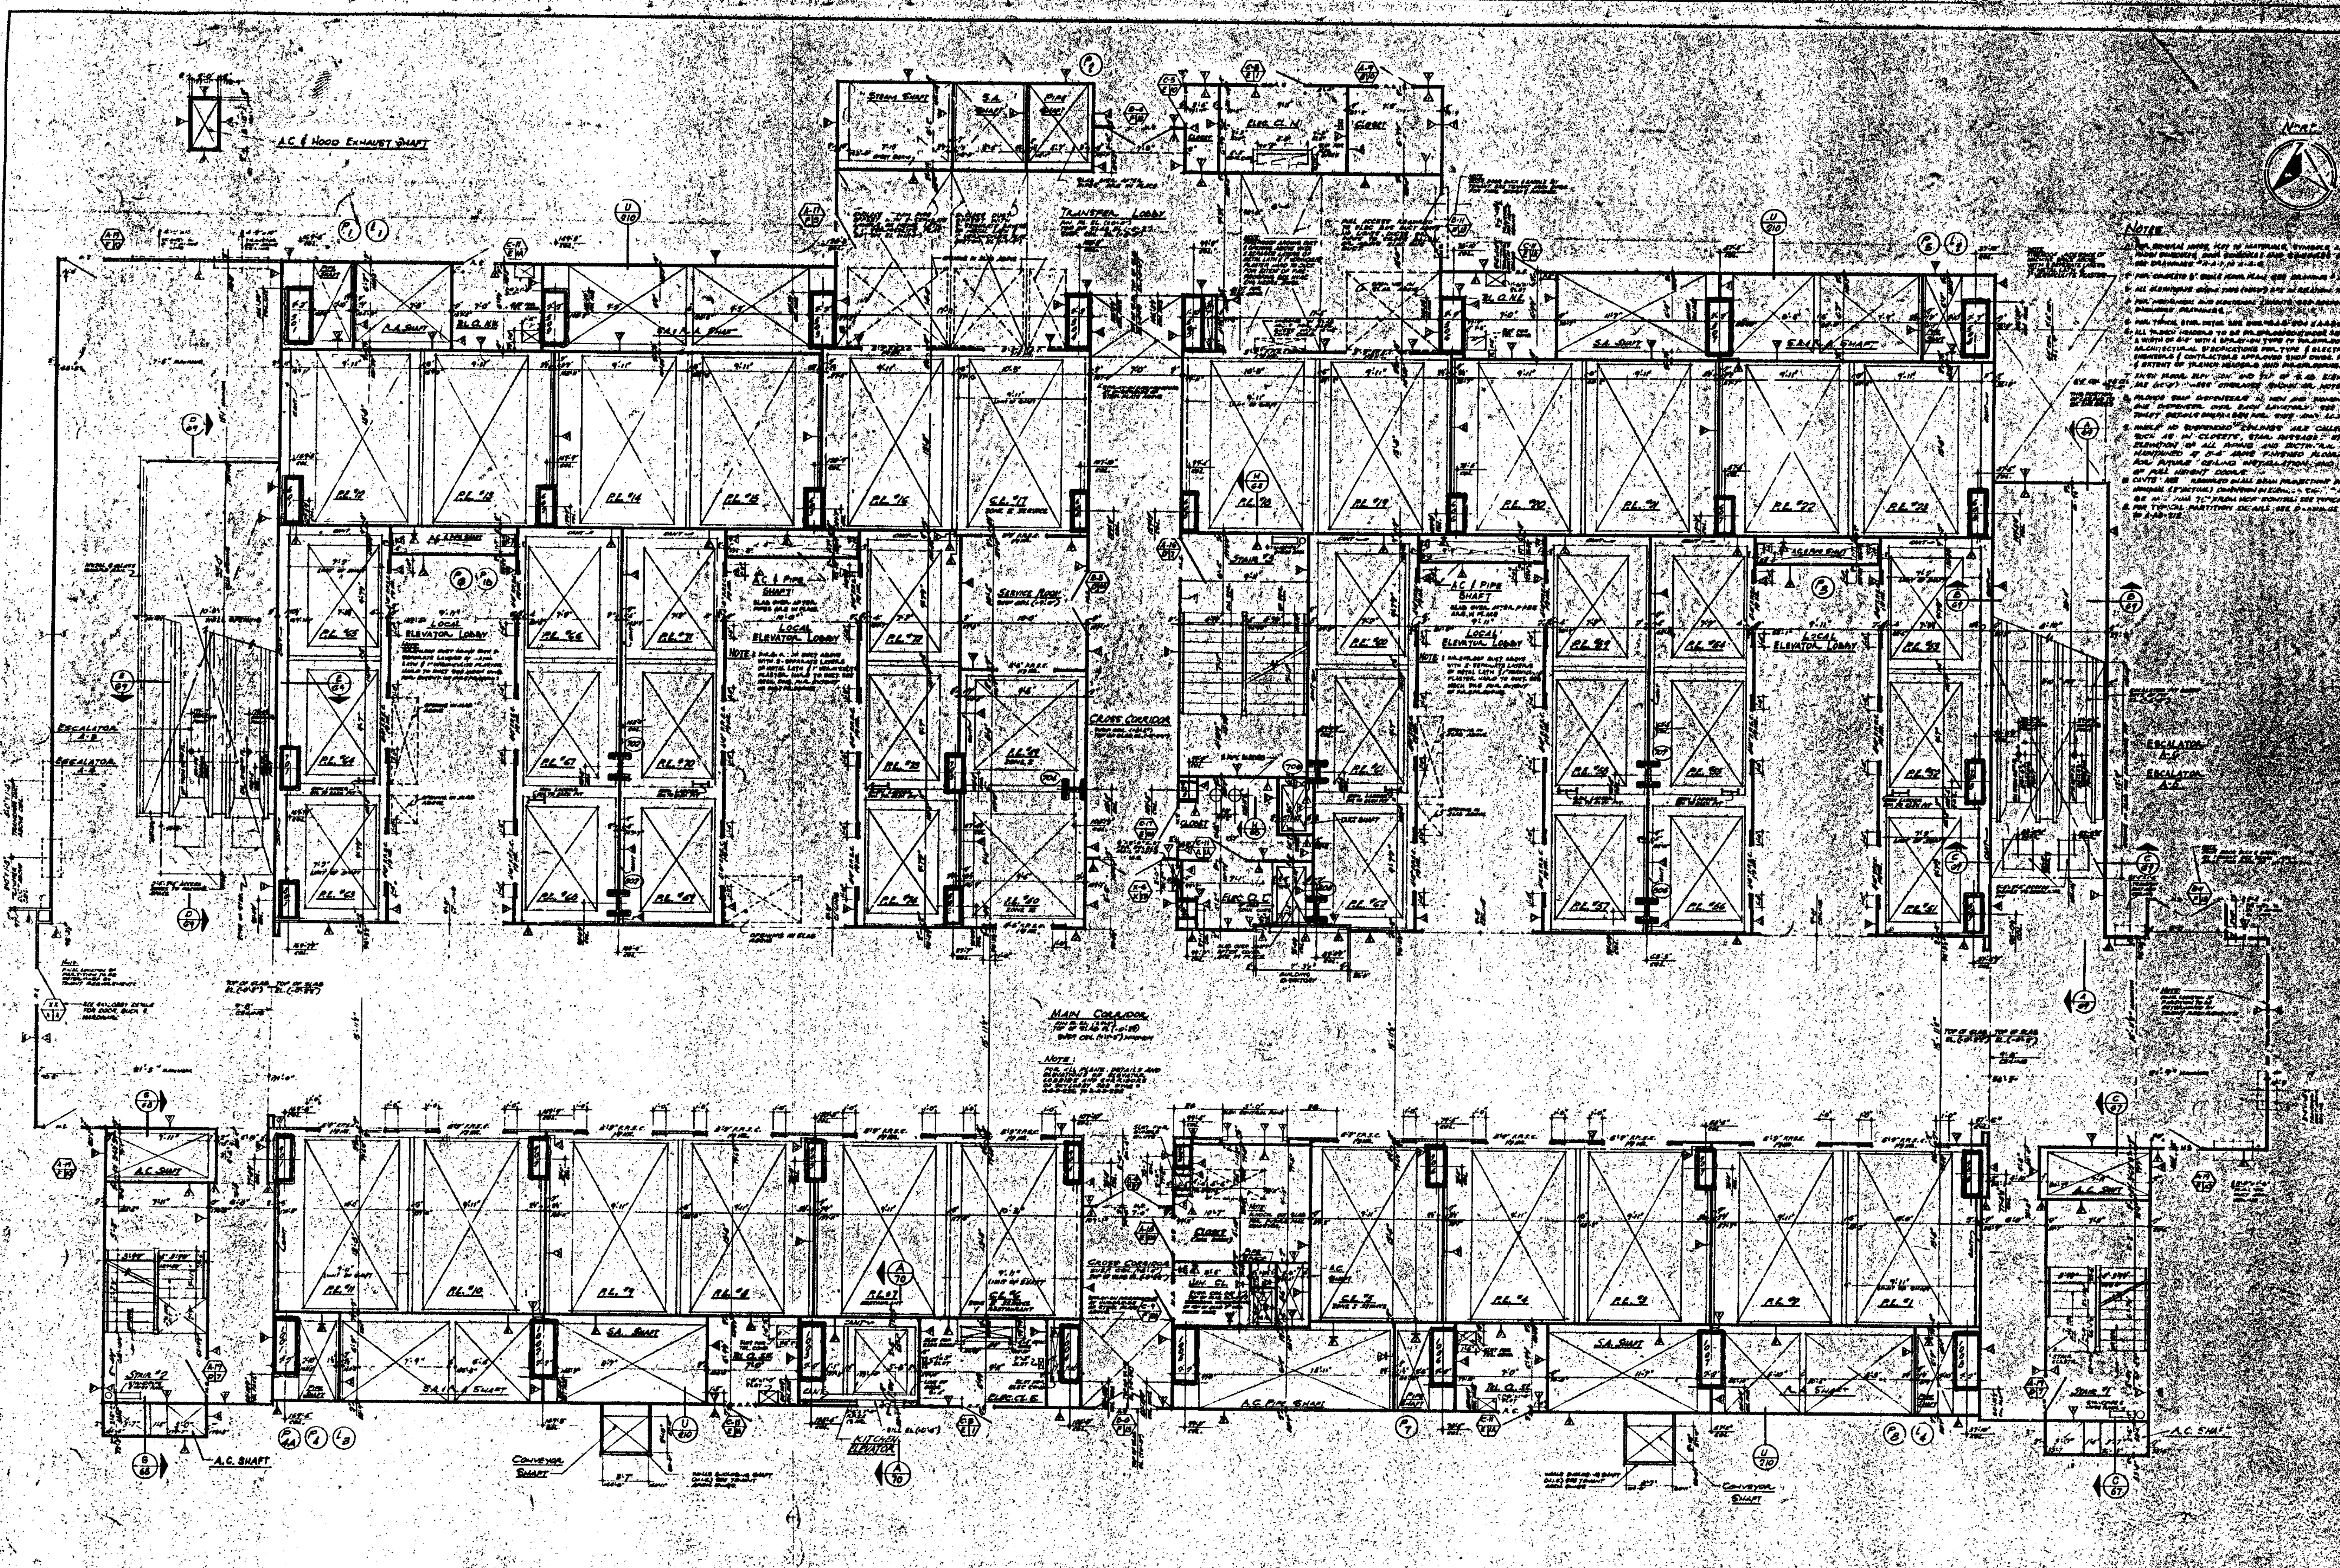


BULLETINS NOT DATED ARE IN THE PROCESS OF COMPLETION

CONTRACT BID DRAWING date 2-9-68

NO.	DATE	BUL. NO.	BY	NO.	DATE	BUL. NO.	BY	NO.	DATE	BUL. NO.	BY
				[illegible]	1-20-72	A-234	L.C.	[illegible]	1-20-70	A-47	D.G.
				[illegible]	12-27-71	A-194	L.C.	[illegible]	1-20-70	A-48	D.G.
				[illegible]	12-27-71	A-200	L.C.	[illegible]	1-20-70	A-40	D.G.
				[illegible]	6-18-71	A-164	O.B.L.	7	5-23-69	A-13	L.J.
				[illegible]	6-18-71	A-166	O.B.L.	6	5-23-69	A-26	Z.L.P.
				[illegible]	6-1-71	A-123	[illegible]	5	5-23-69	A-17	Z.L.P.
				[illegible]	9-1-71	A-128	[illegible]	4	5-23-69	A-23	Z.L.P.
[illegible]		A-347	L.J.	[illegible]	11-6-70	A-106	L.J.	[illegible]	3-1-68	A-10	[illegible]
2	6-9-75	A-282	L.C.	[illegible]	3-13-70	A-78	A.M.	[illegible]	6-20-68	A-8	D.G.
1	8-25-75	A-228	L.C.	[illegible]	6-19-70	A-68	D.G.	1	3-18-68		J.V.L.

REVISIONS — REVISIONS — REVISIONS

APPROVED

CHIEF, PLANNING SECTION

DATE

REGISTERED ARCHITECT — STATE OF NEW YORK

THE WORLD TRADE CENTER

THE PORT OF NEW YORK AUTHORITY

MINORU YAMASAKI & ASSOCIATES
MINORU YAMASAKI, ARCHITECT

EMERY ROTH & SONS
RICHARD ROTH, ARCHITECT

WORTHINGTON, SKILLING, HELLE & JACKSON
STRUCTURAL ENGINEERS

JAROS, BAUM & BOLLES
MECHANICAL ENGINEERS

JOSEPH R. LORING & ASSOCIATES
ELECTRICAL ENGINEERS

THE PORT OF NEW YORK AUTHORITY
DIVISION OF UTILITIES, ENGINEERING

1/8" = 1'-0"

TITLE: 44TH FLOOR CORE PLAN
SKYLOBBY

DRAWN: | CHECKED:
SCALE: | DATE:
PROJECT NUMBER: | SHEET:
DRAWING NUMBER: A-A-73