
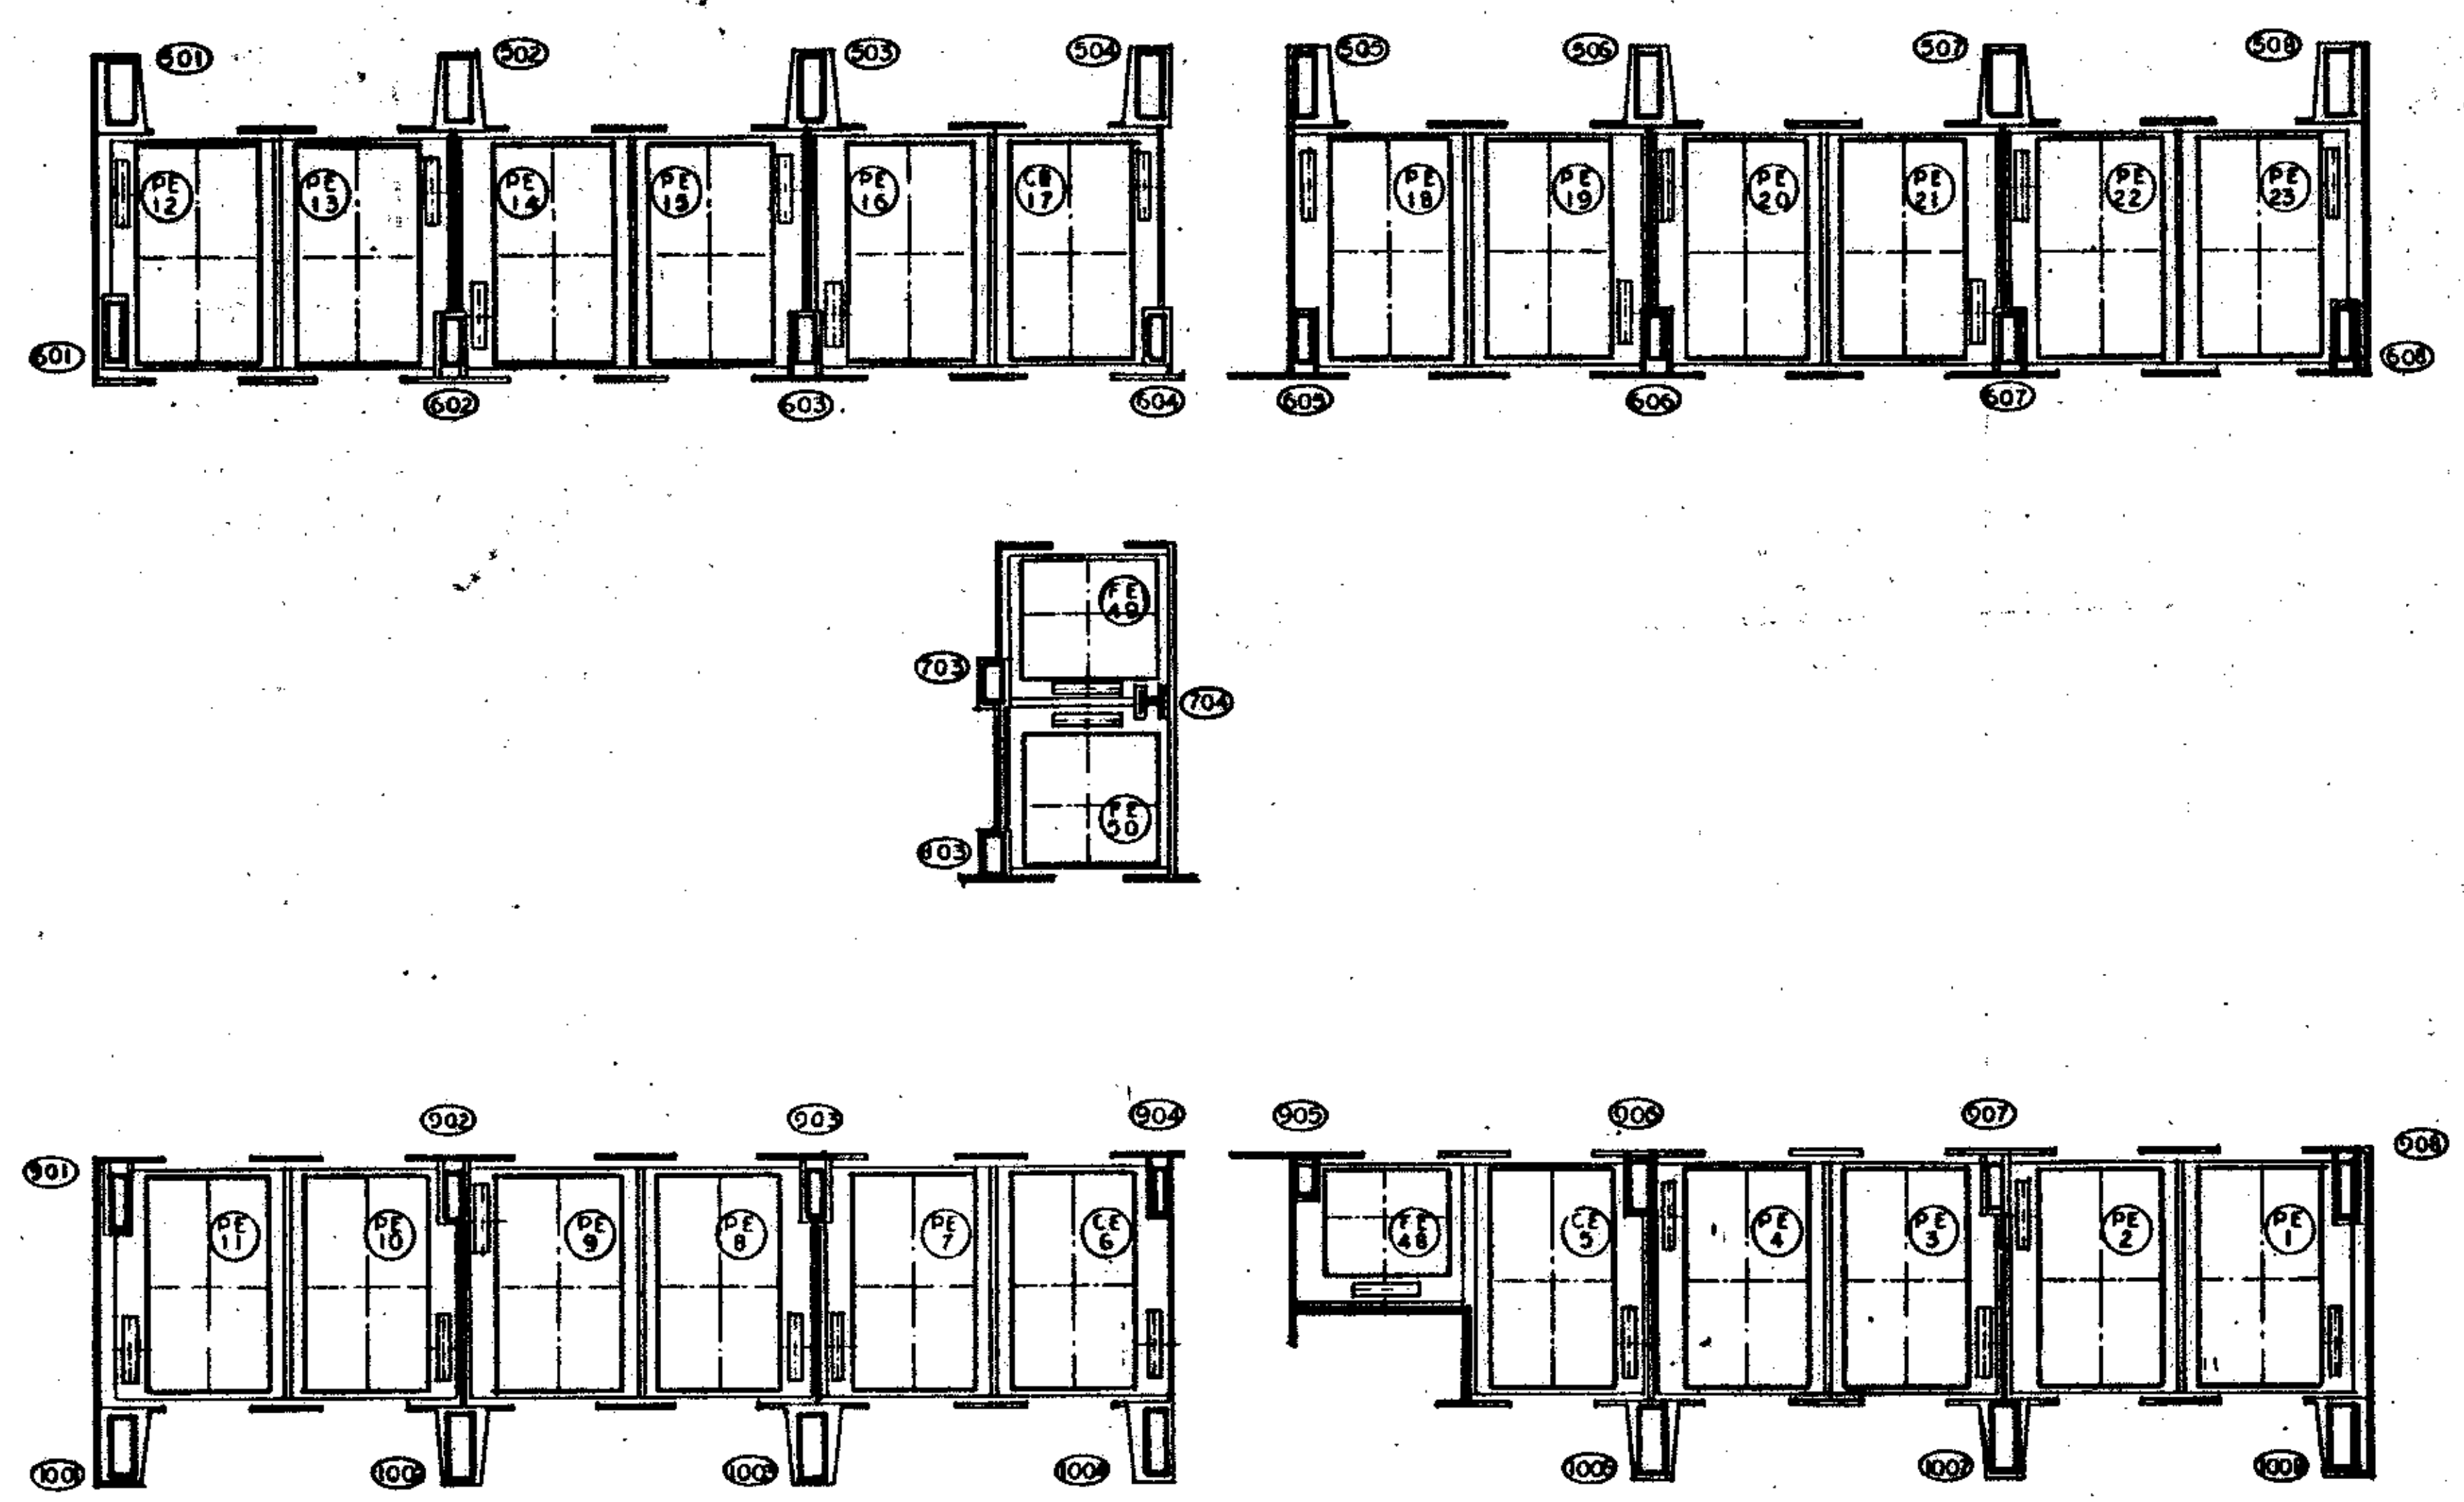


PLOT PLAN SHUTTLE AND FREIGHT ELEVATORS

Elev 17 to OPEN @ 25,485
" 49 " " @ 23 485

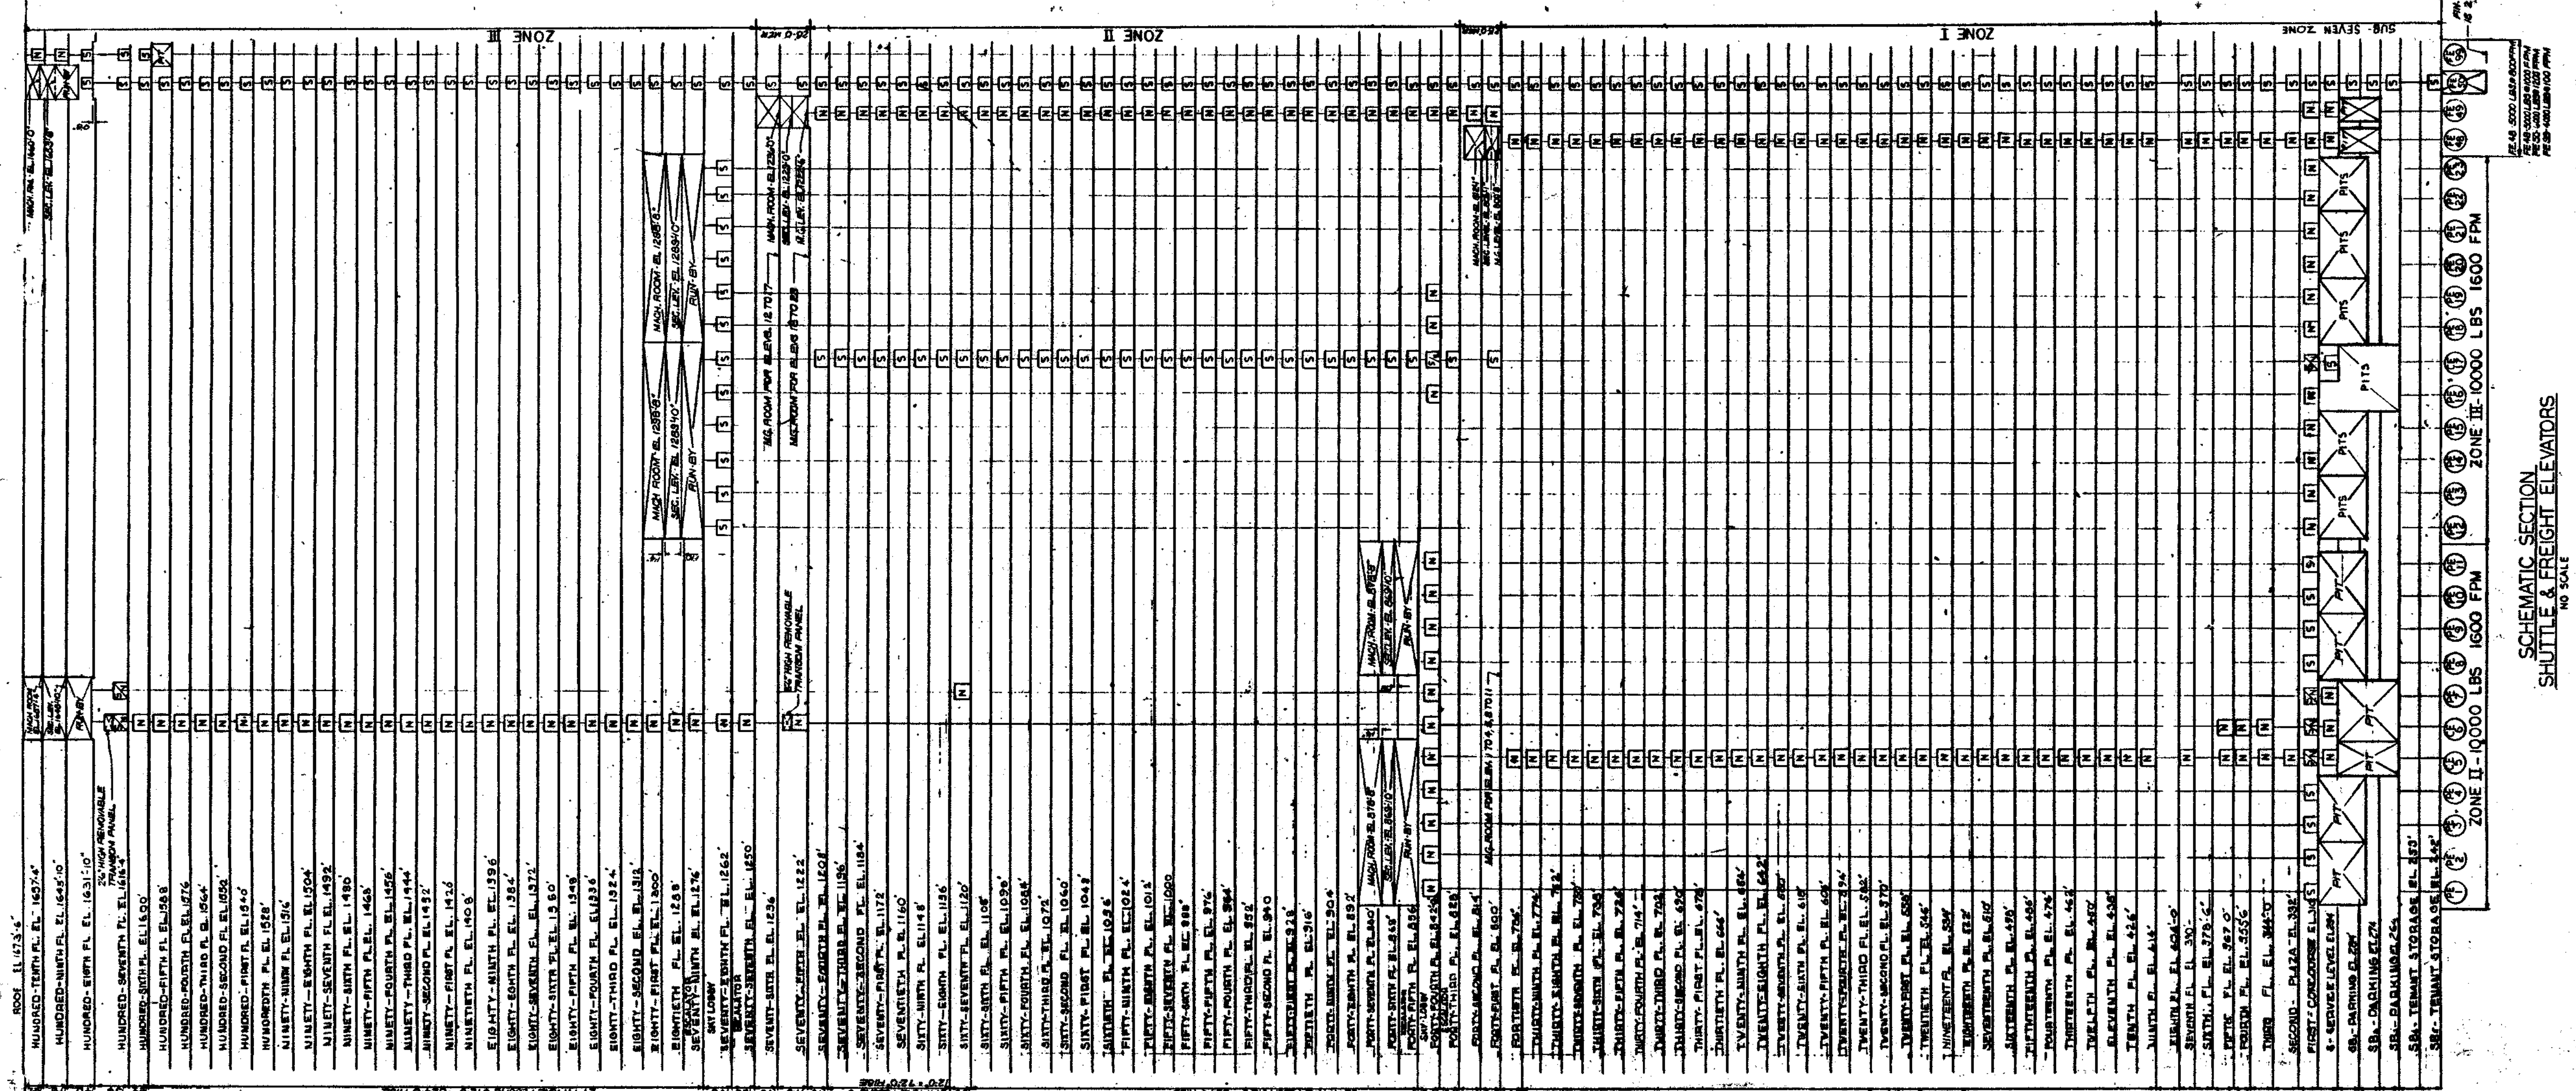

SCHEMATIC SECTION
SHUTTLE & FREIGHT ELEVATORS
NO SCALE

NO.	DATE	BUL. NO.	BY
	8-1-66	ISSUED FOR BID	
1	3-31-67	—	JMM
2	5-11-67	—	JMM

REVISIONS

APPROVED

CHIEF, PLANNING DIVISION
DATE

THE WORLD TRADE CENTER

THE PORT OF NEW YORK AUTHORITY

MINORU YAMASAKI & ASSOCIATES
MINORU YAMASAKI, ARCHITECT

EMERY ROTH & SONS
RICHARD ROTH, ARCHITECT

WORTHINGTON, SKILLING, HELLE & JACKSON
STRUCTURAL ENGINEERS

JAROS, BAUM & BOLLES
MECHANICAL ENGINEERS

JOSEPH R. LORING & ASSOCIATES
ELECTRICAL ENGINEERS

THE PORT OF NEW YORK AUTHORITY
PAVING, UTILITIES, FOUNDATIONS

TITLE: SHUTTLE & FREIGHT ELEVATORS - RISER & PLOT PLAN

DRAWN: R.S.C. CHECKED: C.L.
SCALE: NO SCALE DATE: 4-1-66
PROJECT NUMBER: SHEET:
DRAWING NUMBER: L-A-23