

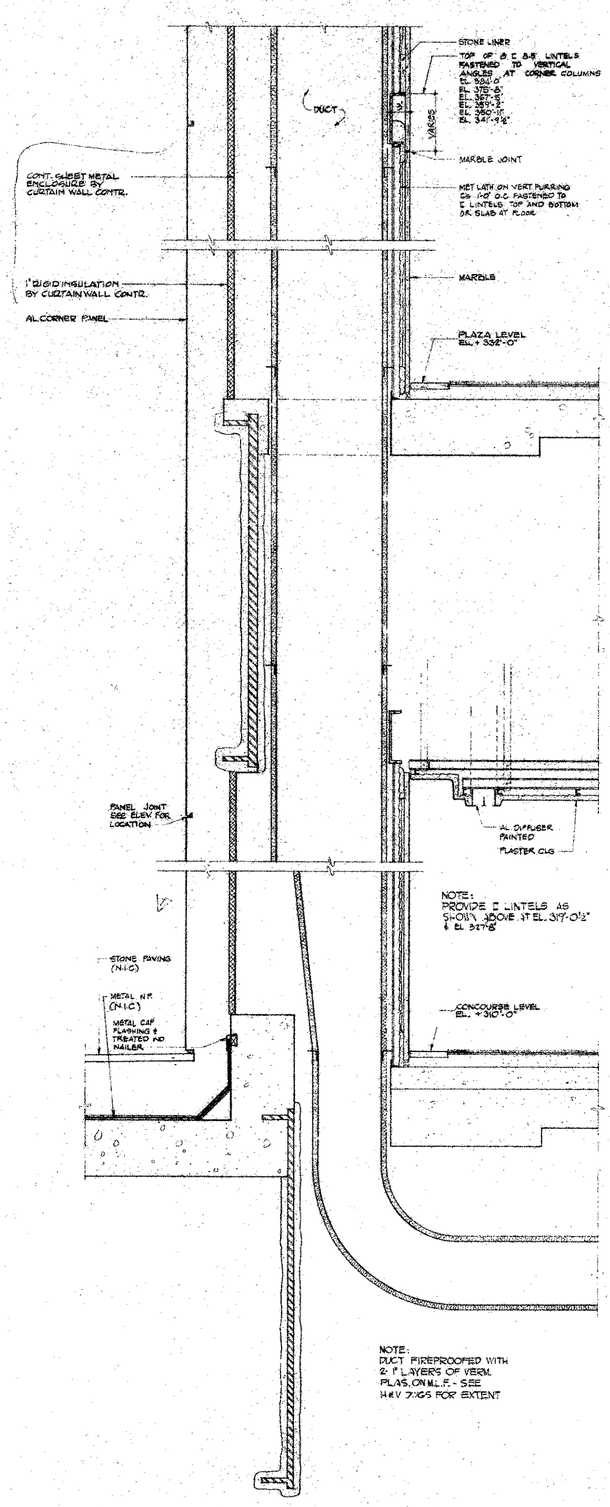


A/267 SECTION THROUGH CORNER AT BASE

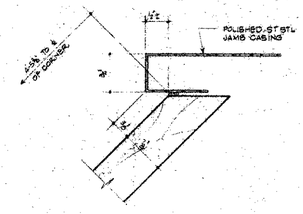

C/267 MARBLE JOINT AT WINDOW JAMB

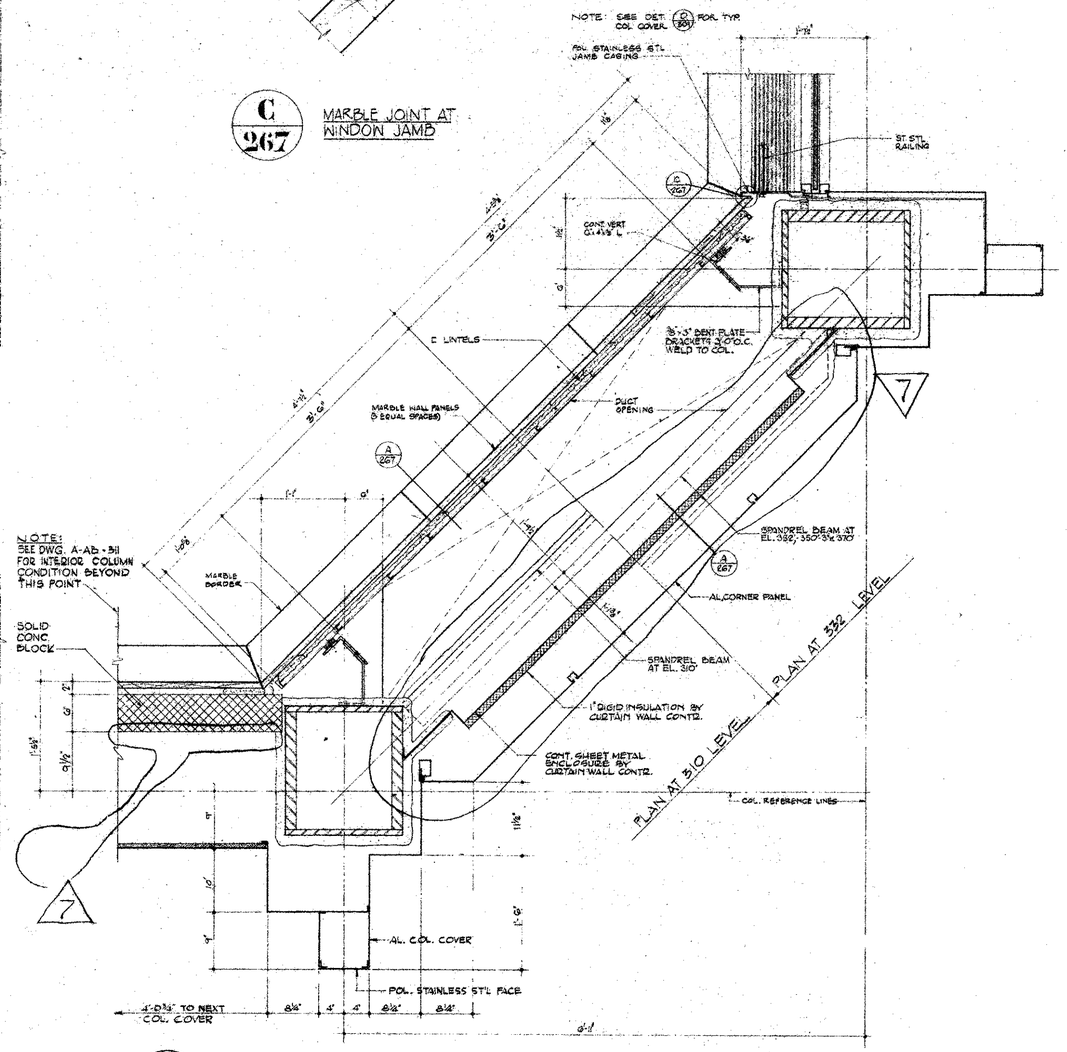

B/267 PLAN OF CORNER AT BASE

'CONTRACT BID DRAWING dated 12-9-66 Tower 'A' 9-1-66 Tower 'B'

1½" = 1'-0"

NO.	DATE	REVISIONS	BY
1	11-6-70	ADDS.	S.G.
2	5-15-70	A-47	R.H.
3	9-29-69	A-60	R.H.
4	9-29-69	A-125	R.H.
5	9-29-69	A-71	R.H.
6	6-20-68	A-8	S.G.
7	3-21-68	A-1	R.H.W.

NO.	DATE	REVISIONS	BY

REGISTERED ARCHITECT RICHARD ROTH NEW YORK

APPROVED

CHIEF, PLANNING DIVISION

DATE

THE WORLD TRADE CENTER
THE PORT OF NEW YORK AUTHORITY

MINORU YAMASAKI & ASSOCIATES
MINORU YAMASAKI, ARCHITECT

EMERY ROTH & SONS
RICHARD ROTH, ARCHITECT

WORTHINGTON, SKILLING, HELLE & JACKSON
STRUCTURAL ENGINEERS

JAROS, BAUM & BOLLES
MECHANICAL ENGINEERS

JOSEPH R. LORING & ASSOCIATES
ELECTRICAL ENGINEERS

THE PORT OF NEW YORK AUTHORITY
PAVING, UTILITIES, FOUNDATIONS

TITLE: MAIN LOBBY EXTERIOR CORNER DETAILS

DRAWN	A.B.	CHECKED	
SCALE	1½"=1'-0" & 3/4"	DATE	7-31-67
PROJECT NUMBER		SHEET	OF
DRAWING NUMBER	A-AB-267		