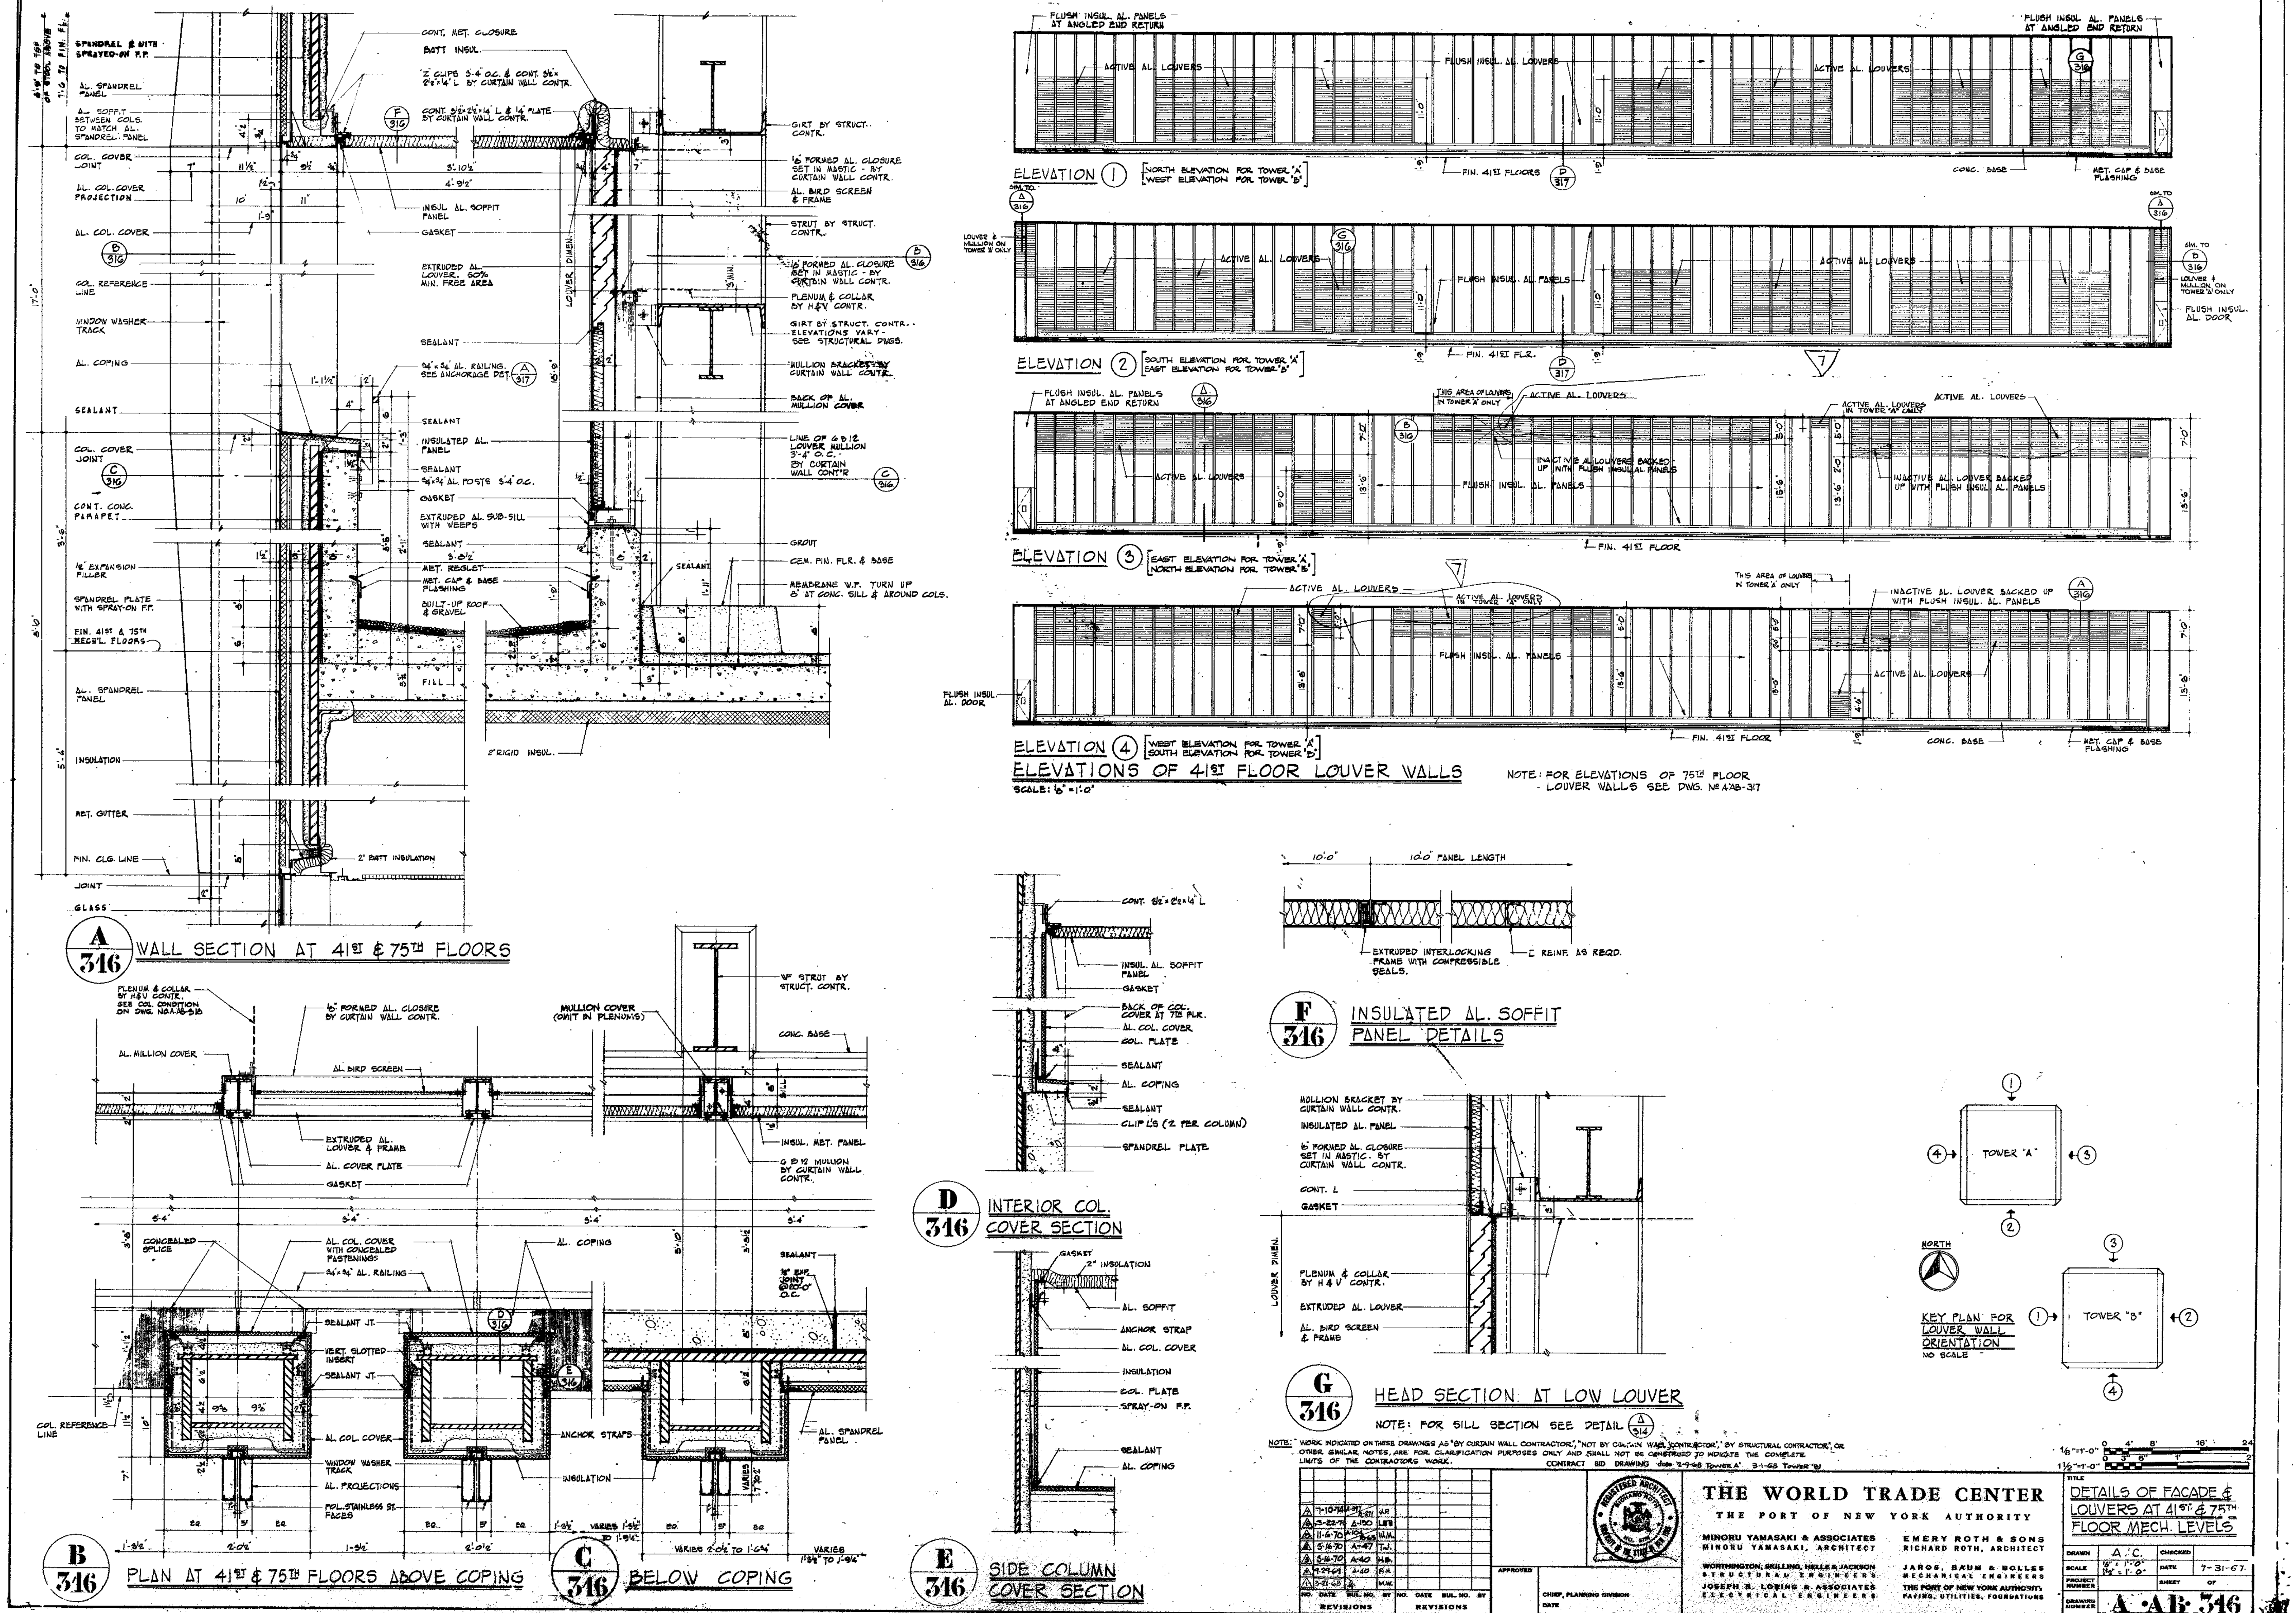


NOTE: FOR ELEVATIONS OF 75TH FLOOR LOUVER WALLS SEE DWG. № A-AB-317

NOTE: WORK INDICATED ON THESE DRAWINGS AS "BY CURTAIN WALL CONTRACTOR", "NOT BY CURTAIN WALL CONTRACTOR", "BY STRUCTURAL CONTRACTOR", OR OTHER SIMILAR NOTES, ARE FOR CLARIFICATION PURPOSES ONLY AND SHALL NOT BE CONSTRUED TO INDICATE THE COMPLETE LIMITS OF THE CONTRACTORS WORK.

CONTRACT BID DRAWING date 2-9-68 TOWER 'A' 3-1-68 TOWER 'B'

1/8" = 1'-0" 0 4' 8' 16' 24'
1 1/2" = 1'-0" 0 3" 6" 1' 2'

NO.	DATE	BUL. NO.	BY
7	7-10-74	A-317 / 8-271	J.R.
6	3-22-71	A-150	L.F.B.
5	11-6-70	A-104 / 8-65	W.M.
4	5-16-70	A-47	T.J.
3	5-16-70	A-40	H.B.
2	9-29-69	A-40	F.H.
1	3-21-68	A	M.W.

REVISIONS

APPROVED

CHIEF, PLANNING DIVISION

DATE

THE WORLD TRADE CENTER

THE PORT OF NEW YORK AUTHORITY

MINORU YAMASAKI & ASSOCIATES
MINORU YAMASAKI, ARCHITECT

EMERY ROTH & SONS
RICHARD ROTH, ARCHITECT

WORTHINGTON, SKILLING, HELLE & JACKSON
STRUCTURAL ENGINEERS

JAROS, BAUM & BOLLES
MECHANICAL ENGINEERS

JOSEPH R. LORING & ASSOCIATES
ELECTRICAL ENGINEERS

THE PORT OF NEW YORK AUTHORITY
PAVING, UTILITIES, FOUNDATIONS

TITLE: DETAILS OF FACADE & LOUVERS AT 41ST & 75TH FLOOR MECH. LEVELS

DRAWN	A. C.	CHECKED	
SCALE	1/8" = 1'-0" / 1 1/2" = 1'-0"	DATE	7-31-67
PROJECT NUMBER		SHEET	OF
DRAWING NUMBER	A-AB-346		