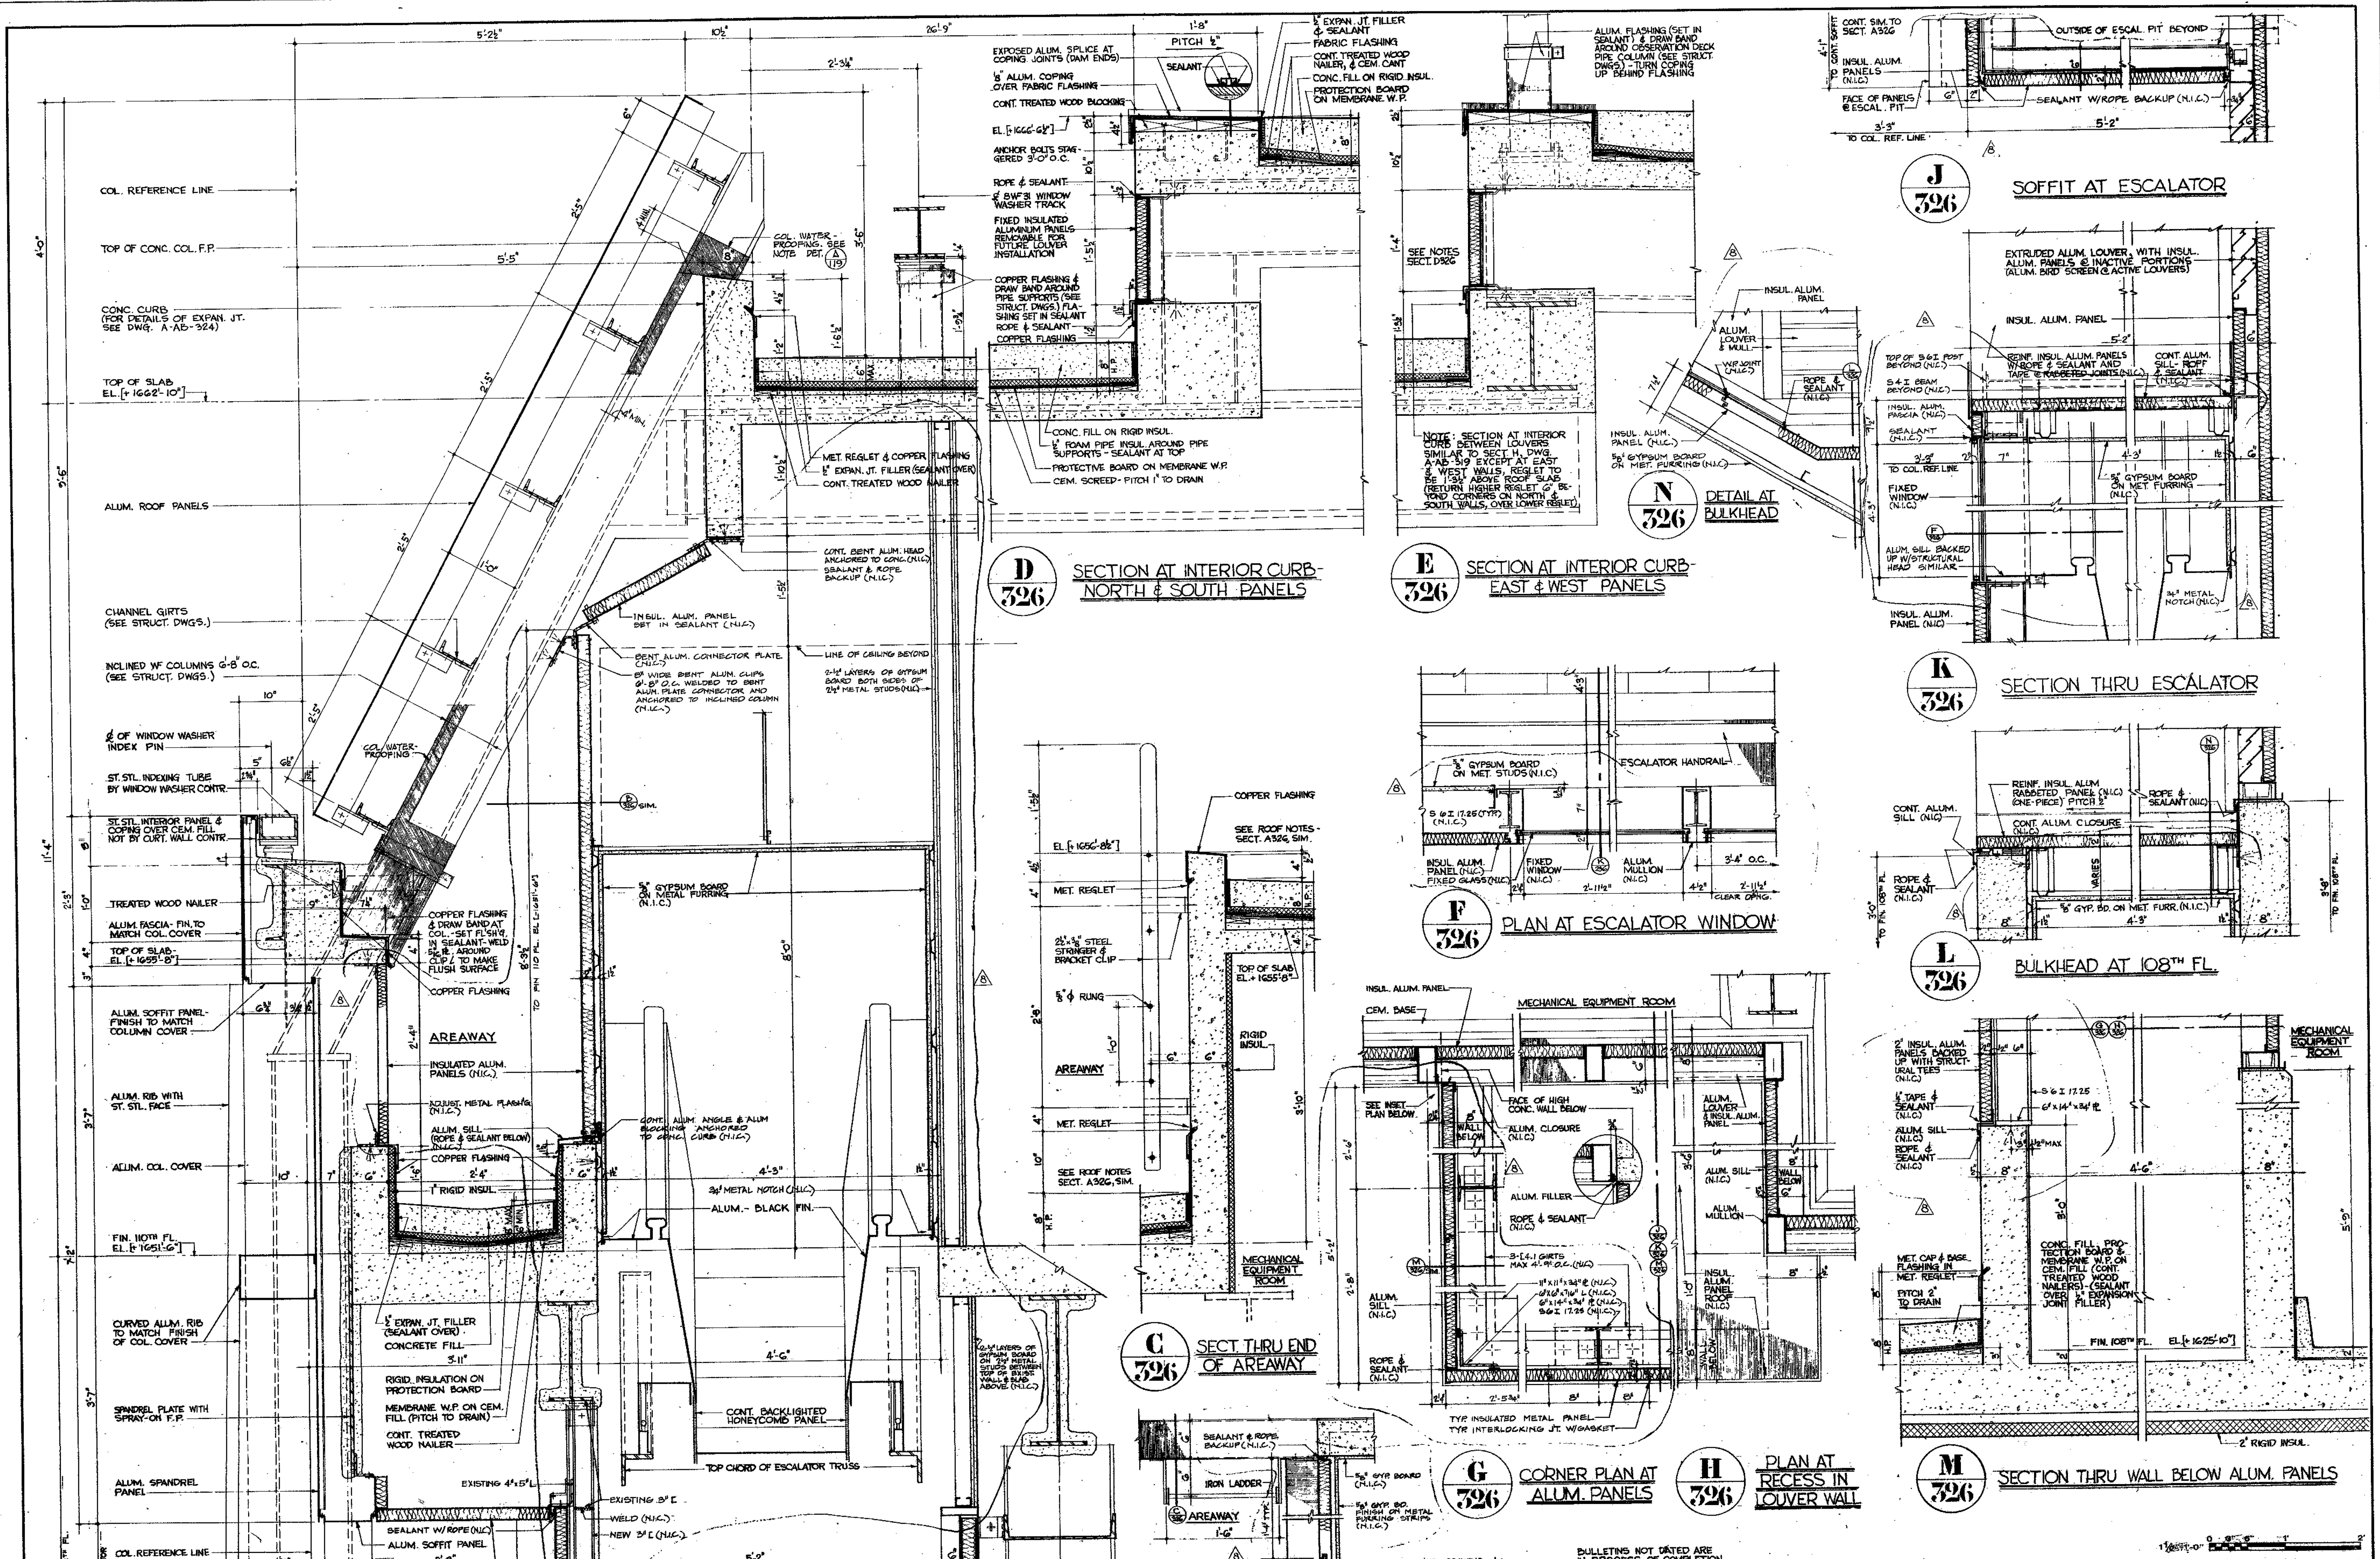


CONTRACT BID DRAWING date

NO.	DATE	BUL. NO.	BY
8		B-276	R.S.
7	11-23-73	A-564 B-254	DR
6	9-10-73	A-534 B-230	DR
5	10-25-72	B-184	S.D.
4	7-6-72	A-435 B-190	DR
3	10-25-72	B-185	DR
2	9-24-73	B-235	S.D.
1	5-10-72	B-175	S.D.

REVISIONS

APPROVED

CHIEF, PLANNING DIVISION
DATE

THE WORLD TRADE CENTER

THE PORT OF NEW YORK AUTHORITY

MINORU YAMASAKI & ASSOCIATES
MINORU YAMASAKI, ARCHITECT

EMERY ROTH & SONS
RICHARD ROTH, ARCHITECT

SKILLING, HELLE, CHRISTIANSEN, ROBERTSON
STRUCTURAL ENGINEERS

JAROS, BAUM & BOLLES
MECHANICAL ENGINEERS

JOSEPH R. LORING & ASSOCIATES
ELECTRICAL ENGINEERS

THE PORT OF NEW YORK AUTHORITY
PAVING UTILITIES, FOUNDATIONS

TITLE
DETAILS AT CROWN AND ESCALATORS A-110 & C-110

DRAWN	S.D.	CHECKED	
SCALE	1½"=1'-0"	DATE	FEB. 2, 1972
PROJECT NUMBER		SHEET	OF
DRAWING NUMBER	A·B·326		

File in AAB Series