
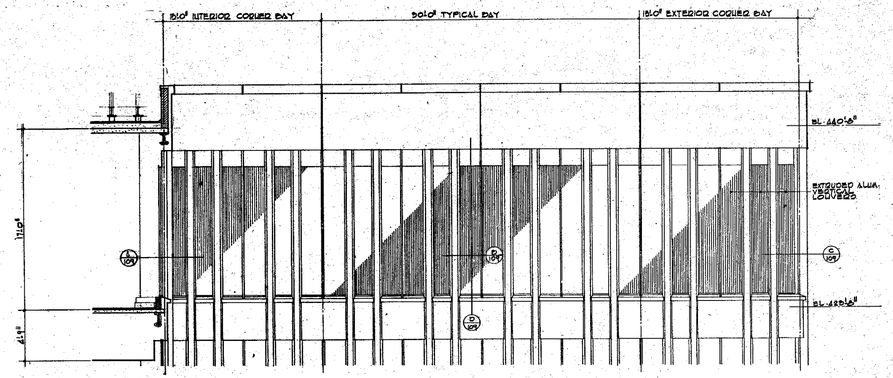



PARTIAL ELEVATION FACADE AT 9TH FLOOR
SCALE: 1/8"=1'-0"

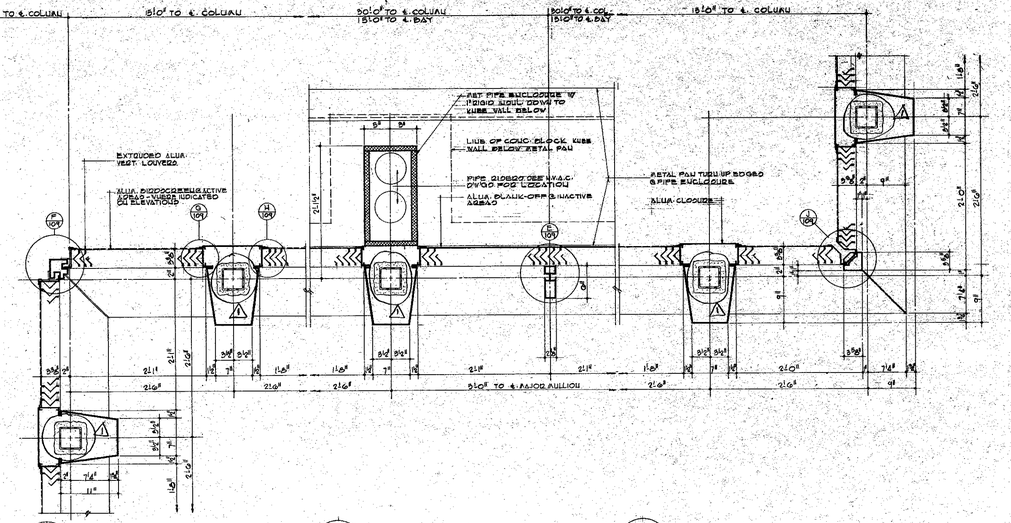

A/109 INTERIOR CORNER DETAIL
SCALE: 1 1/2"=1'-0"


B/109 TYPICAL BAY DETAIL
SCALE: 1 1/2"=1'-0"

C/109 EXTERIOR CORNER DETAIL
SCALE: 1 1/2"=1'-0"

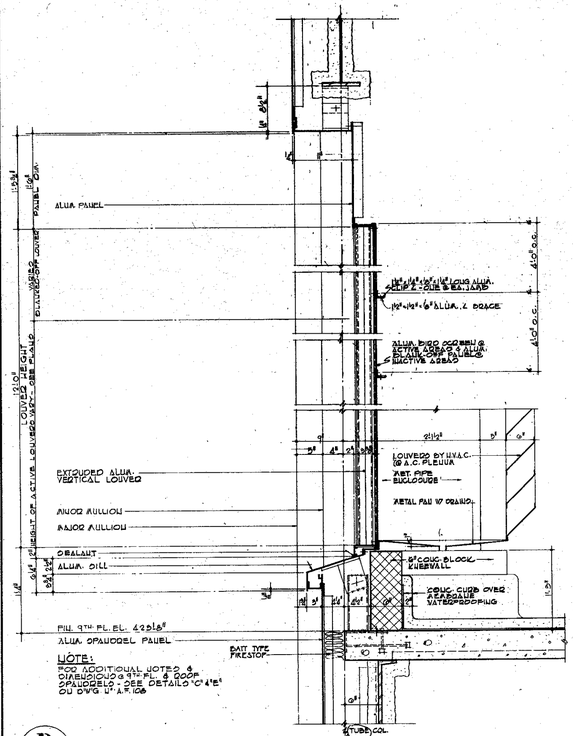


NOTE:
FOR ADDITIONAL NOTES & DIMENSIONS @ 9TH FL. & SPANDRELS - SEE DETAILS 'C' & 'E' ON DWG. 1" A.F. 108

D/109 SECTION THRU VERTICAL LOUVERS AT 9TH FLOOR
SCALE: 1 1/2"=1'-0"

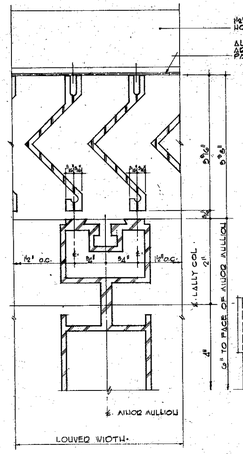

E/109 MINOR MULLION
SCALE: FULL SIZE

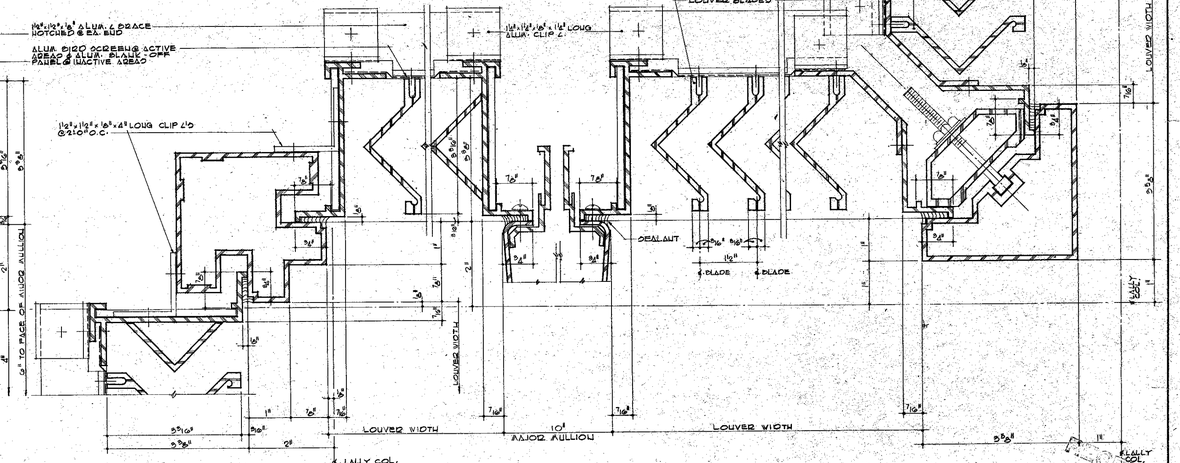

F/109 JAMB AT INTERIOR CORNER
SCALE: FULL SIZE

G/109 JAMB
SCALE: FULL SIZE

H/109 JAMB
SCALE: FULL SIZE

J/109 JAMB AT EXTERIOR CORNER
SCALE: FULL SIZE

NOTE:
FOR GENERAL NOTES, KEY TO MATERIALS & ABBREVIATIONS SEE DWGS. 1"D. AF-1 TO AF-5.

CONTRACT BID DRAWING date 11-21-79

NO.	DATE	REVISIONS	NO.	DATE	REVISIONS
			1	12-13-79	REV. #1 2.6.

APPROVED
CHIEF, PLANNING DIVISION
DATE

THE WORLD TRADE CENTER
THE PORT AUTHORITY OF NEW YORK AND NEW JERSEY

MINORU YAMASAKI & ASSOCIATES
MINORU YAMASAKI, ARCHITECT

SKILLING, HELLE, CHRISTIANSEN, ROBERTSON
STRUCTURAL ENGINEERS

EMERY ROTH & SONS
RICHARD ROTH, ARCHITECT

THE PORT AUTHORITY OF NEW YORK AND NEW JERSEY
MECHANICAL, ELECTRICAL, PAVING, UTILITIES, FOUNDATIONS

TITLE: SOUTHEAST PLAZA BUILDING LOUVER DETAILS AT 9TH FLOOR

DRAWN	R.D.G.	CHECKED	
SCALE	AS NOTED	DATE	11-15-79
PROJECT NUMBER		SHEET	OF
DRAWING NUMBER	A·F·109		

1/4"=1'-0" 0 1 2 3 4' 8 12
3 1/2"=1'-0" 0 3" 6" 1' 2' 5'

RECEIVED
FEB 26 1979
SKIDMORE, OWINGS & MERRILL
BANK ARCHIVES