
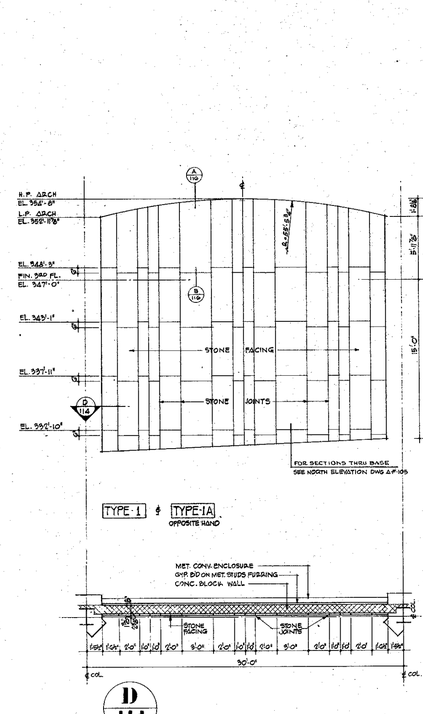



TYPE-1 & TYPE-1A OPPOSITE HAND

D 114

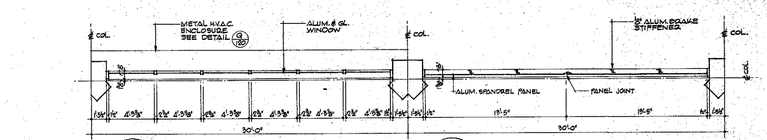


A 114

B 114

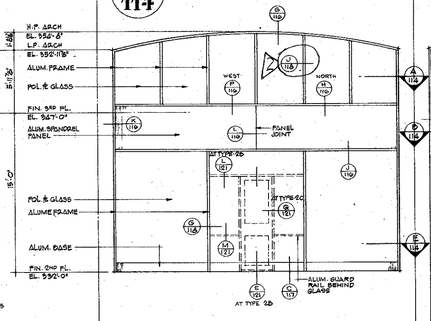


TYPE-2

TYPE-2B SINGLE SWING DOOR SHOWN DOTTED (SEE SPECS. FOR QUANTITY & LOCATION)

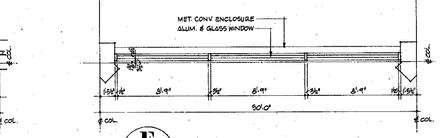


E 114

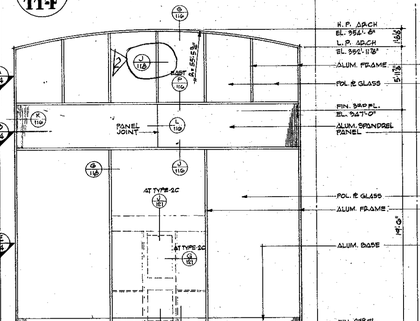

TYPE-2A


TYPE-2C SINGLE SWING DOOR SHOWN DOTTED (SEE SPECS. FOR QUANTITY & LOCATION)

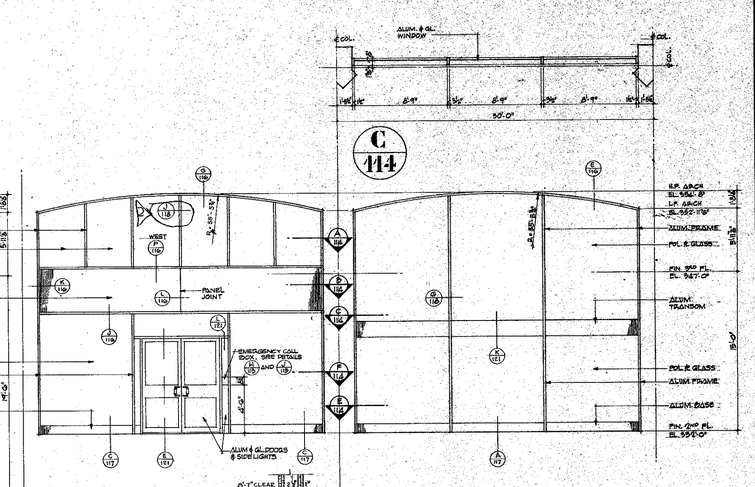


C 114

TYPE-3


TYPE-4

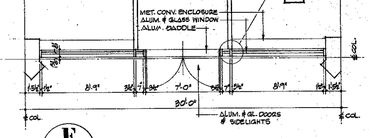


F 114

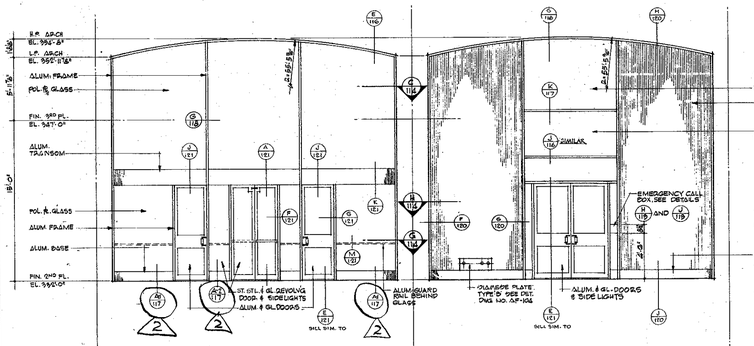

TYPE-5

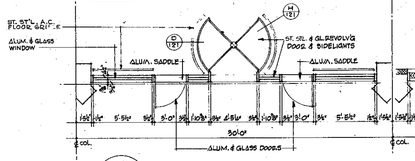


TYPE-6

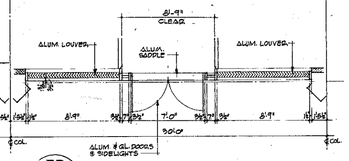

G 114

H 114

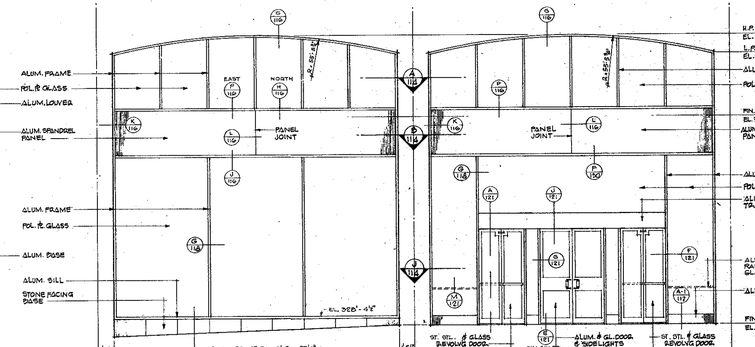


TYPE-7

FOR SECTIONS THRU BASE SEE RESPECTIVE ELEVATIONS

TYPE-8

J 114

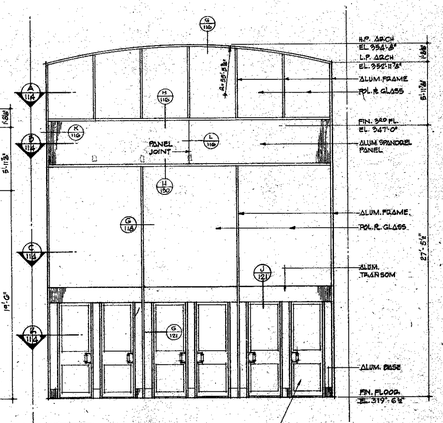

TYPE-9

K 114

NOTE
FOR GENERAL NOTES, KEY TO MATERIALS AND ABBREVIATIONS SEE DWG N° AF-1 TO AF-5

CONTRACT NO · DRAWING date 11-21-73

NO.	DATE	REVISIONS	BUL. NO.	BY
8	10-17-75	F-13		J.K.
7	7-19-74	REV. # 1		J.K.

RECEIVED
OCT 23 1975
SKILLING · HELLE CHRISTIANSEN · ROBERTSON
250 PARK AVE. N.Y.C.

APPROVED
CHIEF, PLANNING DIVISION
DATE

THE WORLD TRADE CENTER
THE PORT AUTHORITY OF NEW YORK AND NEW JERSEY

MINORU YAMASAKI & ASSOCIATES
MINORU YAMASAKI, ARCHITECT

SKILLING, HELLE, CHRISTIANSEN, ROBERTSON
STRUCTURAL ENGINEERS

EMERY ROTH & SONS
RICHARD ROTH, ARCHITECT

THE PORT AUTHORITY OF NEW YORK AND NEW JERSEY
MECHANICAL, ELECTRICAL, PAVING, UTILITIES, FOUNDATIONS

TITLE
SOUTHEAST PLAZA BUILDING
CURTAIN WALL AT 1ST, 2ND & 3RD FLOORS
TYPES 1 THRU 9

DRAWN	G.A.	CHECKED	
SCALE	3/4"=1'-0"	DATE	7/-15-75
PROJECT NUMBER		SHEET	OF
DRAWING NUMBER	A·F·114		

0 1' 2' 3' 4' 6' 8' 12'
¾"=1'-0"