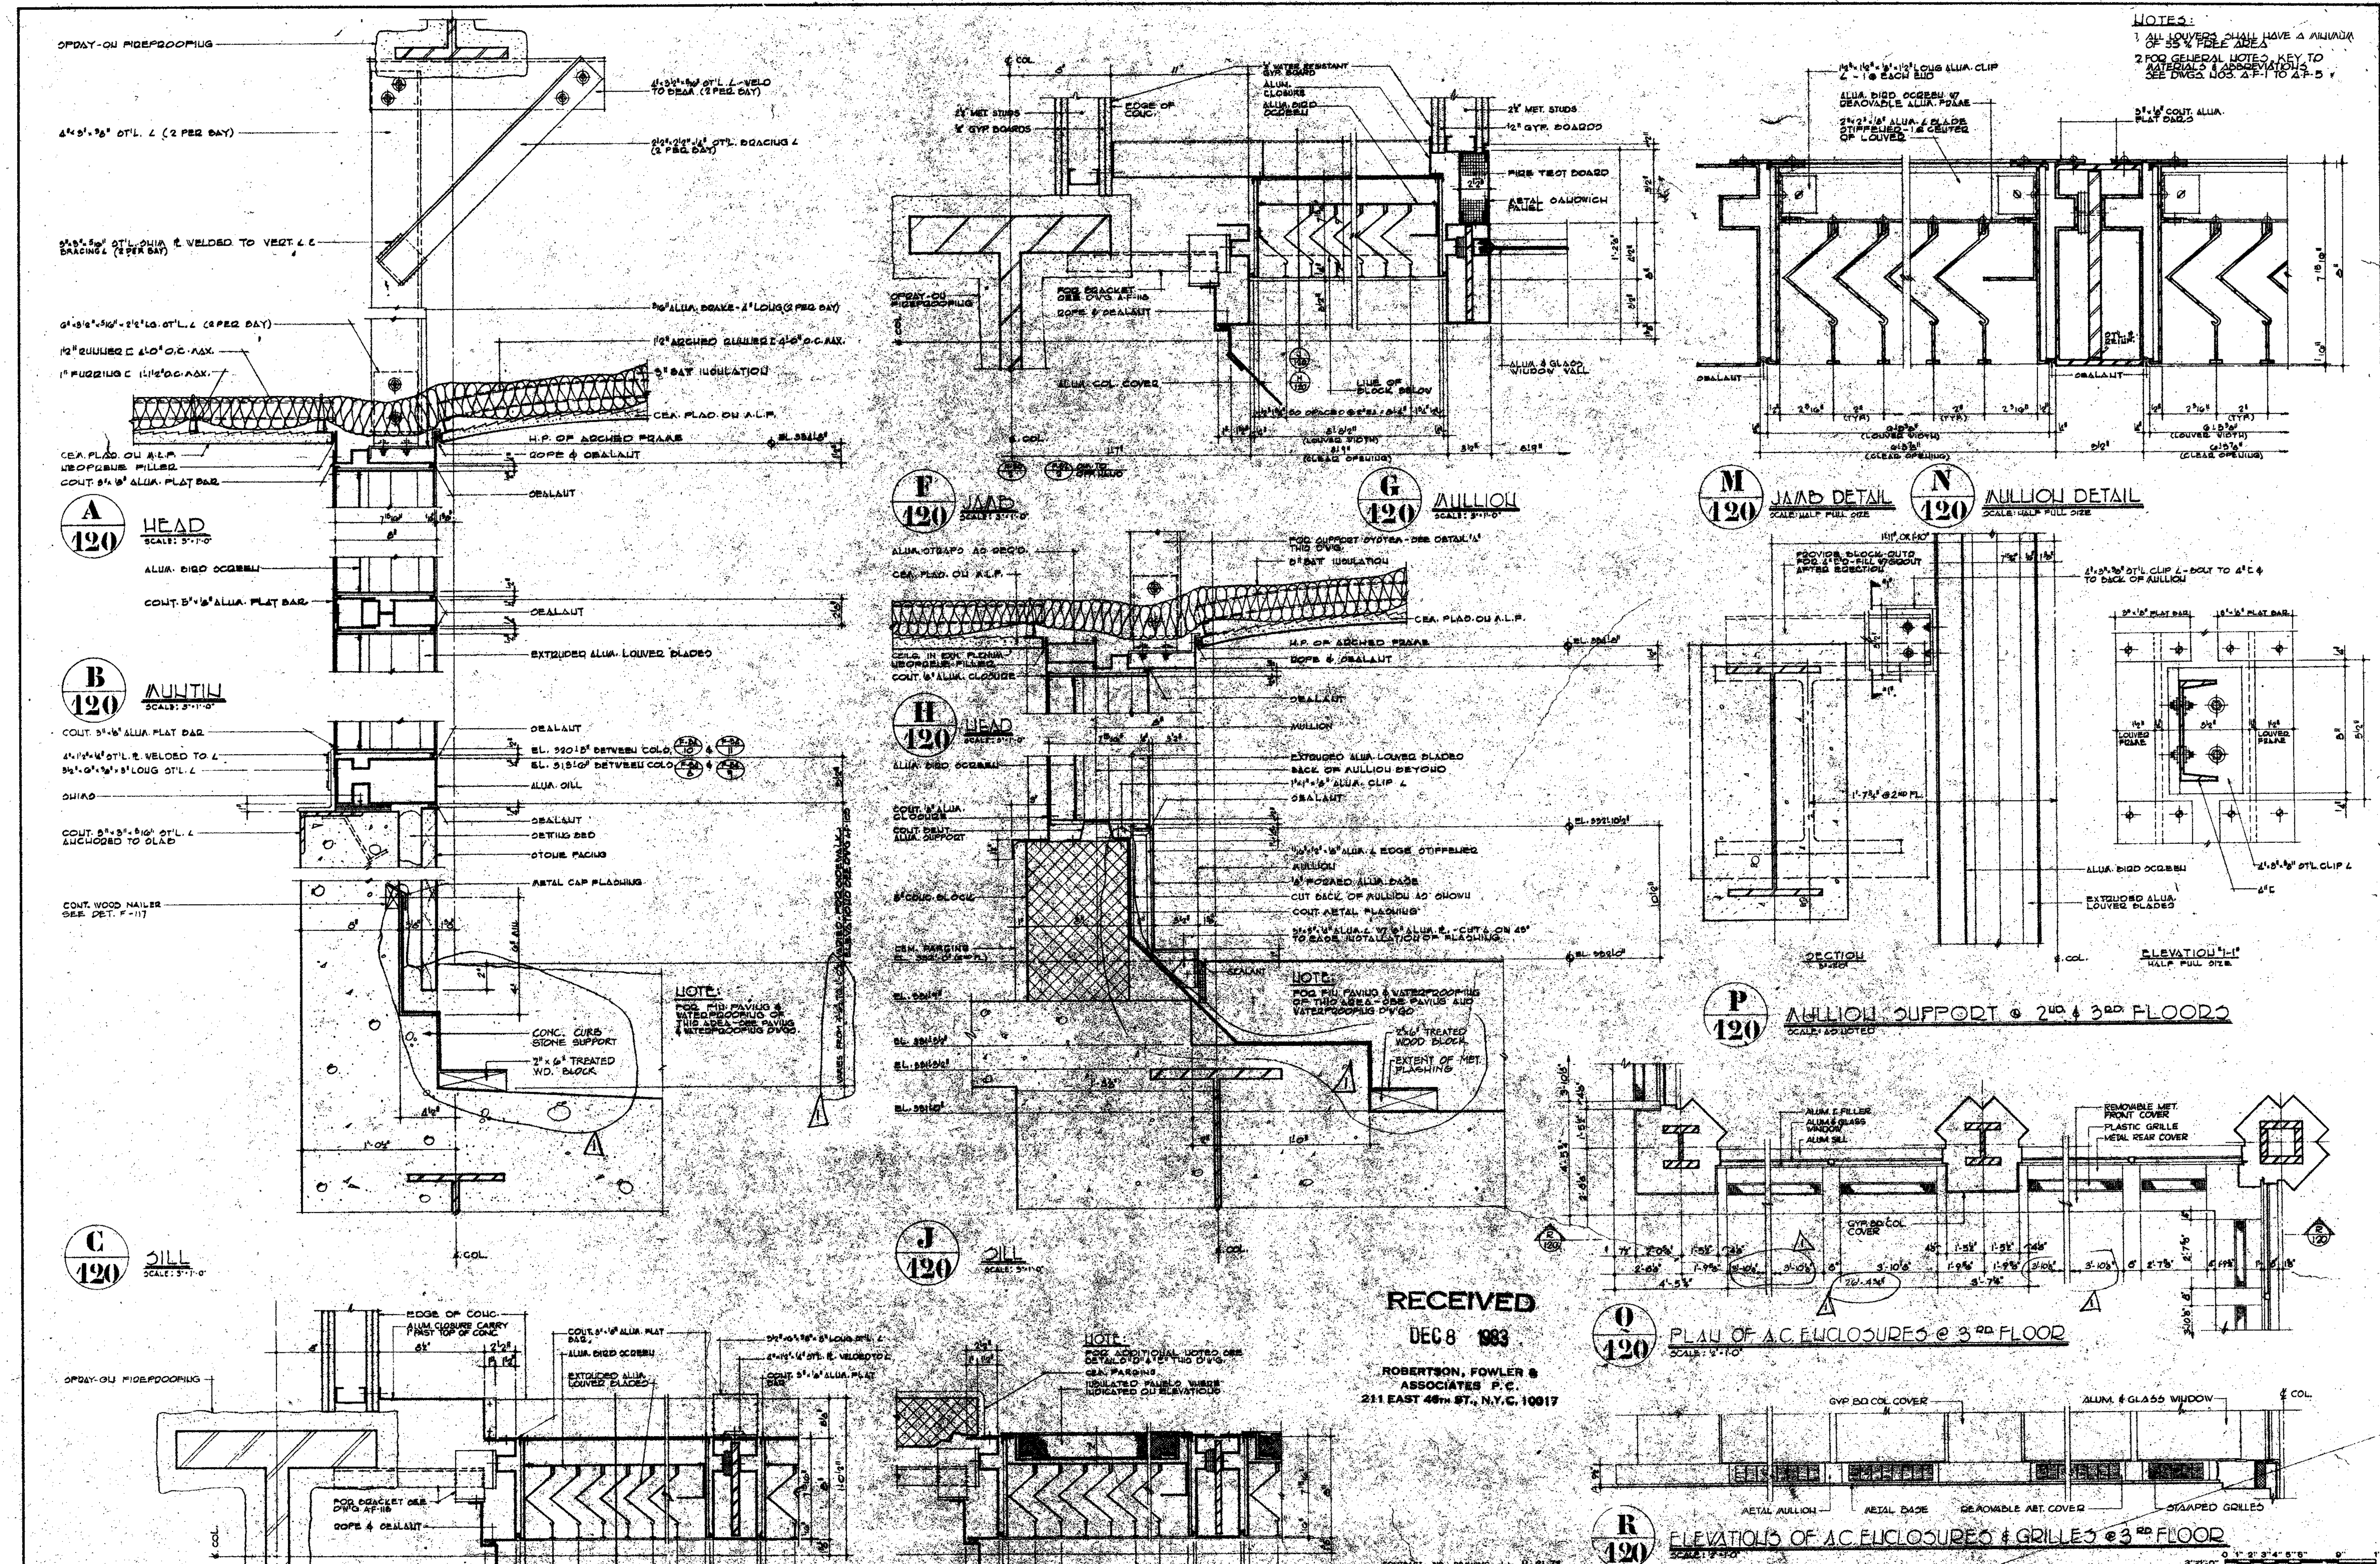


RECEIVED
DEC 8 1983
ROBERTSON, FOWLER & ASSOCIATES P.C.
211 EAST 46TH ST., N.Y.C. 10017

CONTRACT BID DRAWING date 11-21-73

NO.	DATE	BUL. NO.	BY	NO.	DATE	BUL. NO.	BY
				1	1-19-74	REV. 1	I.H.

REVISIONS — REVISIONS

APPROVED — CHIEF, PLANNING DIVISION — DATE

THE WORLD TRADE CENTER

THE PORT AUTHORITY OF NEW YORK AND NEW JERSEY

MINORU YAMASAKI & ASSOCIATES
MINORU YAMASAKI, ARCHITECT

EMERY ROTH & SONS
RICHARD ROTH, ARCHITECT

SKILLING, HELLE, CHRISTIANSEN, ROBERTSON
STRUCTURAL ENGINEERS

THE PORT AUTHORITY OF NEW YORK AND NEW JERSEY
MECHANICAL, ELECTRICAL, PAVING, UTILITIES, FOUNDATIONS

TITLE: SOUTHEAST PLAZA BUILDING CURTAIN WALL DETAILS @ 1ST, 2ND & 3RD FLS.

DRAWN: R.S.G. — CHECKED:
SCALE: 3"=1'-0" AS NOTED — DATE: 11-15-73
PROJECT NUMBER: — SHEET OF
DRAWING NUMBER: A·F·120