

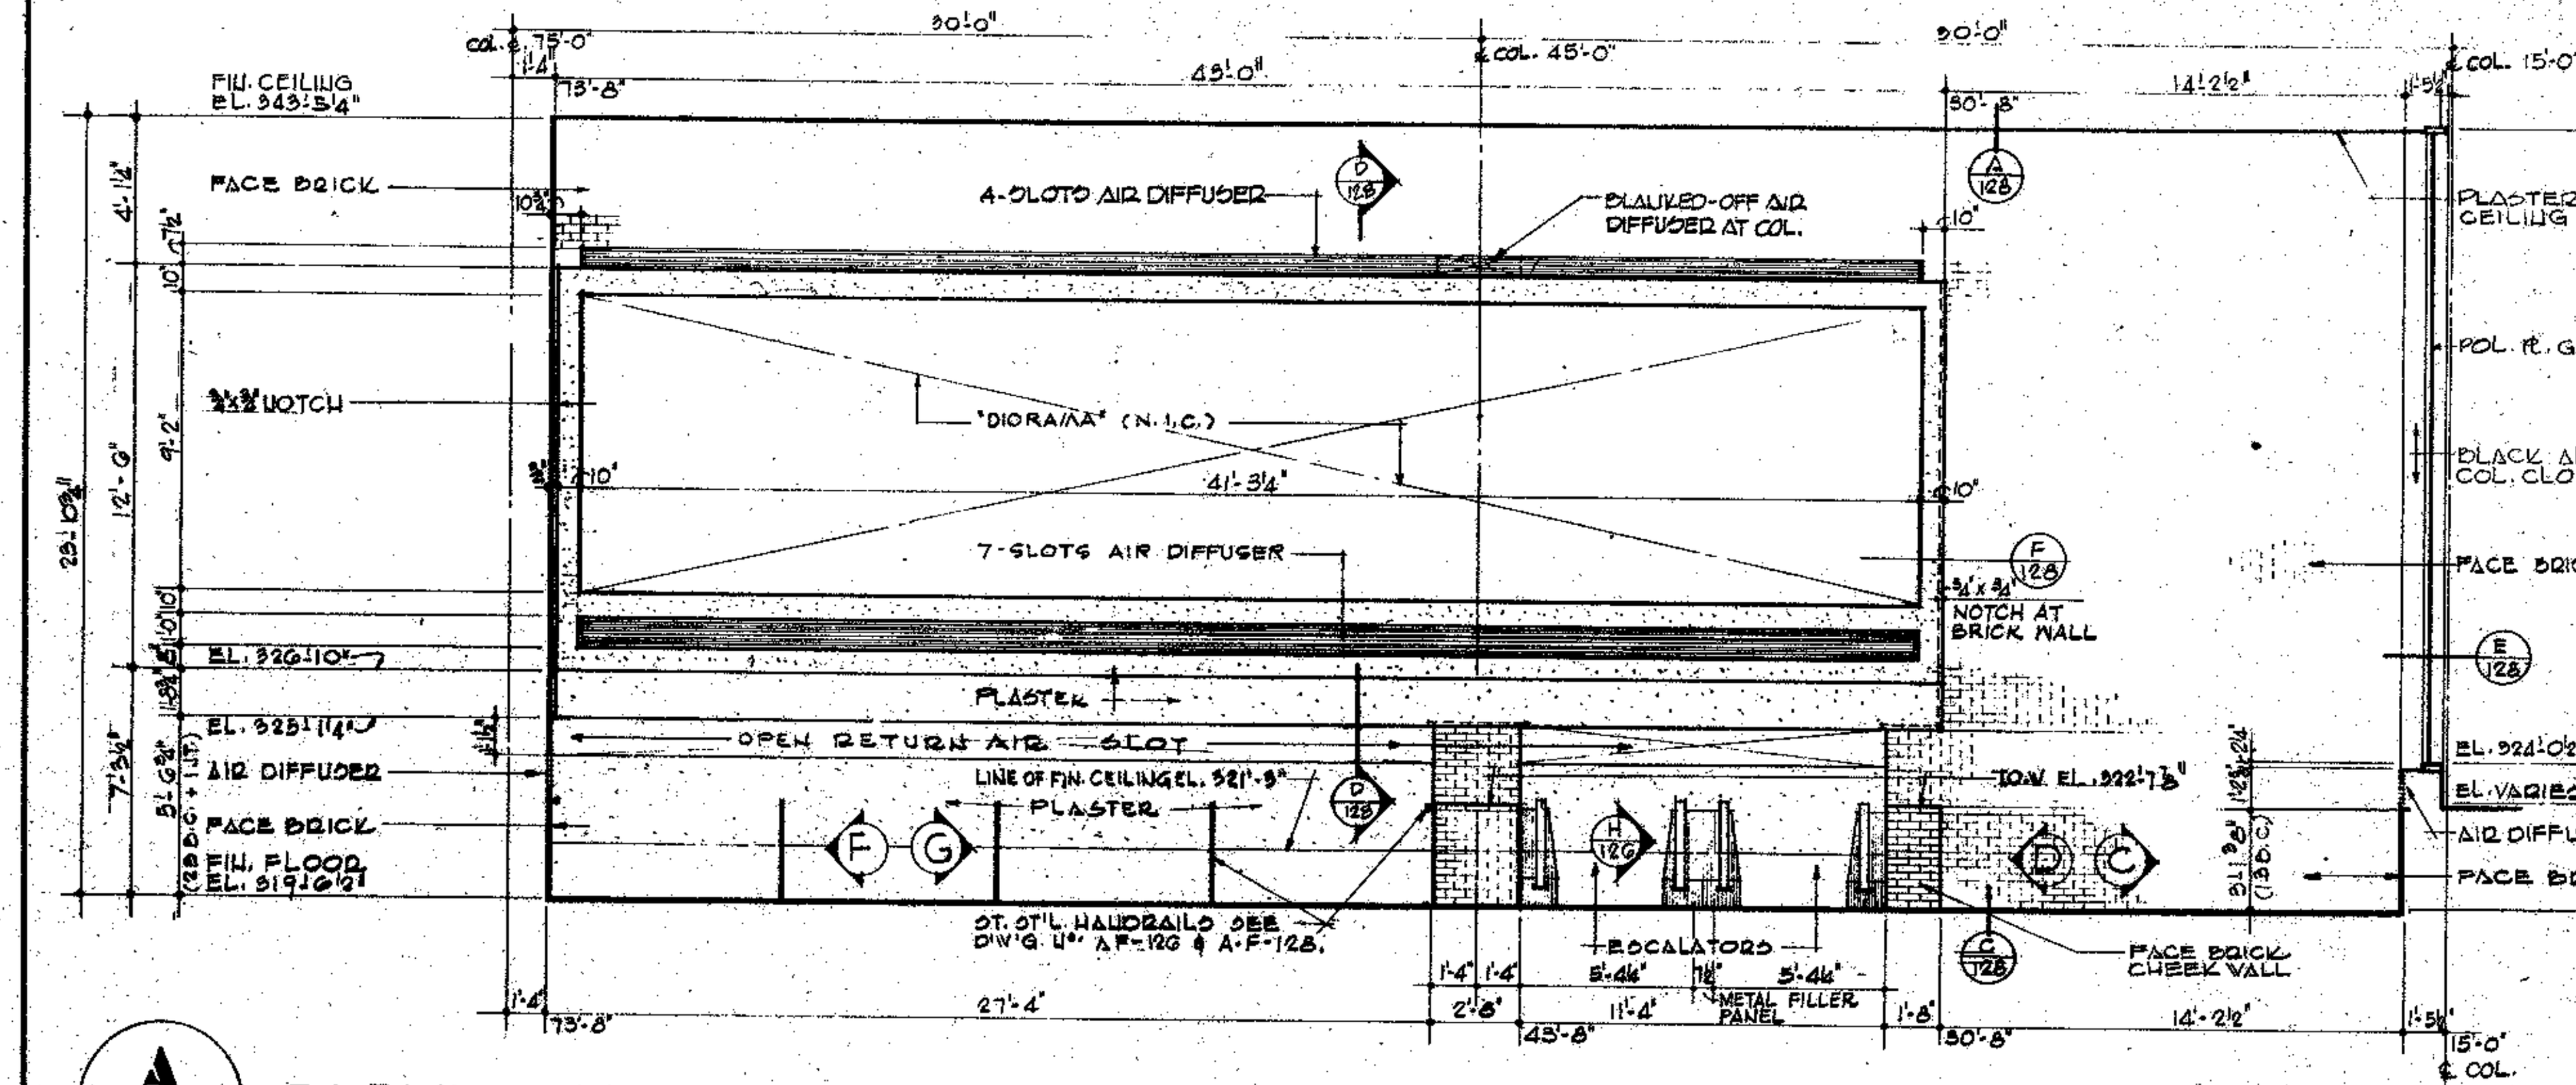



A/127 ELEVATION

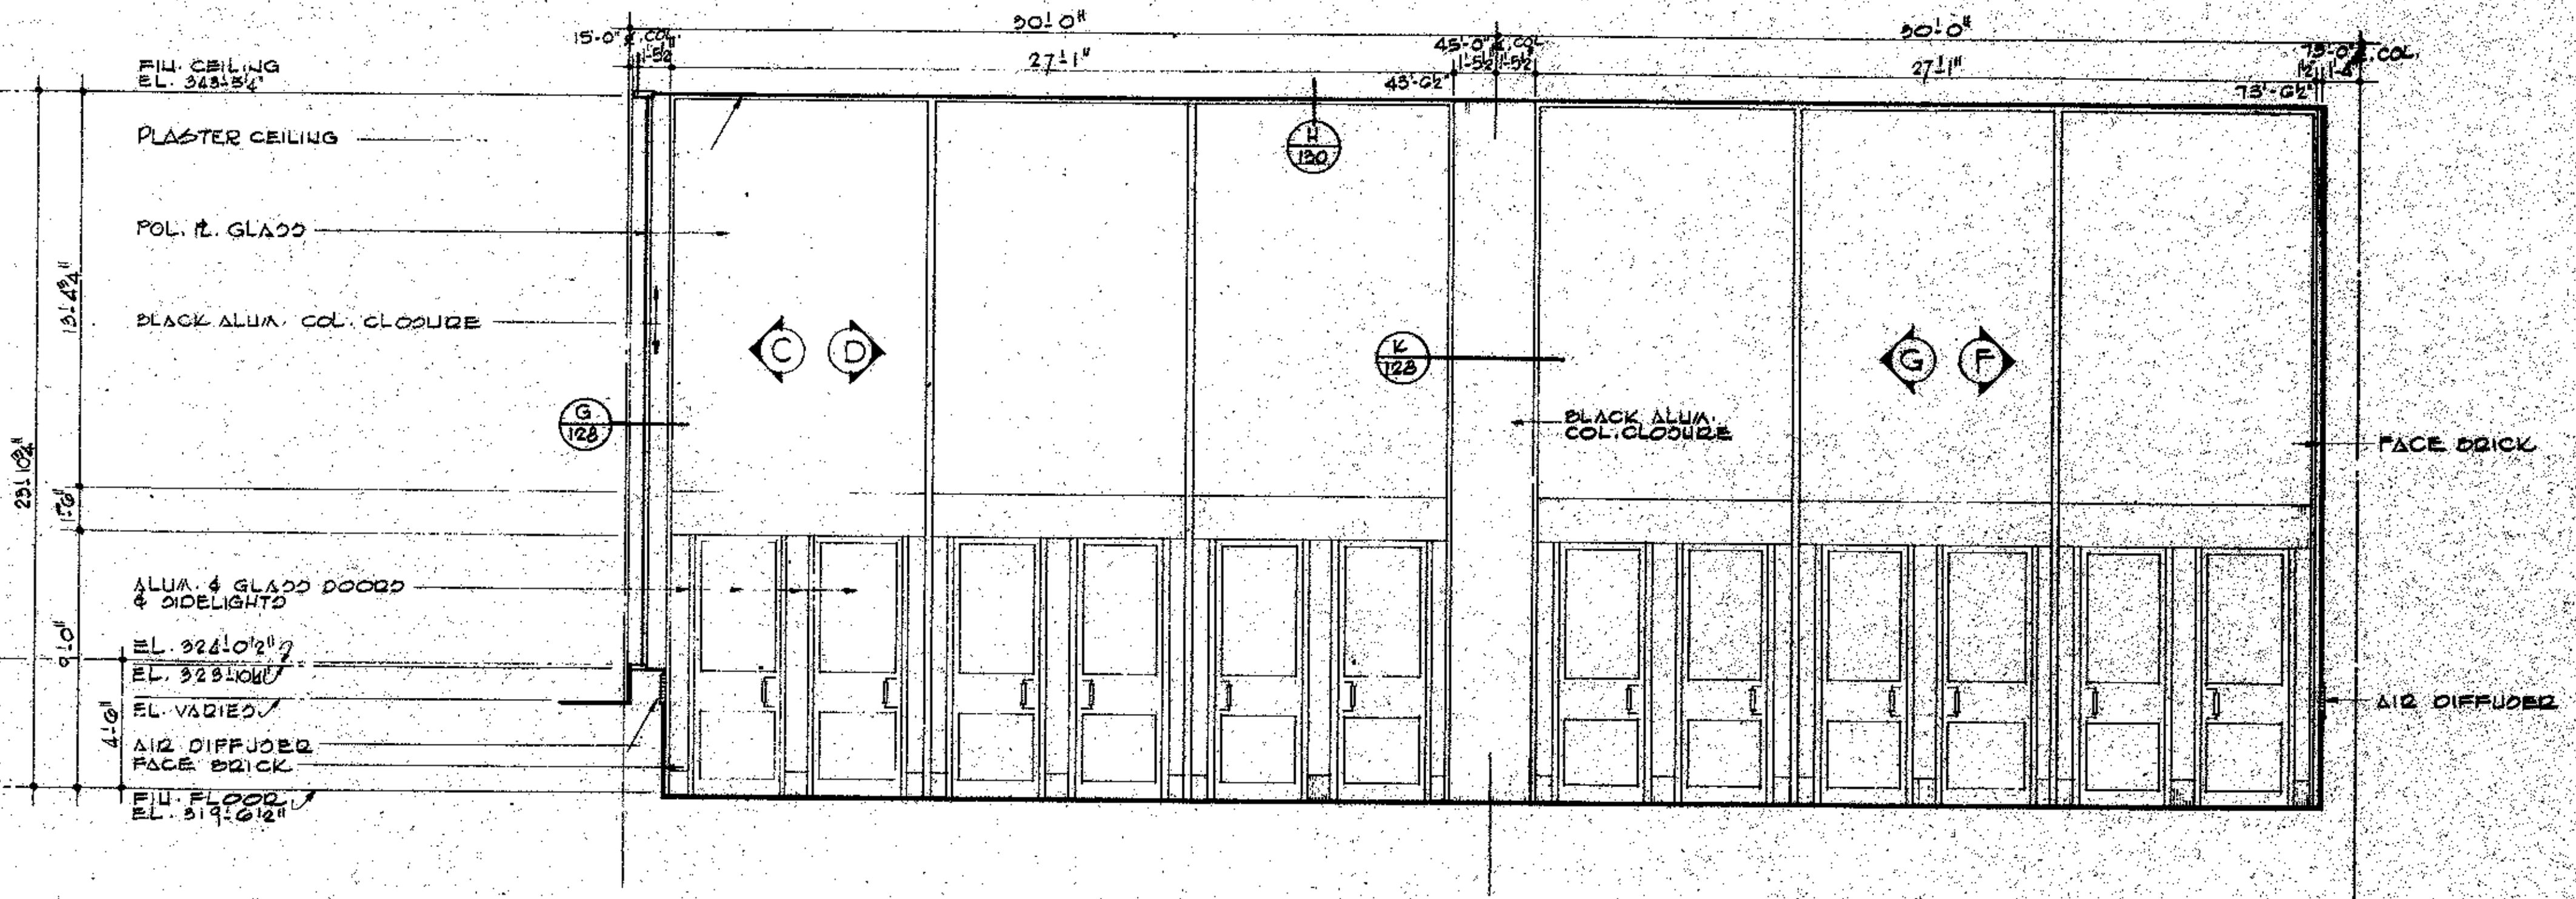


B/127 ELEVATION

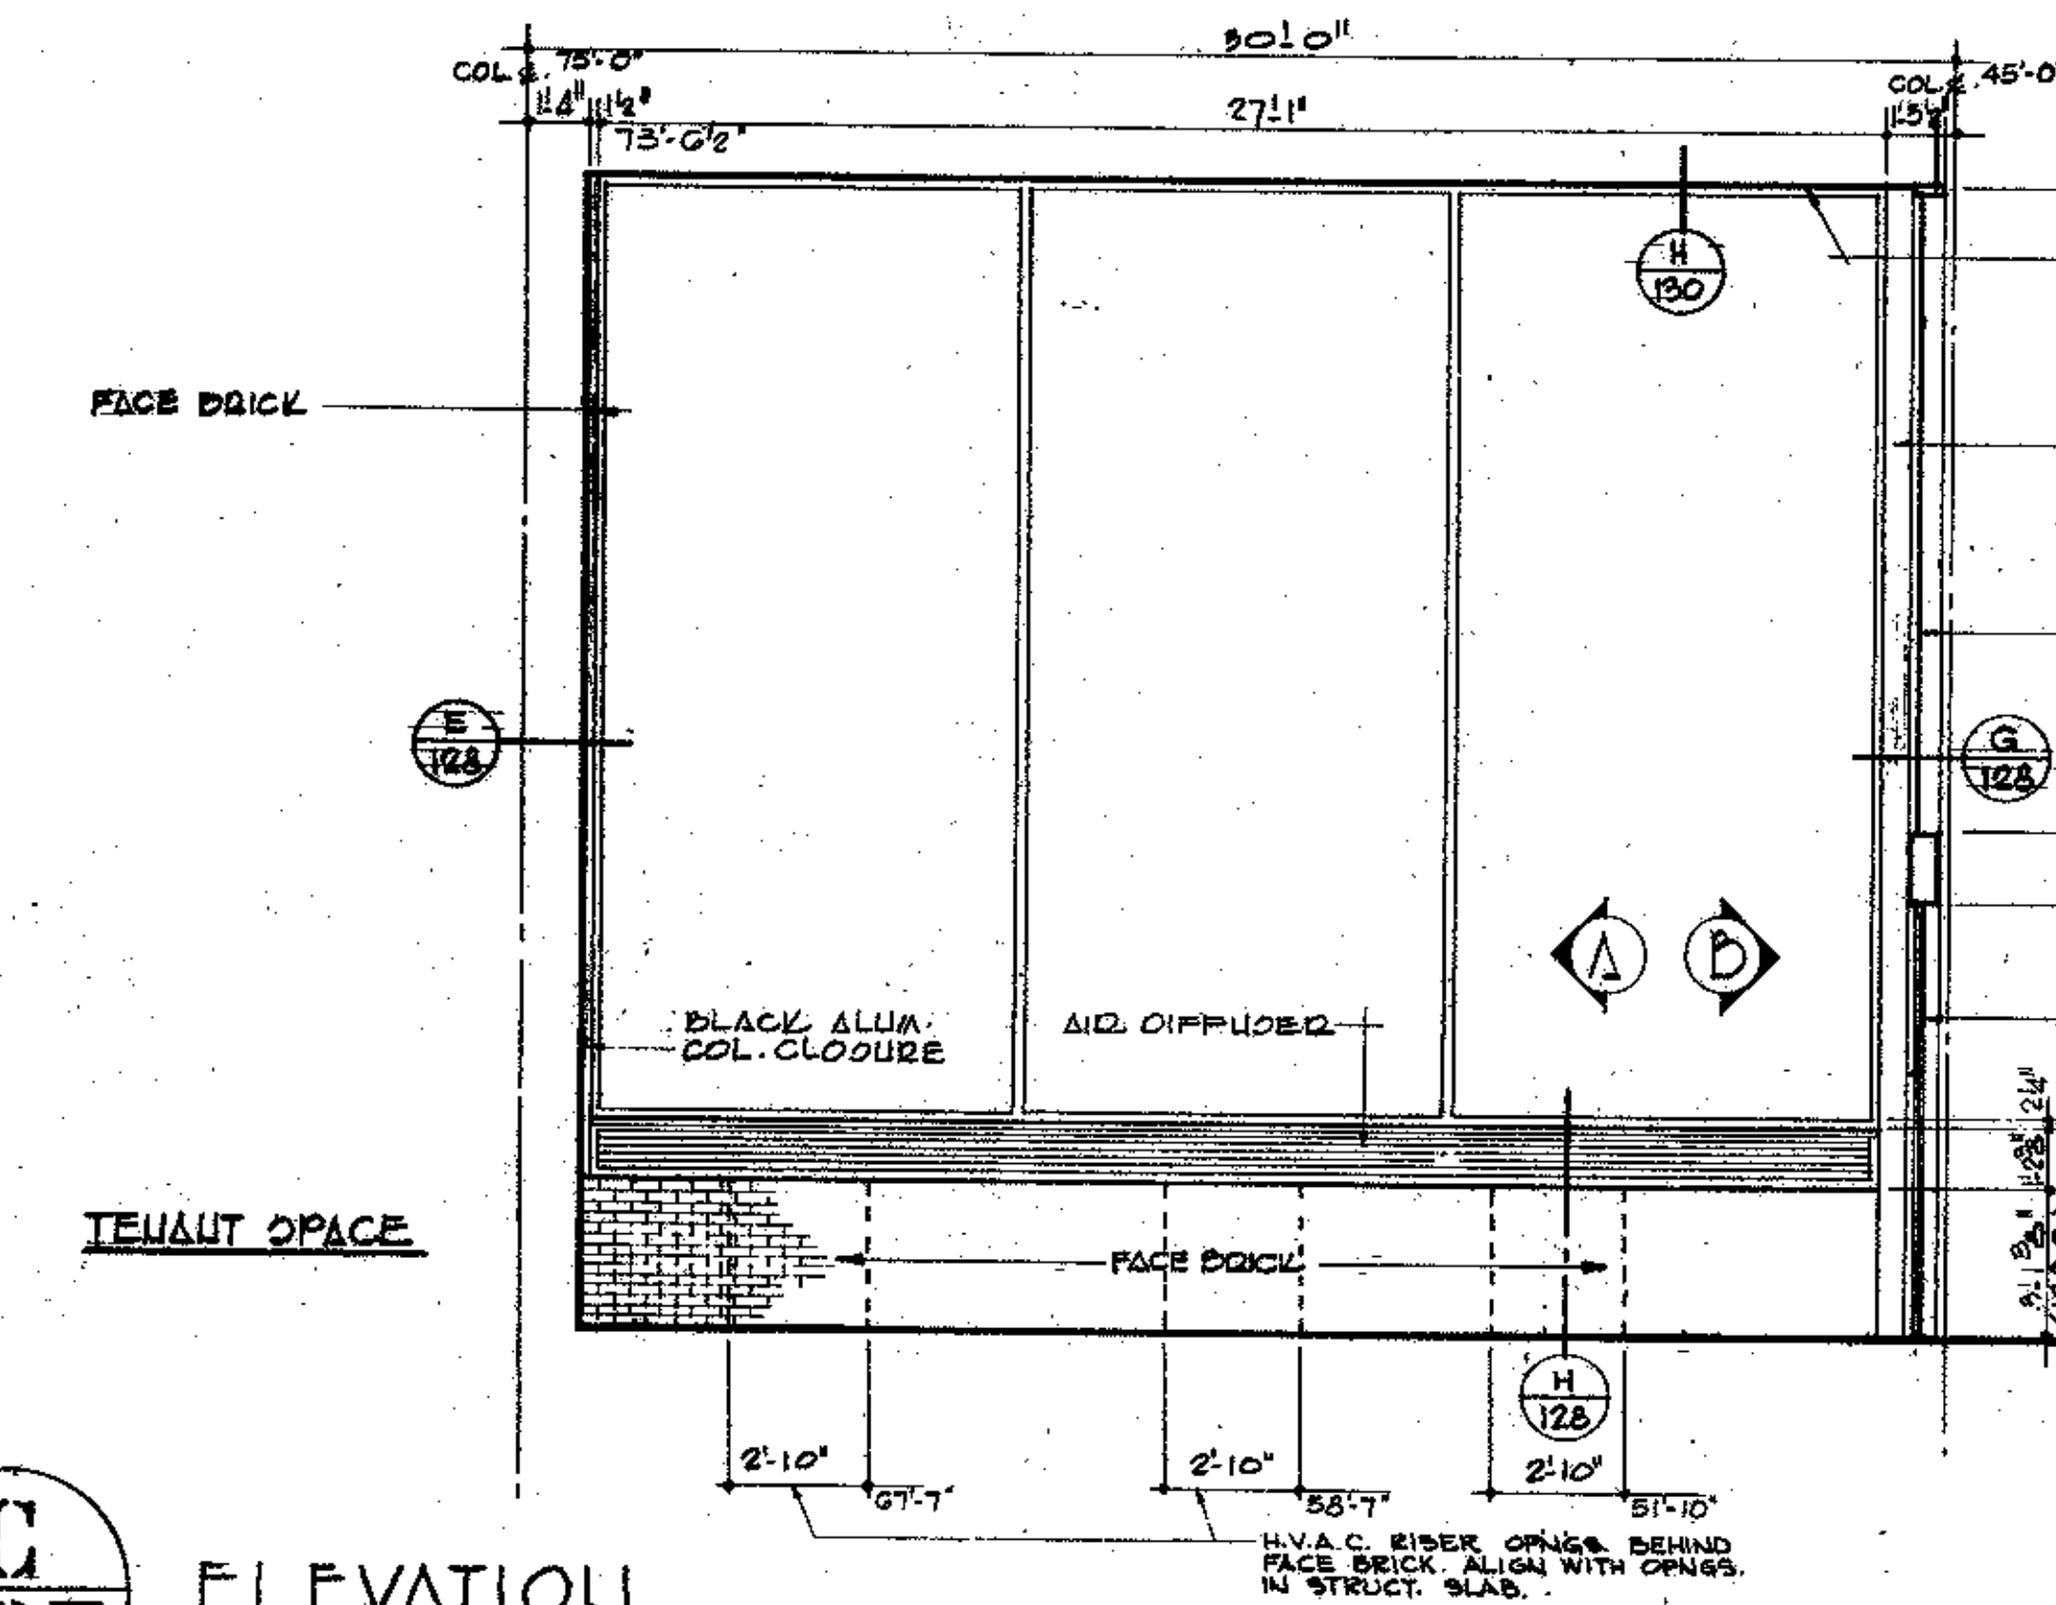


C/127 ELEVATION

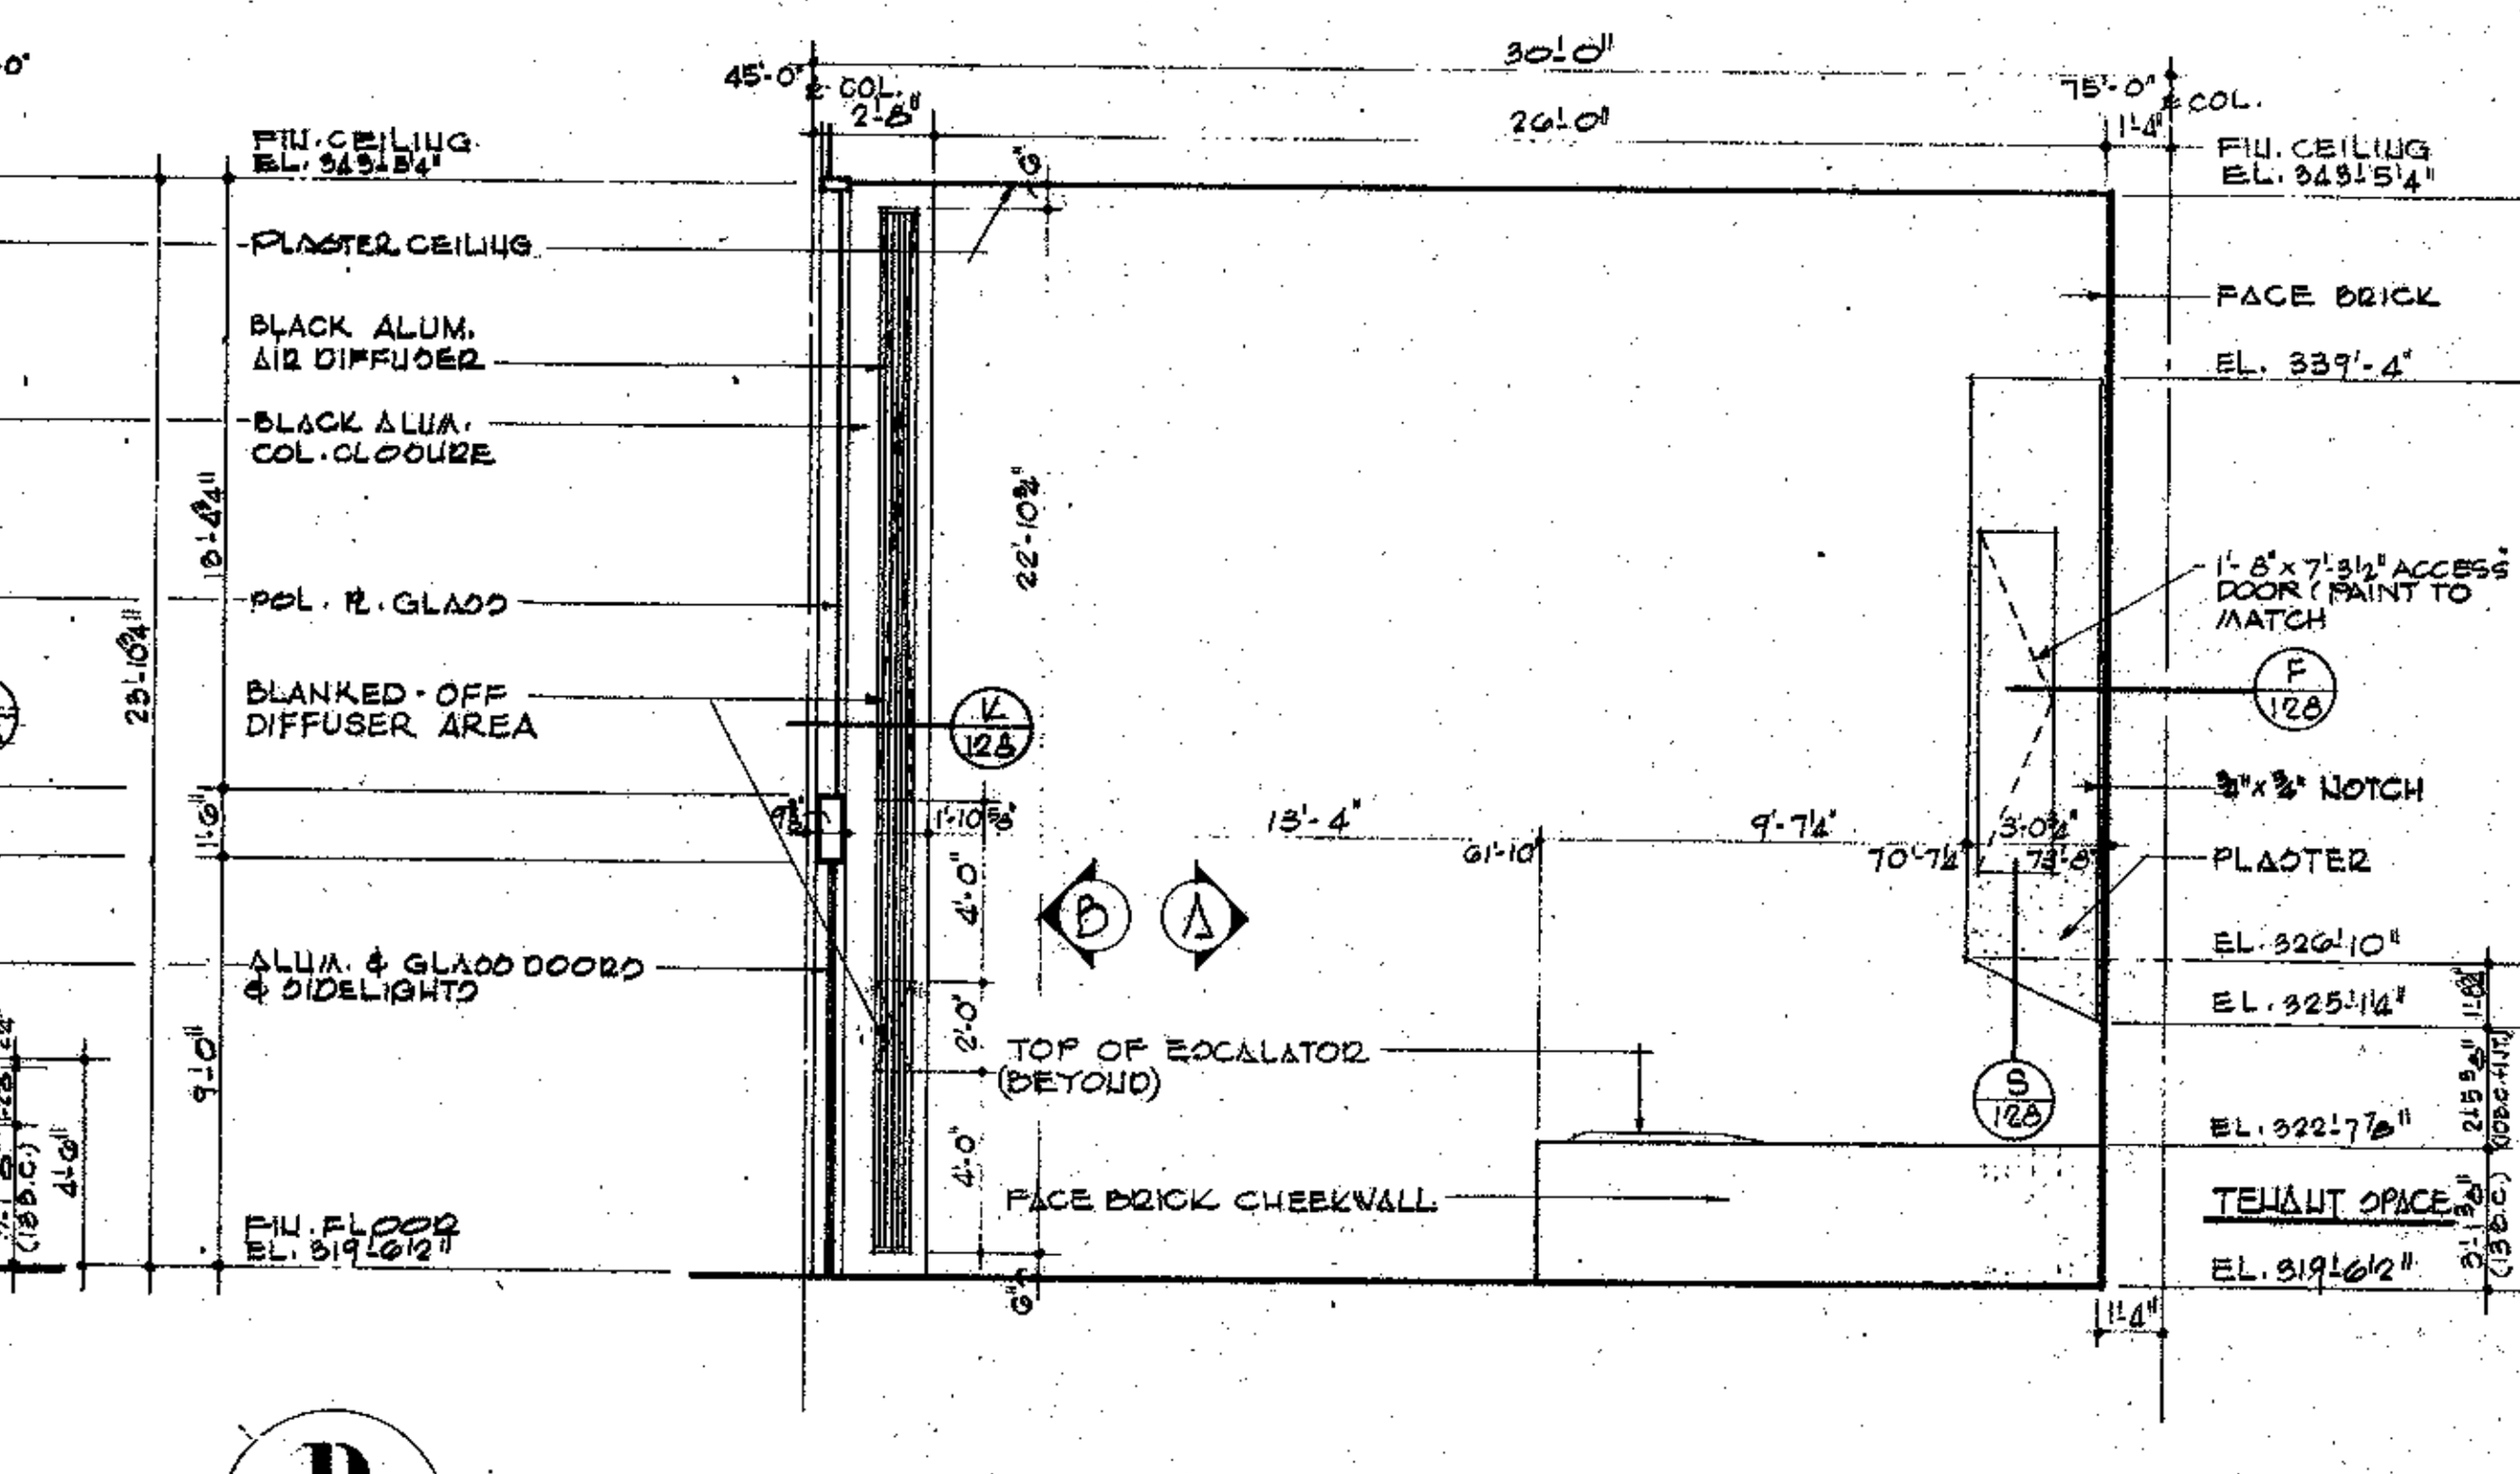


D/127 ELEVATION

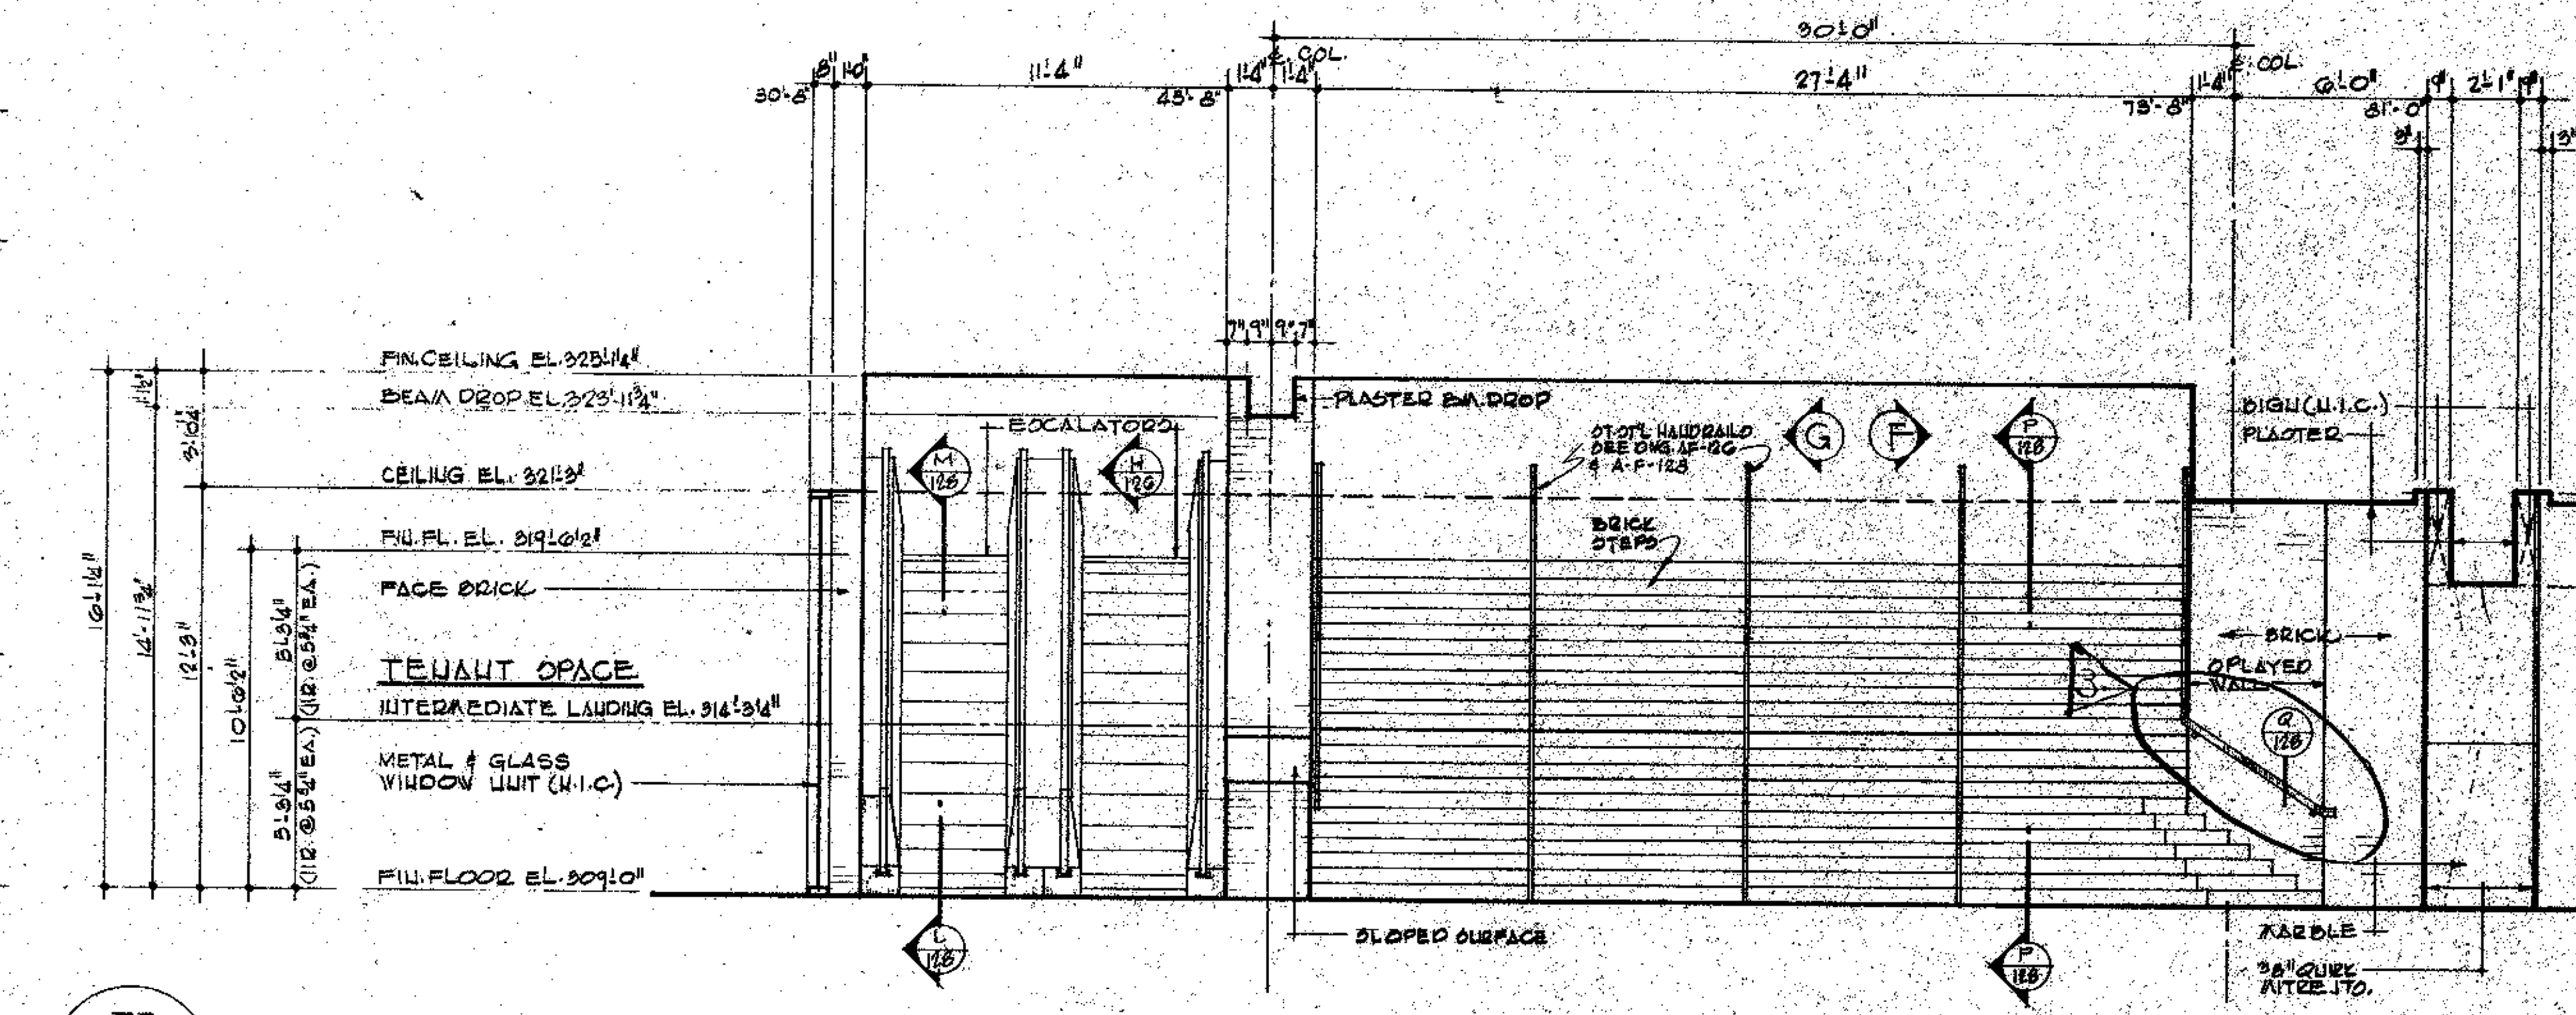

E/127 ELEVATION

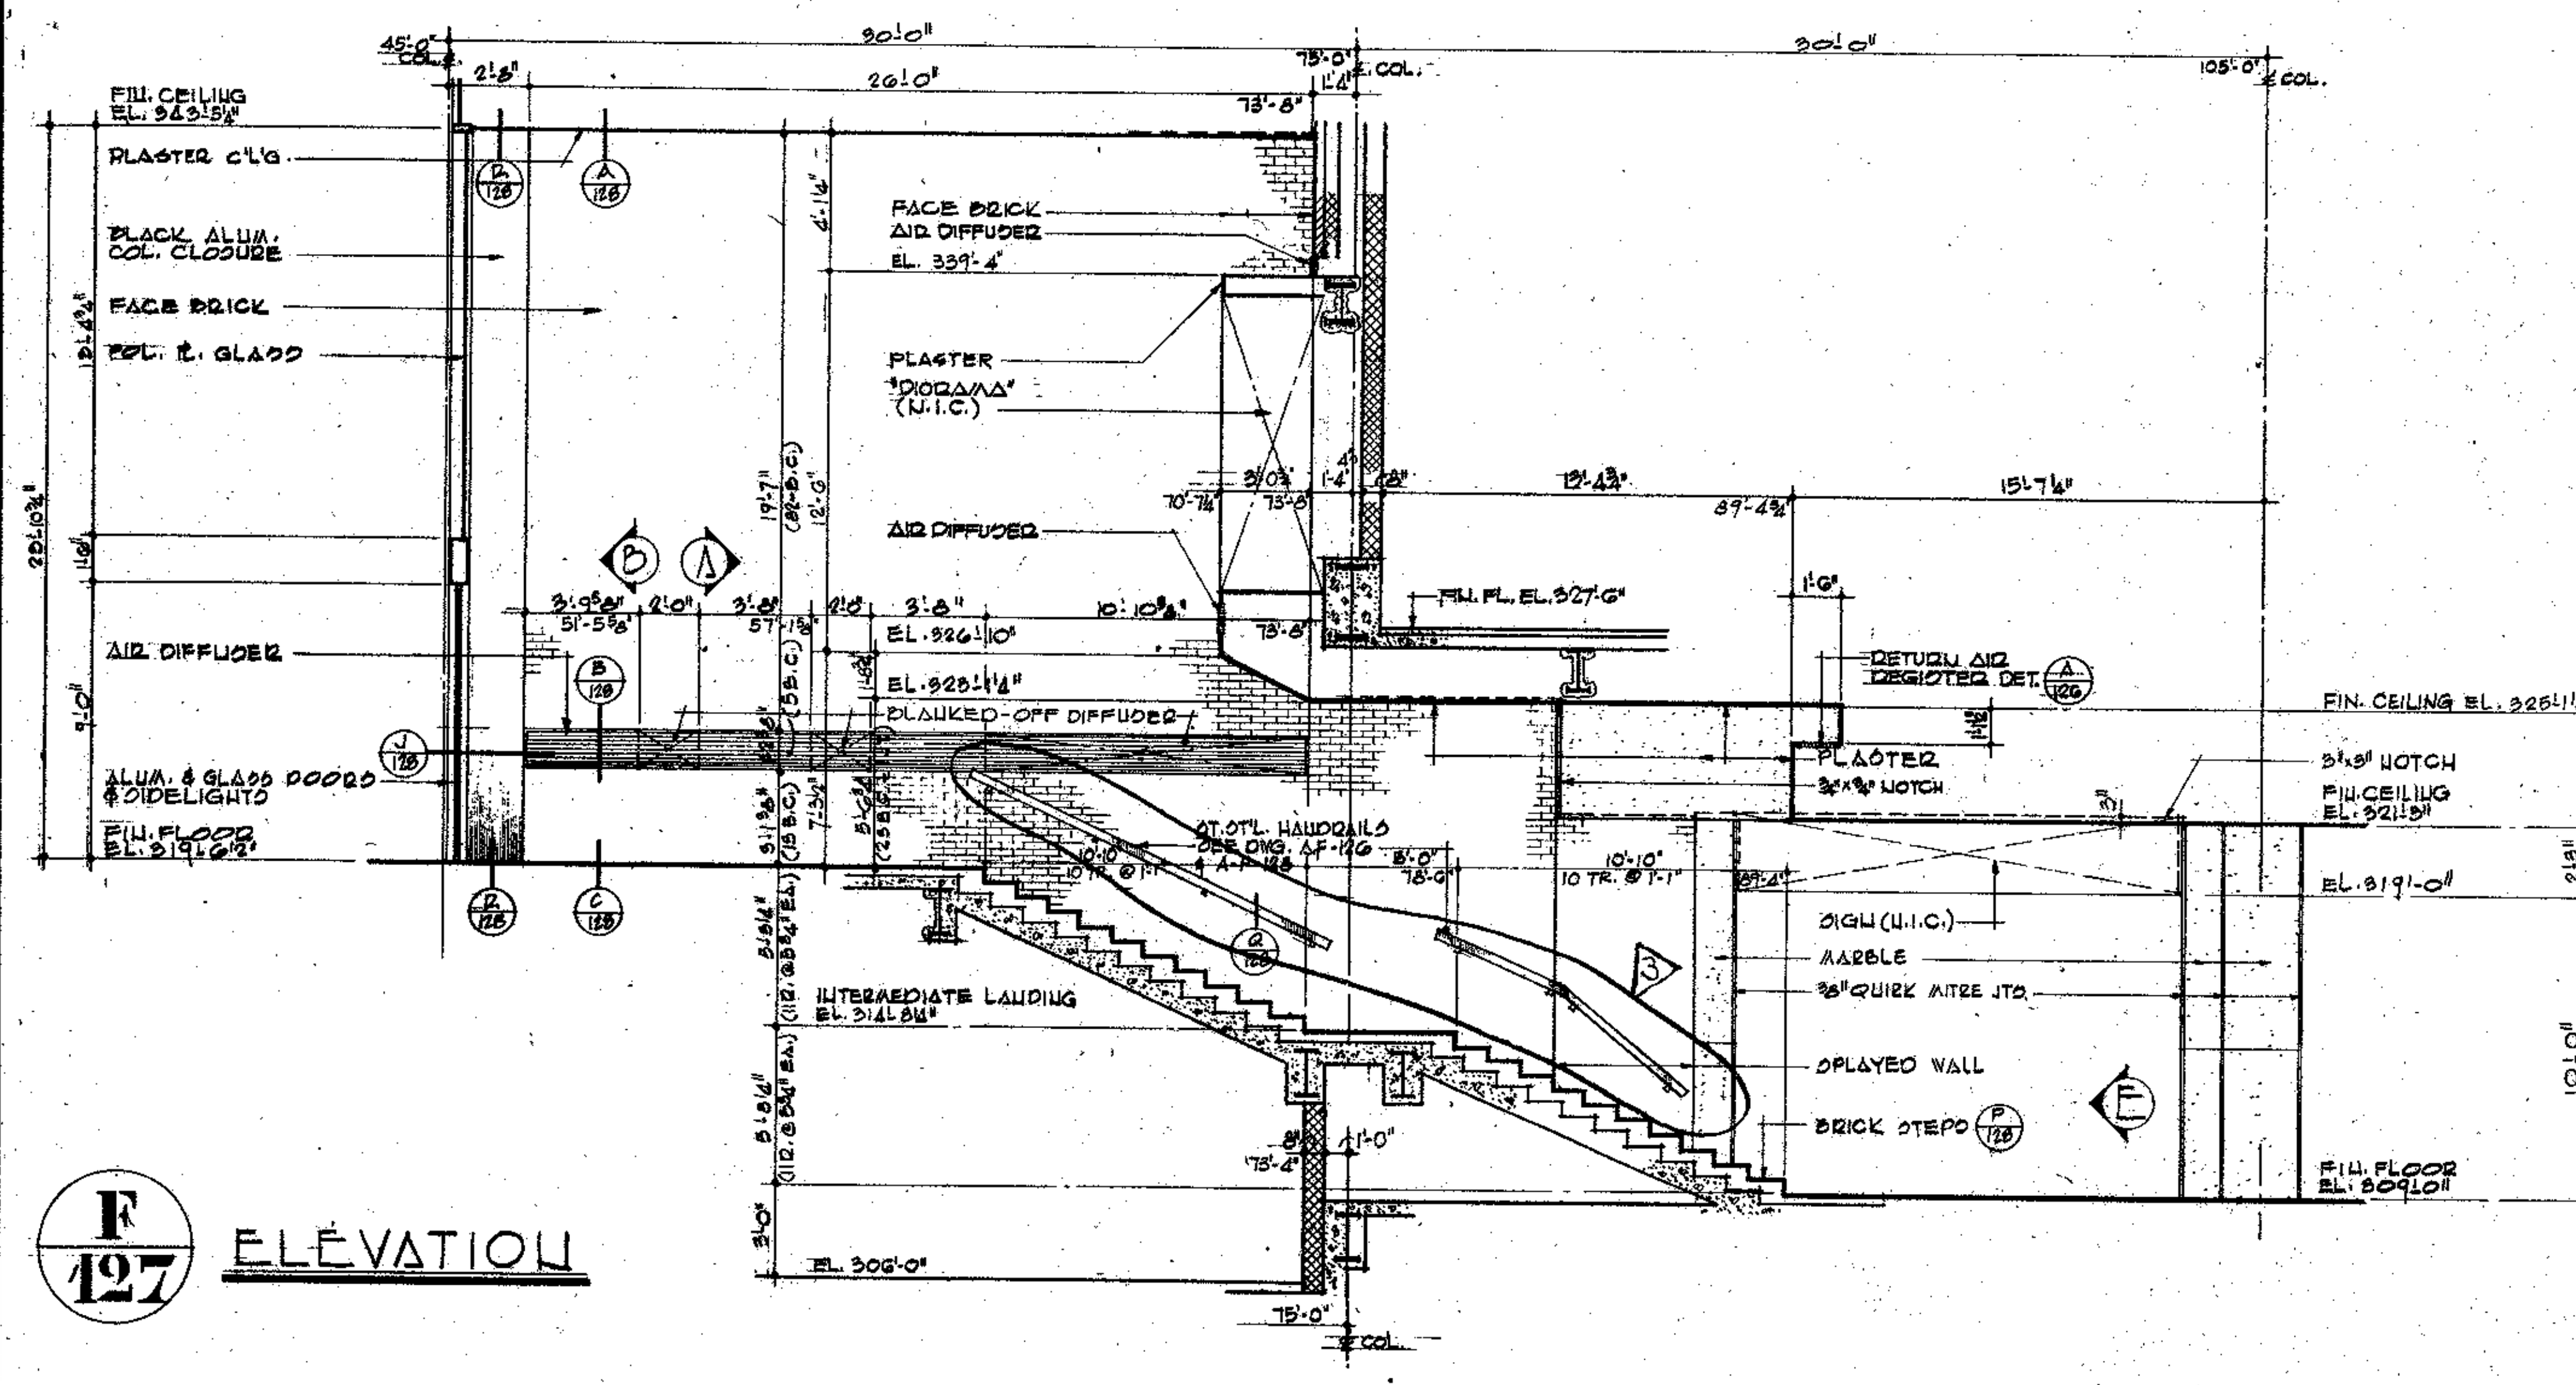

F/127 ELEVATION

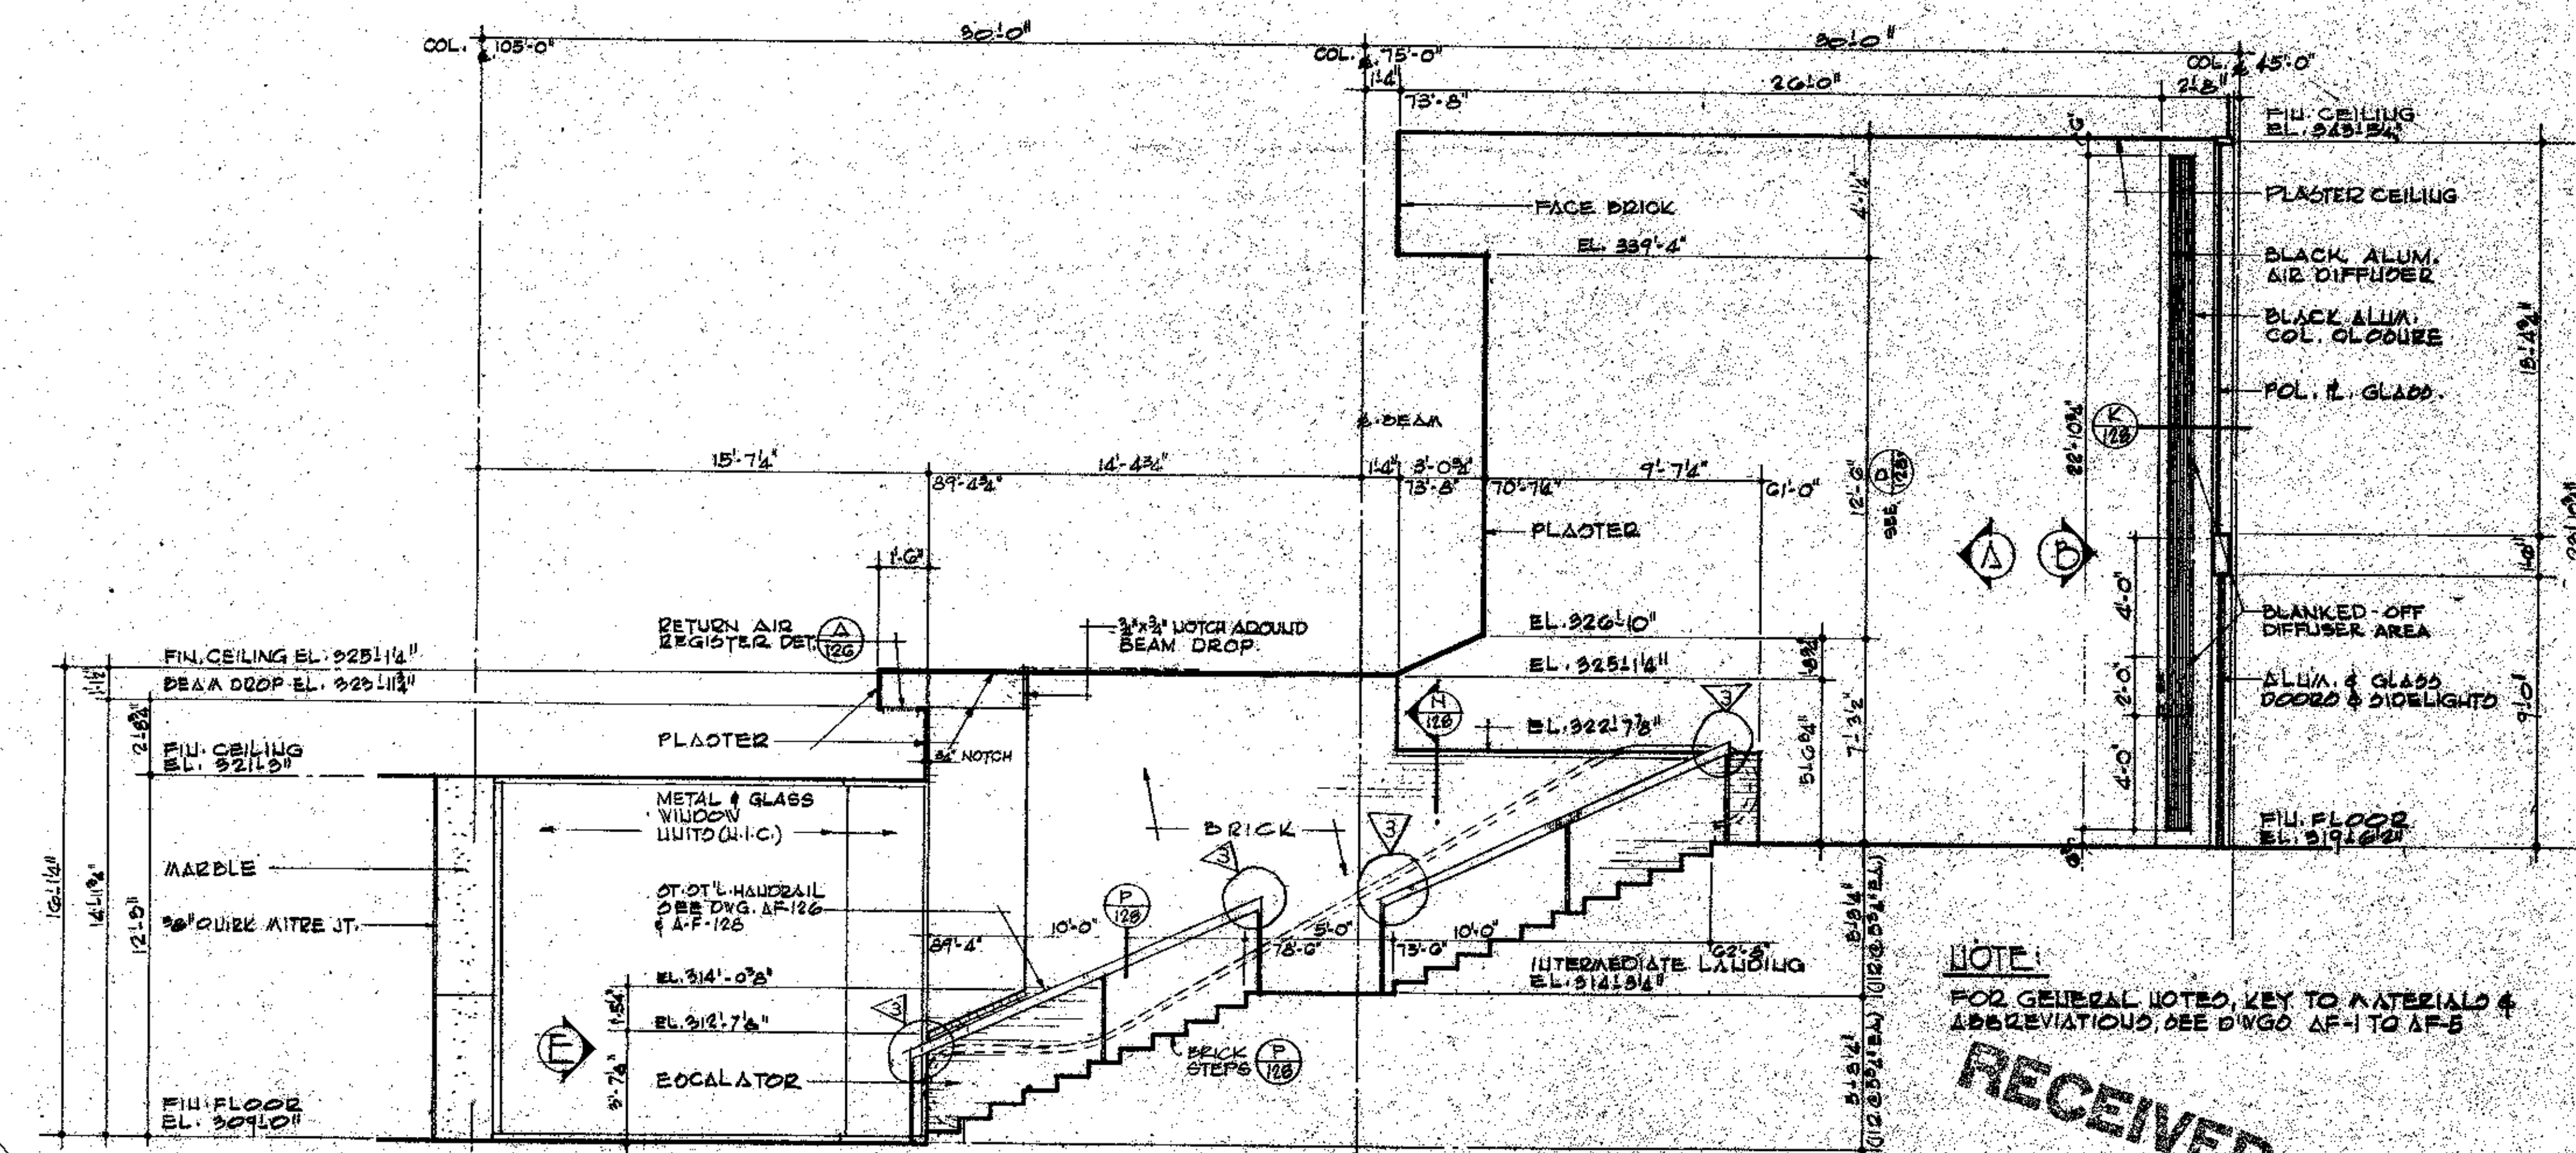

G/127 ELEVATION

NOTE:
FOR GENERAL NOTES, KEY TO MATERIALS & ABBREVIATIONS, SEE DWGS. AF-1 TO AF-5

RECEIVED
OCT 1 1975
SKILLING - HELLE
CHRISTIANSEN - ROBERTSON
230 PARK AVE. N.Y.C.

CONTRACT BID DRAWING date 11-21-73

| NO. | DATE | BUL. NO. | BY | NO. | DATE | BUL. NO. | BY |
|---|---|---|---|---|---|---|---|
| | | | | 3 | 9-12-75 | F-22 | W.W. |
| | | | | 2 | 4-29-75 | F-1 | L.J. |
| | | | | 1 | 7-19-74 | REV #1 | I.H. |

REVISIONS — REVISIONS

APPROVED

CHIEF, PLANNING DIVISION
DATE

# THE WORLD TRADE CENTER

THE PORT AUTHORITY OF NEW YORK AND NEW JERSEY

MINORU YAMASAKI & ASSOCIATES
MINORU YAMASAKI, ARCHITECT

EMERY ROTH & SONS
RICHARD ROTH, ARCHITECT

SKILLING, HELLE, CHRISTIANSEN, ROBERTSON
STRUCTURAL ENGINEERS

THE PORT AUTHORITY OF NEW YORK AND NEW JERSEY
MECHANICAL, ELECTRICAL, PAVING, UTILITIES, FOUNDATIONS

SOUTHEAST PLAZA BUILDING
LIBERTY ST. LOBBY #2
ELEVATIONS

| DRAWN | R.S.G. | CHECKED | |
|---|---|---|---|
| SCALE | ¼"=1'-0" | DATE | 11-15-73 |
| PROJECT NUMBER | | SHEET | OF |
| DRAWING NUMBER | A•F•127 | | |

¼"=1'-0" 0 1' 2' 3' 4' 8' 12'