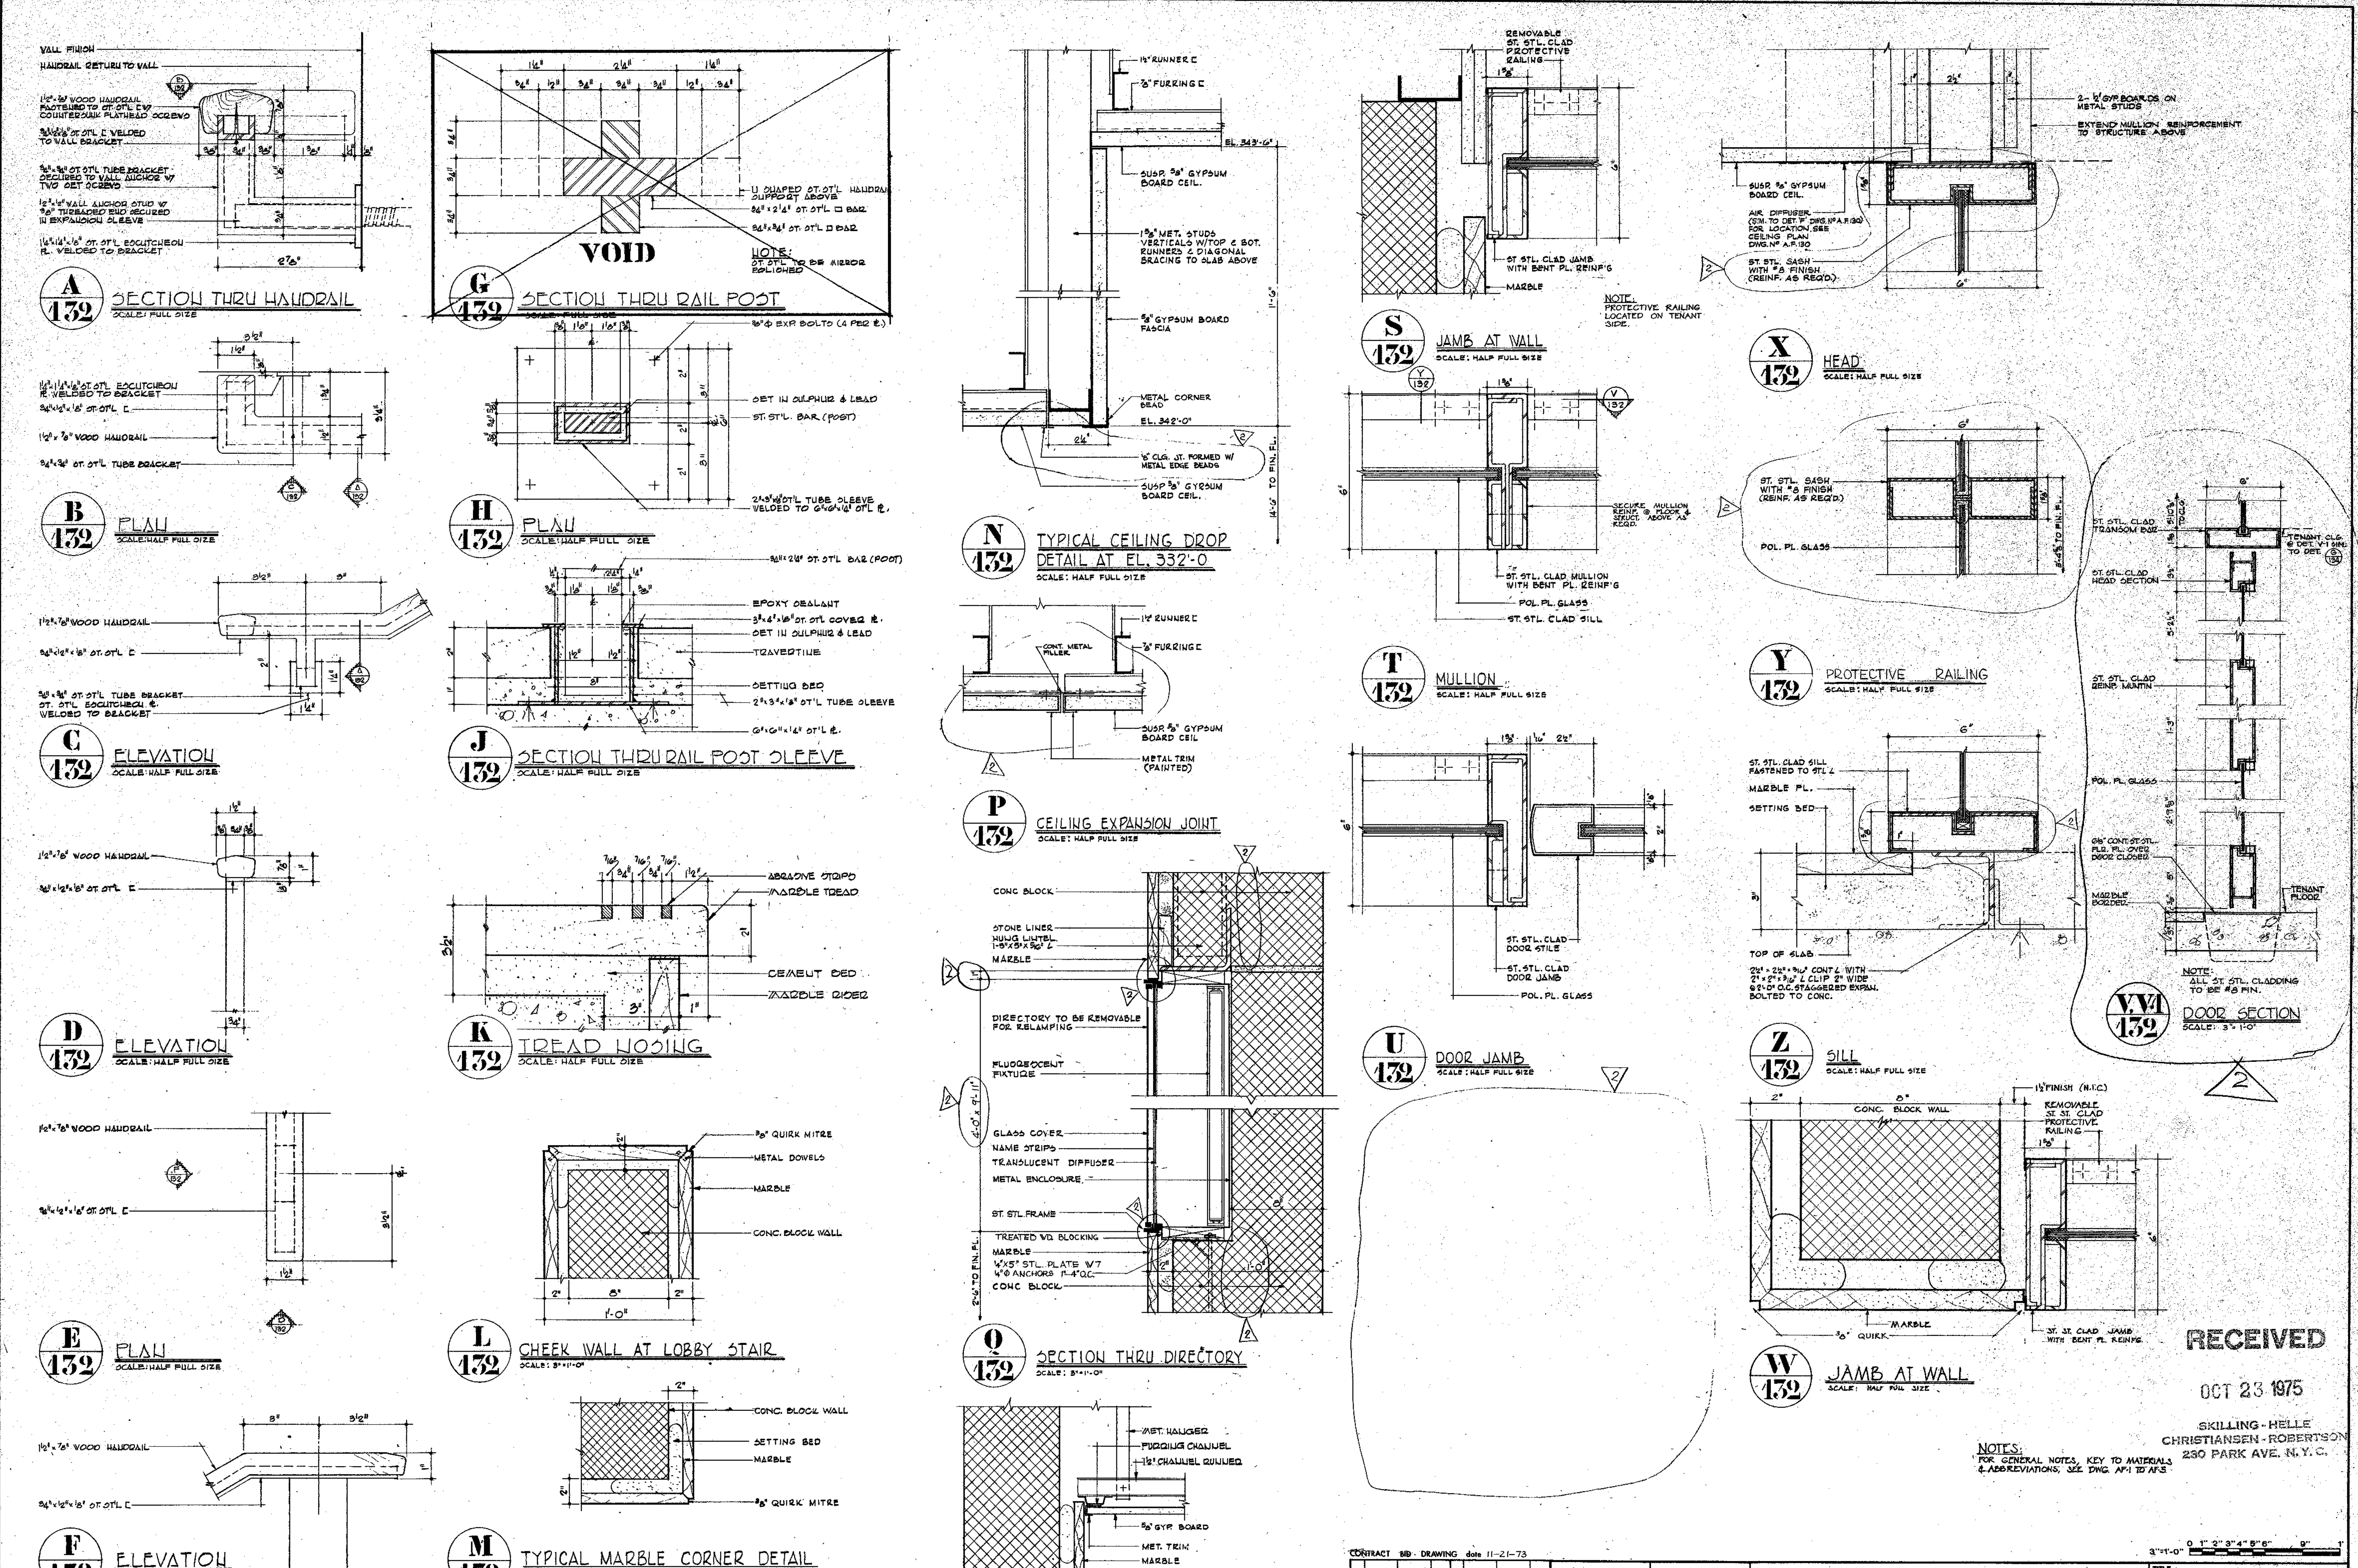


NOTES:
FOR GENERAL NOTES, KEY TO MATERIALS & ABBREVIATIONS, SEE DWG. AF-1 TO AF-5

RECEIVED
OCT 23 1975
SKILLING-HELLE
CHRISTIANSEN-ROBERTSON
230 PARK AVE. N.Y.C.

3"=1'-0" 0 1" 2" 3" 4" 5" 6" 9" 1'

CONTRACT BID DRAWING date 11-21-73

NO.	DATE	BUL. NO.	BY
3	9-12-75	F-22	J.K.
2	10-17-75	F-13	L.U.
1	7-19-74	REV #1	I.H.

REVISIONS

APPROVED
CHIEF, PLANNING DIVISION
DATE

THE WORLD TRADE CENTER
THE PORT AUTHORITY OF NEW YORK AND NEW JERSEY

MINORU YAMASAKI & ASSOCIATES
MINORU YAMASAKI, ARCHITECT

EMERY ROTH & SONS
RICHARD ROTH, ARCHITECT

SKILLING, HELLE, CHRISTIANSEN, ROBERTSON
STRUCTURAL ENGINEERS

THE PORT AUTHORITY OF NEW YORK AND NEW JERSEY
MECHANICAL, ELECTRICAL, PAVING, UTILITIES, FOUNDATIONS

TITLE: SOUTHEAST PLAZA BUILDING DETAILS @ 2ND FL. LOBBY

DRAWN	D.B.S.	CHECKED	
SCALE	AS NOTED	DATE	11-15-73
PROJECT NUMBER		SHEET	OF
DRAWING NUMBER	A·F·132		