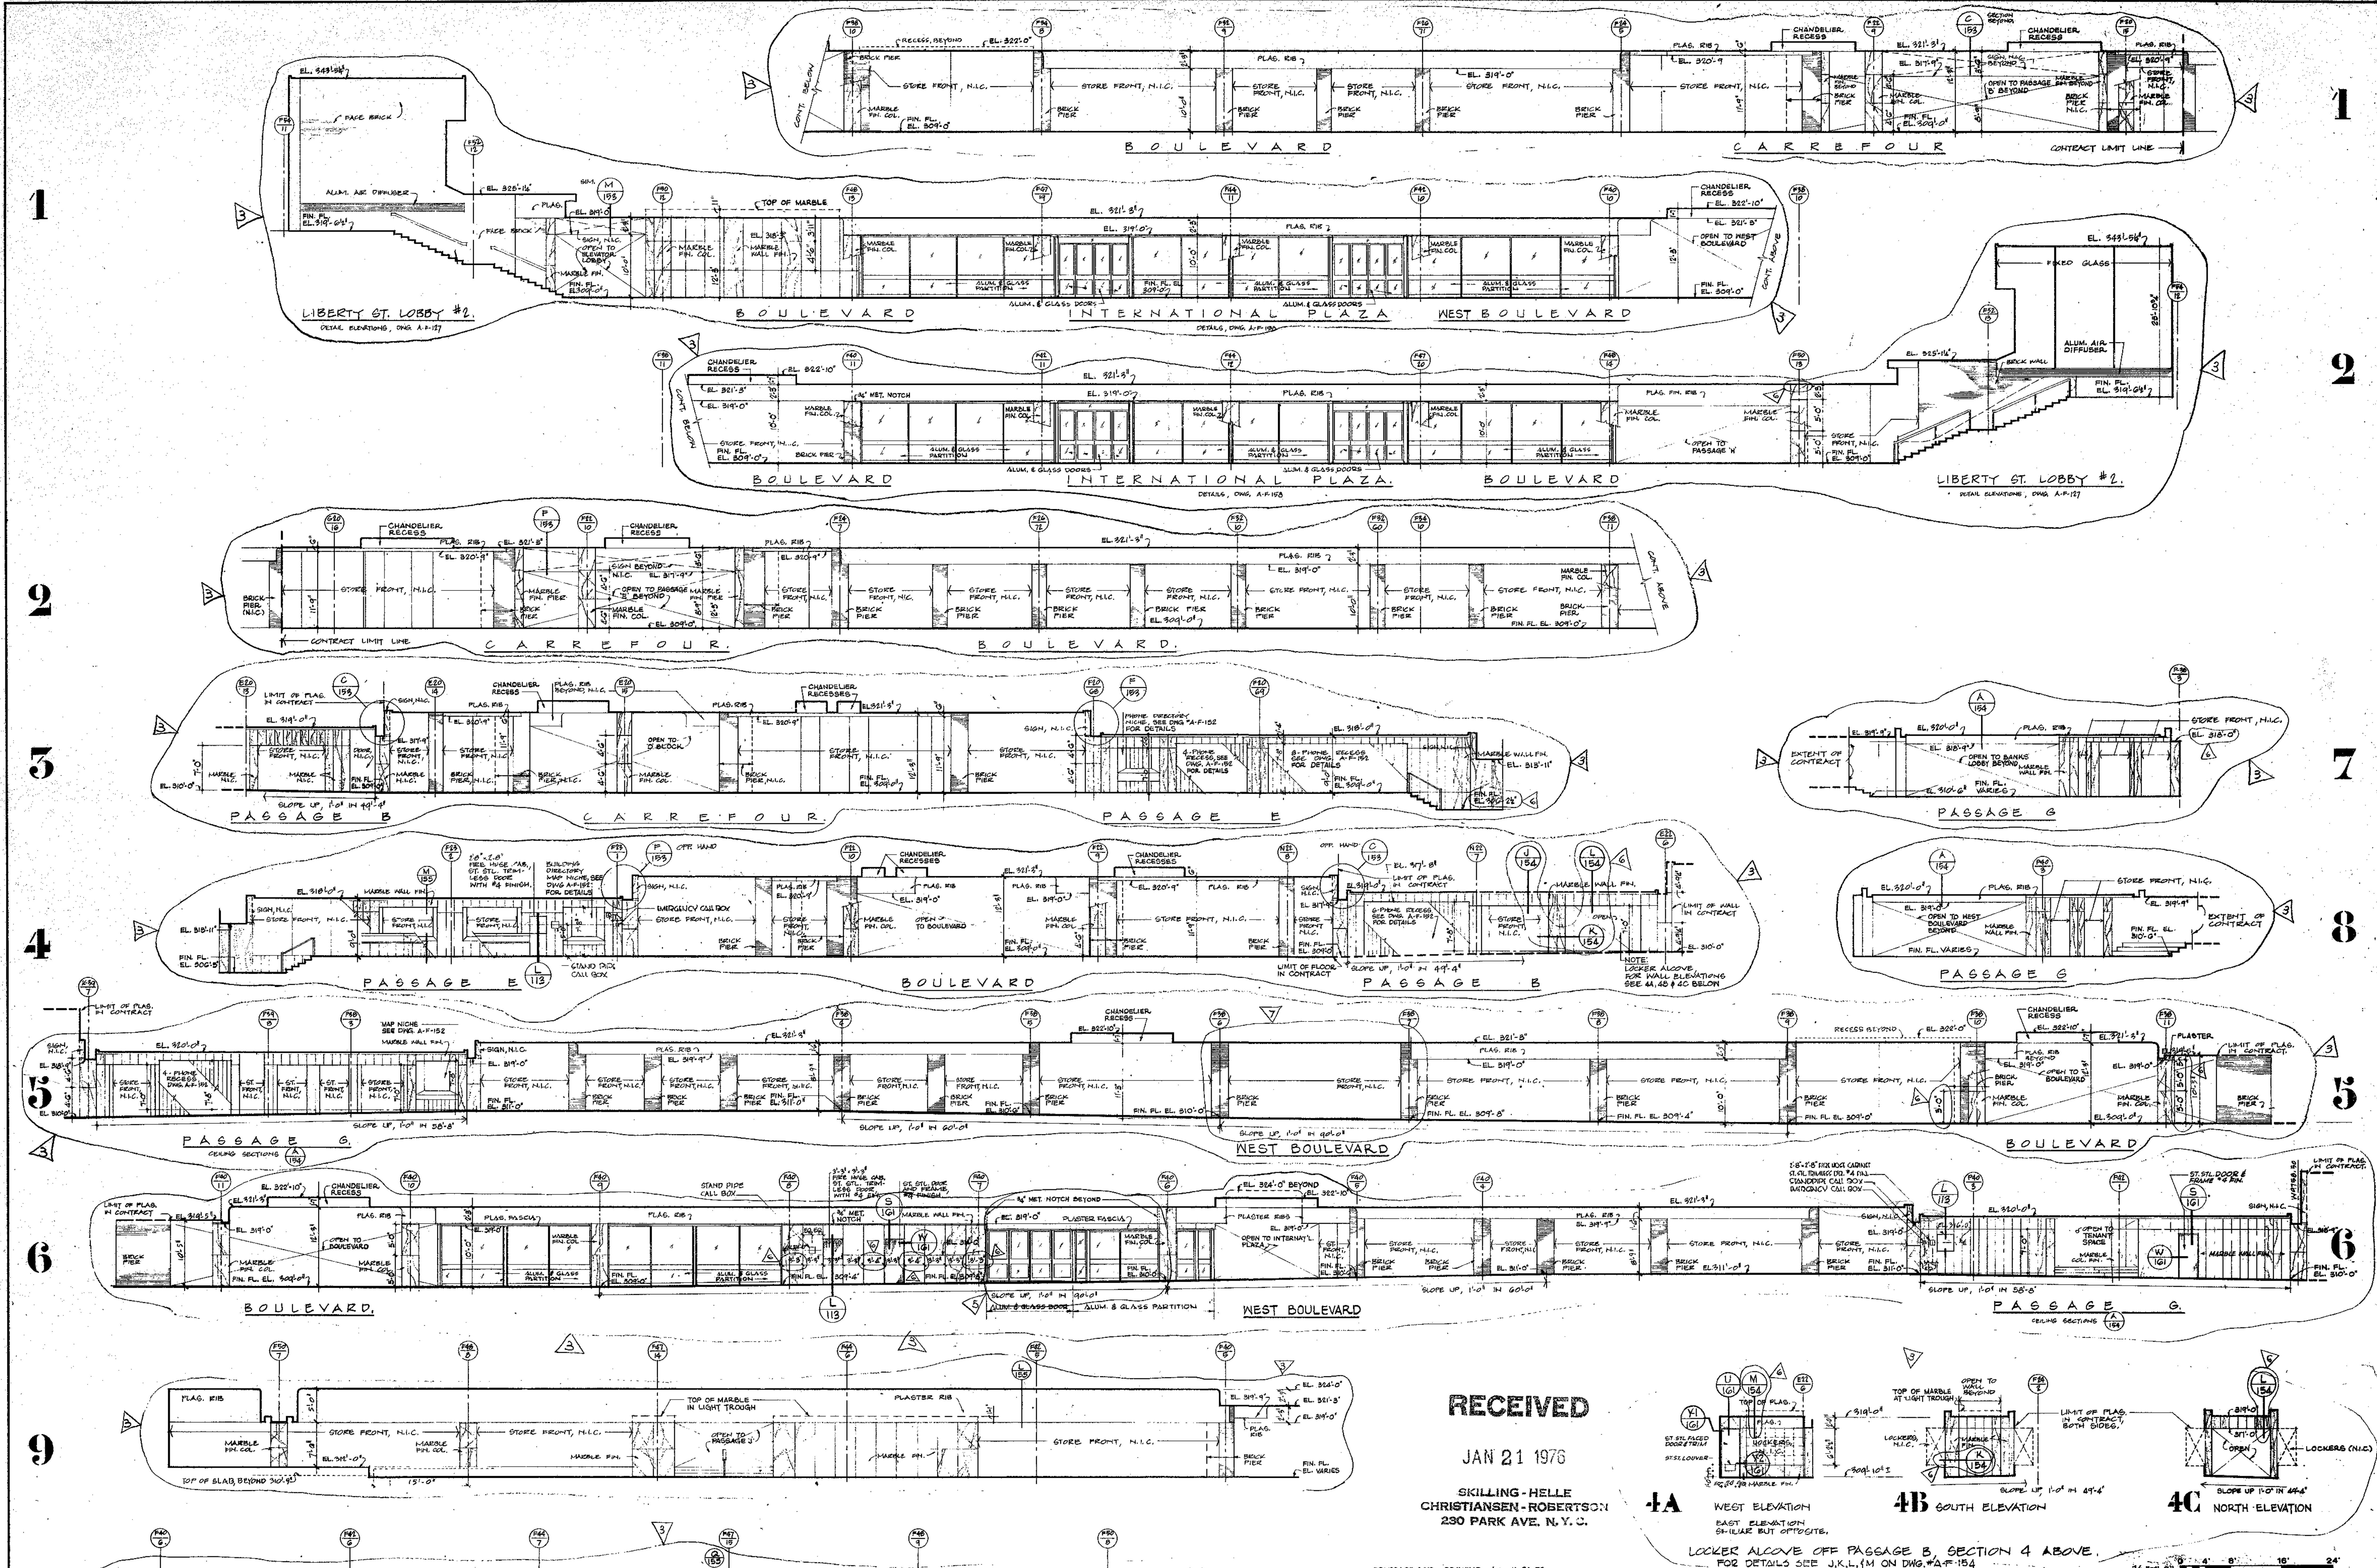


RECEIVED

JAN 21 1976

SKILLING-HELLE
CHRISTIANSEN-ROBERTSON
230 PARK AVE. N.Y.C.

CONTRACT * BID DRAWING date 11-21-73

NO.	DATE	BUL. NO.	BY
7		F-36	L.J.
6		F-31	L.J.
5		F-28	L.J.
4	9-12-75	F-22	J.V.L.
3	10-17-75	F-13	L.J.
2	12-18-74	REV. #2	C.G.
1	7-19-74	REV. #1	T.F.

REVISIONS

APPROVED

CHIEF, PLANNING DIVISION

DATE

THE WORLD TRADE CENTER

THE PORT AUTHORITY OF NEW YORK AND NEW JERSEY

MINORU YAMASAKI & ASSOCIATES
MINORU YAMASAKI, ARCHITECT

EMERY ROTH & SONS
RICHARD ROTH, ARCHITECT

SKILLING, HELLE, CHRISTIANSEN, ROBERTSON
STRUCTURAL ENGINEERS

THE PORT AUTHORITY OF NEW YORK AND NEW JERSEY
MECHANICAL, ELECTRICAL, PAVING, UTILITIES, FOUNDATIONS

TITLE
SOUTHEAST PLAZA BUILDING
CONCOURSE ELEVATIONS

DRAWN	D.R.	CHECKED	
SCALE	1/8" = 1'-0"	DATE	11-15-73
PROJECT NUMBER		SHEET	OF
DRAWING NUMBER	A·F·150		