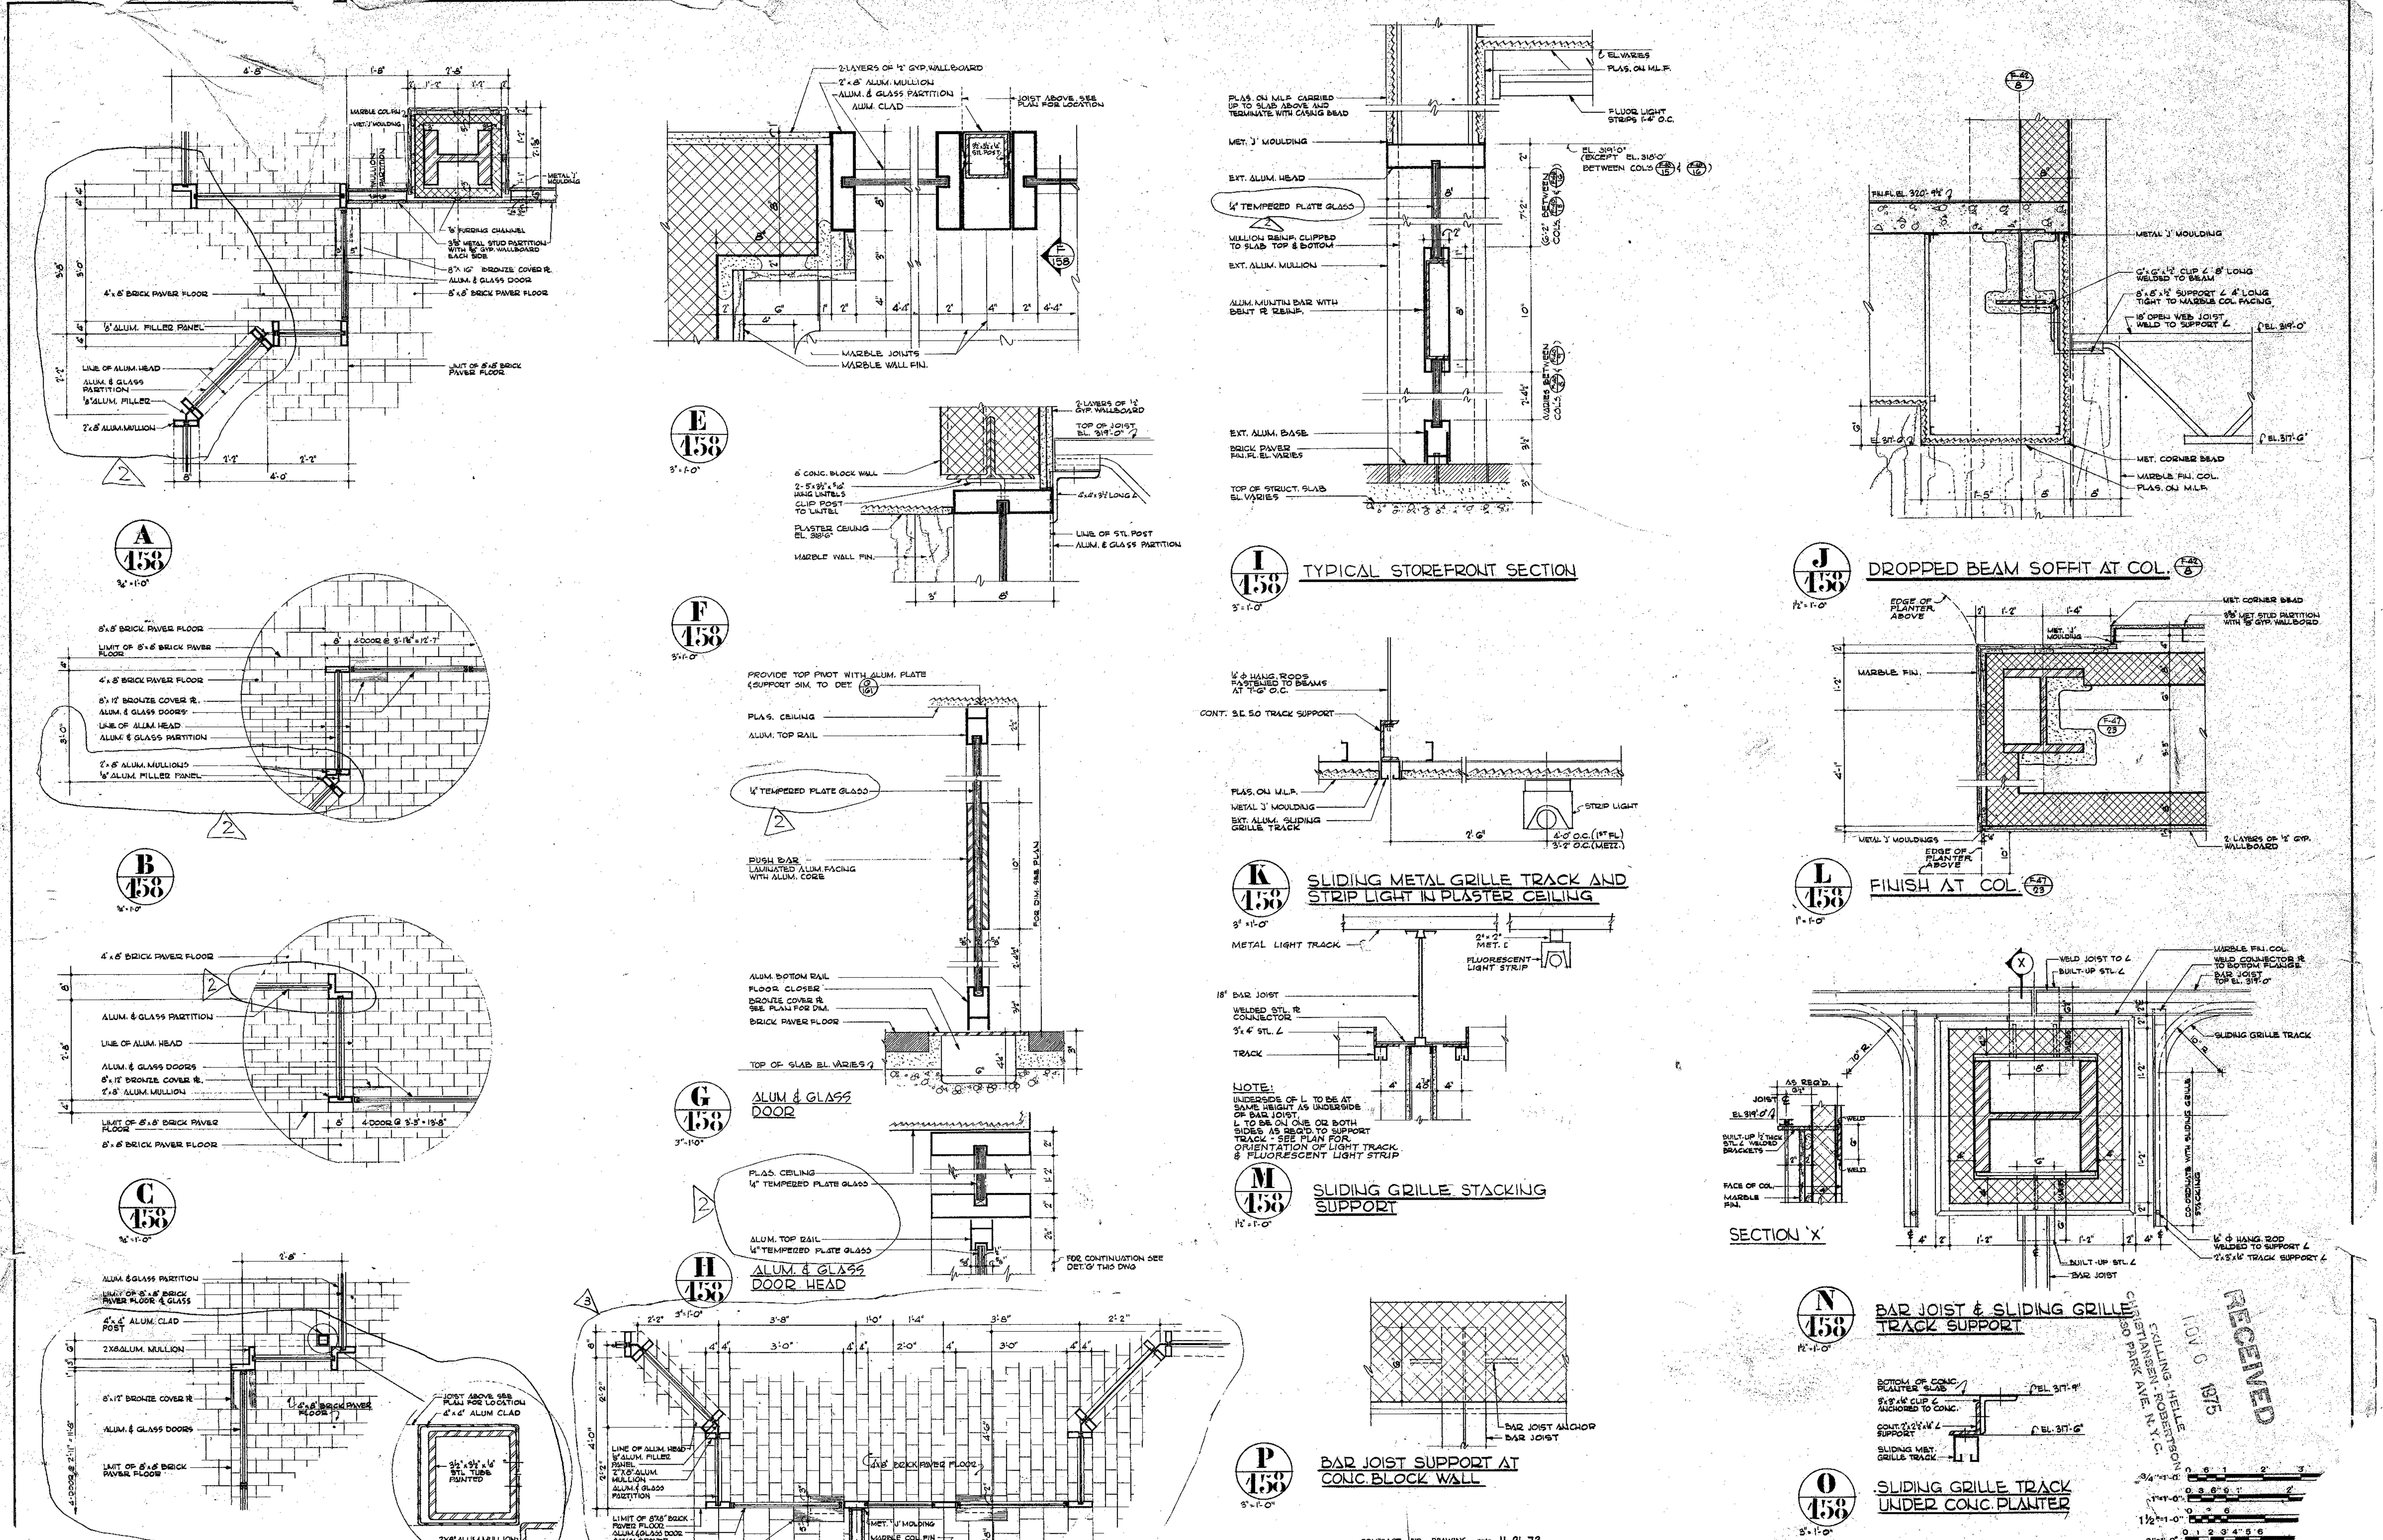


CONTRACT BID DRAWING date 11.21.73

NO.	DATE	BUL. NO.	BY
3		F-28	L.J.
2	9-12-75	F-22	J.K.
1	10-17-75	F-13	J.K.

APPROVED

REGISTERED ARCHITECT — RICHARD ROTH — No. 3731 — THE STATE OF NEW YORK

THE WORLD TRADE CENTER

THE PORT AUTHORITY OF NEW YORK AND NEW JERSEY

MINORU YAMASAKI & ASSOCIATES
MINORU YAMASAKI, ARCHITECT

EMERY ROTH & SONS
RICHARD ROTH, ARCHITECT

SKILLING, HELLE, CHRISTIANSEN, ROBERTSON
STRUCTURAL ENGINEERS

THE PORT AUTHORITY OF NEW YORK AND NEW JERSEY
MECHANICAL, ELECTRICAL, PAVING, UTILITIES, FOUNDATIONS

TITLE: INTERNATION[AL] PLAZA DETA[ILS]

DRAWN: C. GÜYER
SCALE: AS NOTED
PROJECT NUMBER
DRAWING NUMBER: A