

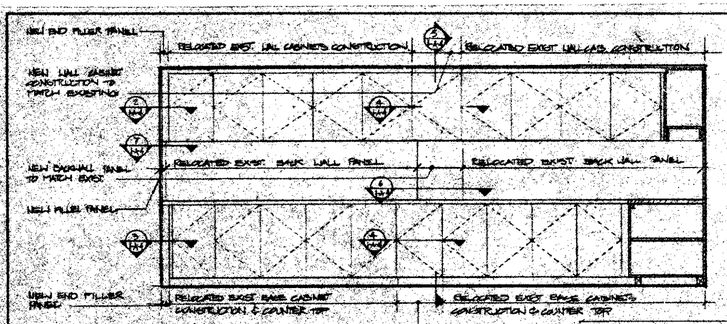



B NEW ELEVATION
SCALE: 1/2"=1'-0"

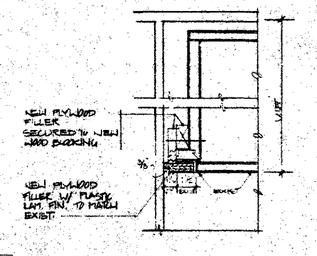


2 PLAN SECTION
3"=1'-0"

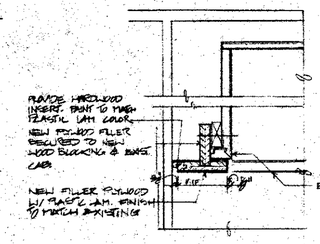

3 PLAN SECTION
3"=1'-0"

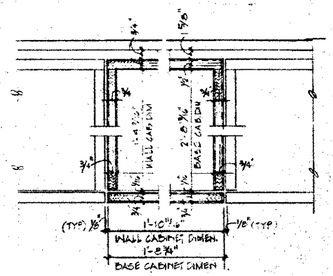

4 PLAN SECTION
3"=1'-0"

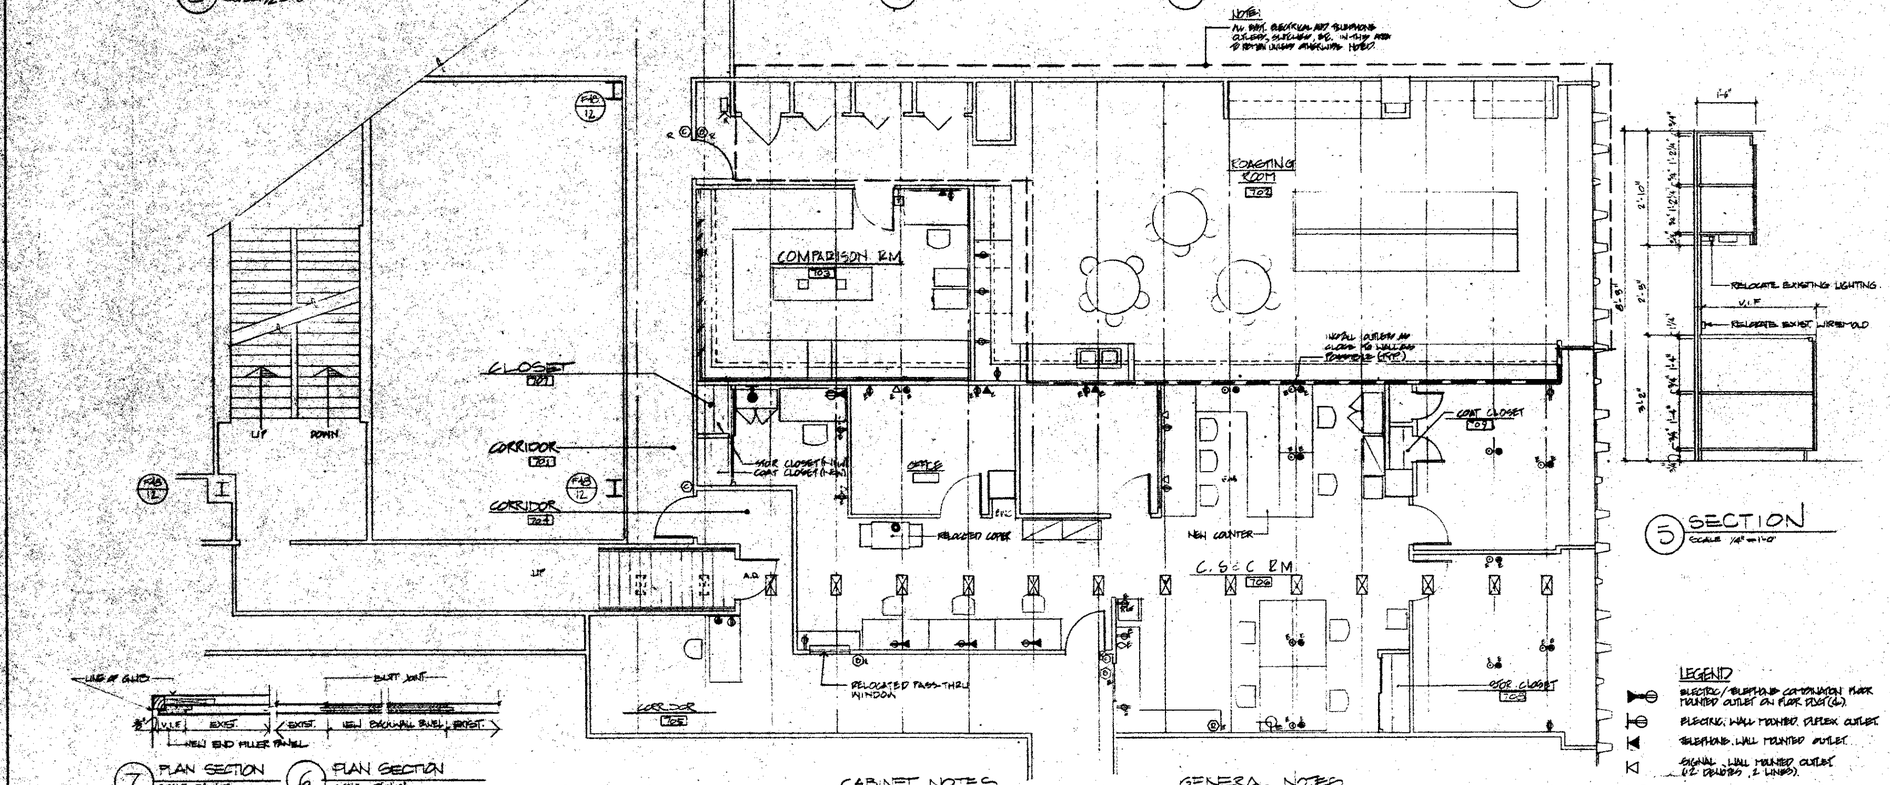


5 SECTION
SCALE: 1/4"=1'-0"

7 PLAN SECTION
SCALE 3"=1'-0"

6 PLAN SECTION
SCALE 3"=1'-0"

1 OCCUPANCY PLAN
SCALE 1/8"=1'-0"

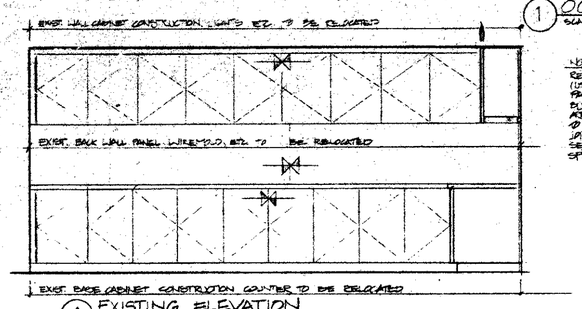

A EXISTING ELEVATION
SCALE: 1/2"=1'-0"

NOTE:
RELOCATED EXIST. CABINETS (UPPER & BASE) AND BACK WALL PANEL TO BE FILLED WITH 1/2" BUTT JOINTS AS INDICATED WITH A(1.0) AND NEW CABINETS ETC. TO BE MODIFIED OR NEW AS REQ'D. FOR JOINTS - SEE ELEVATION B/A-4 SEE ALSO DTL(14)-6 FOR SPLICE JOINT FASTENER HARDWARE.

CABINET NOTES

1. ALL EXIST CAB TO BE TAKEN IN CONFUSION ROOM SCHED. TO BE RELOCATED SHALL BE DISASSEMBLED WITH EXTREME CARE AND STORED AS DIRECTED BY G.C. CABINETWORK SHALL BE REASSEMBLED AND FITTED TOGETHER TO MATCH PREVIOUS ASSEMBLED CONSTRUCTION INTEGRITY
2. NEW TOOLING AND MODIFICATIONS TO EXISTING CABINETWORK SHALL BE DONE AT THE MILLWORK SHOP
3. ALL NEW CABINETWORK CONSTRUCTION, PLASTIC LAMINATE, HARDWARE ETC. SHALL MATCH EXIST ADJACENT CABINETWORK CONSTRUCTION UNLESS OTHERWISE NOTED
4. FOR ALL NEW CABINETWORK - DOOR HARDWARE USE "SOSS" SOSS HINGES # HC 425/0 FOR FULL OVERLAY, # HC 425/9 FOR HALF OVERLAY, & # HC 425/11 FOR FULL INSET TYPE DOOR. CONTRACTOR TO VERIFY IN FIELD CORRECT TYPE.

GENERAL NOTES

1. ALL WALL OUTLETS TO BE 12" ABOVE FINISHED FLOOR UNLESS OTHERWISE NOTED
2. ALL OUTLETS SHOWN BETWEEN UNLESS OTHERWISE INDICATED
3. E PRINT TO SYMBOL INDICATES EXISTING TO REMAIN 'E' PRINT TO SYMBOLS INDICATES EXISTING RELOCATED DOTTED SYMBOLS INDICATE EXIST. TO BE REMOVED
4. WHERE DUPLEX & TELEPHONE OUTLETS ARE IN TANDEM THEY SHALL BE SPACED AS CLOSE TOGETHER AS POSSIBLE. DIMENSIONS TO TANDEM OUTLETS ARE TO & BETWEEN OUTLETS IN ONE DIRECTION & & OUTLETS IN OTHER DIRECTION
5. ALL FURNITURE TO BE PH.I.C.

LEGEND

- ELECTRIC/TELEPHONE COMBINATION FLOOR MOUNTED OUTLET ON FLOOR DUCT (E)
- ELECTRIC, WALL MOUNTED, DUPLEX OUTLET
- TELEPHONE, WALL MOUNTED OUTLET
- SIGNAL, WALL MOUNTED OUTLET (12 OUTLETS, 2 LINES).
- CLOCK, WALL MOUNTED OUTLET.
- ELECTRIC, FLOOR MOUNTED OUTLET ON FLOOR DUCT (E)
- TELEPHONE, FLOOR MOUNTED OUTLET ON FLOOR DUCT (E)
- ELECTRIC, WALL MOUNTED, ISOLATED CIRCUIT DUPLEX OUTLET
- DOOR RELEASE
- PUSH BUTTON
- CARD KEY.
- CHIMES.
- ELEC. WALL COUCH.
- THERMOSTAT
- ELECTRIC EYE
- ELECTRIC FLOOR MOUNTED OUTLET ON FLOOR DUCT (E) (SEPARATE CIRCUIT)
- PLUG MOULDING (EXISTING RELOCATED)
- UNDERFLOOR ACCESS TILE (EXISTING)
- ℄ OF UNDERFLOOR DUCTS (SERVICE)
- ELECTRIC FLOOR MOUNTED DUPLEX OUTLET (SEPARATE CIRCUIT)

REVISIONS

1-24-84	SUBMITTED TO PORT AUTHORITY FOR REVIEW
1-30-84	RESUBMITTED TO PORT AUTHORITY FOR REVIEW
2-15-84	SUBMITTED TO P.A. FOR REVIEW

CEC
COMMODITIES EXCHANGE CENTER, INC.
FOUR WORLD TRADE CENTER
NEW YORK, NEW YORK 10048

EGRESS UPGRADE
PHASE 1 AREA H

7th FLOOR
OCCUPANCY PLAN
CABINET ELEVATIONS
DETAILS

BONSIGNORE BRIGNATI & MAZZOTTA, P.C. ARCHITECTS
370 SEVENTH AVENUE NEW YORK, NEW YORK 10001 (212) 695-8900

project 1930
scale As NOTED
date 2/21/84

dwg no.
1-A-4