


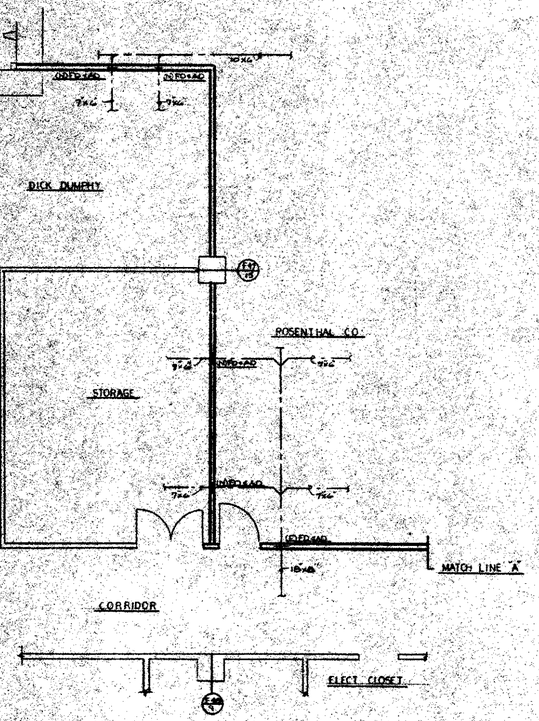


1 PART PLAN 7TH FLOOR
SCALE 1/8"=1'-0"

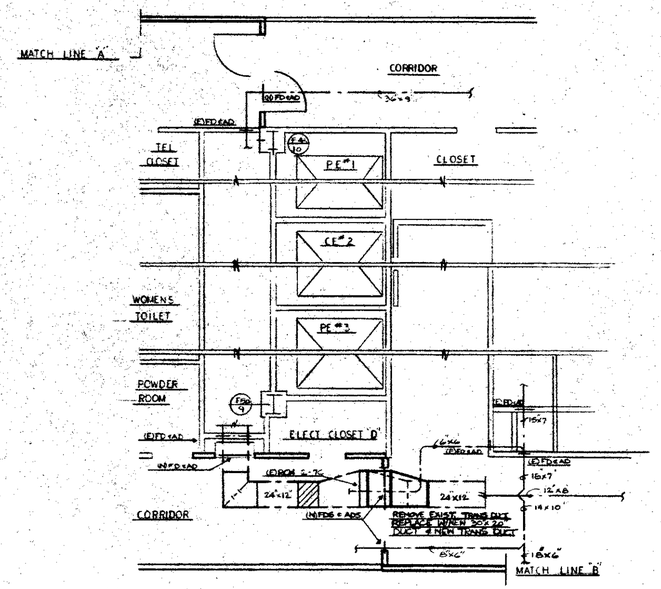


2 PART PLAN 7TH FLOOR

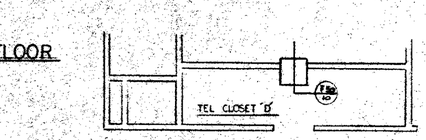

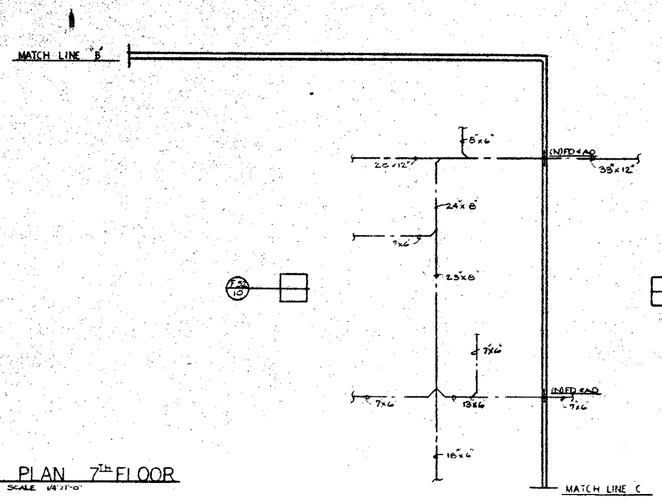

3 PART PLAN 7TH FLOOR
SCALE 1/4"=1'-0"

NOTE
HVAC CONTRACTOR SHALL SURVEY THIS AREA AND INCLUDE EXACT AMOUNT OF FIRE DAMPERS TO BE INSTALLED HE SHALL THEN SUBMIT HIS BID FOR THIS WORK

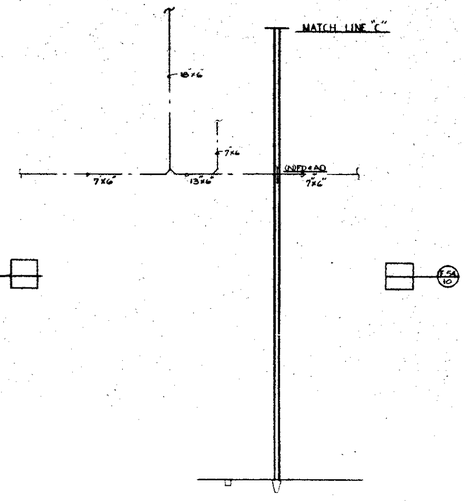

date	REVISIONS	no.
10-8-84	SUBMITTED TO PA FOR REVIEW	
11-6-84	SUBMITTED TO PA FOR REVIEW	

CEC
COMMODITIES EXCHANGE CENTER, INC.
FOUR WORLD TRADE CENTER
NEW YORK, NEW YORK 10048

EGRESS UPGRADE
PHASE 1 AREA F

dwg. title:
2 HOUR FIRE SEPARATION
7TH FLOOR PART PLANS

MSJ MEYER STRONG & JONES, PC
MECHANICAL & ELECTRICAL ENGINEERS
230 PARK AVE NEW YORK N.Y. 10169

SONSIGNORE BRIGNATI & MAZZOTTA, P.C. ARCHITECTS
370 SEVENTH AVENUE NEW YORK, NEW YORK 10001 (212) 868-6800

project 1930
scale AS NOTED
date 7/7/84

dwg no.
1M4