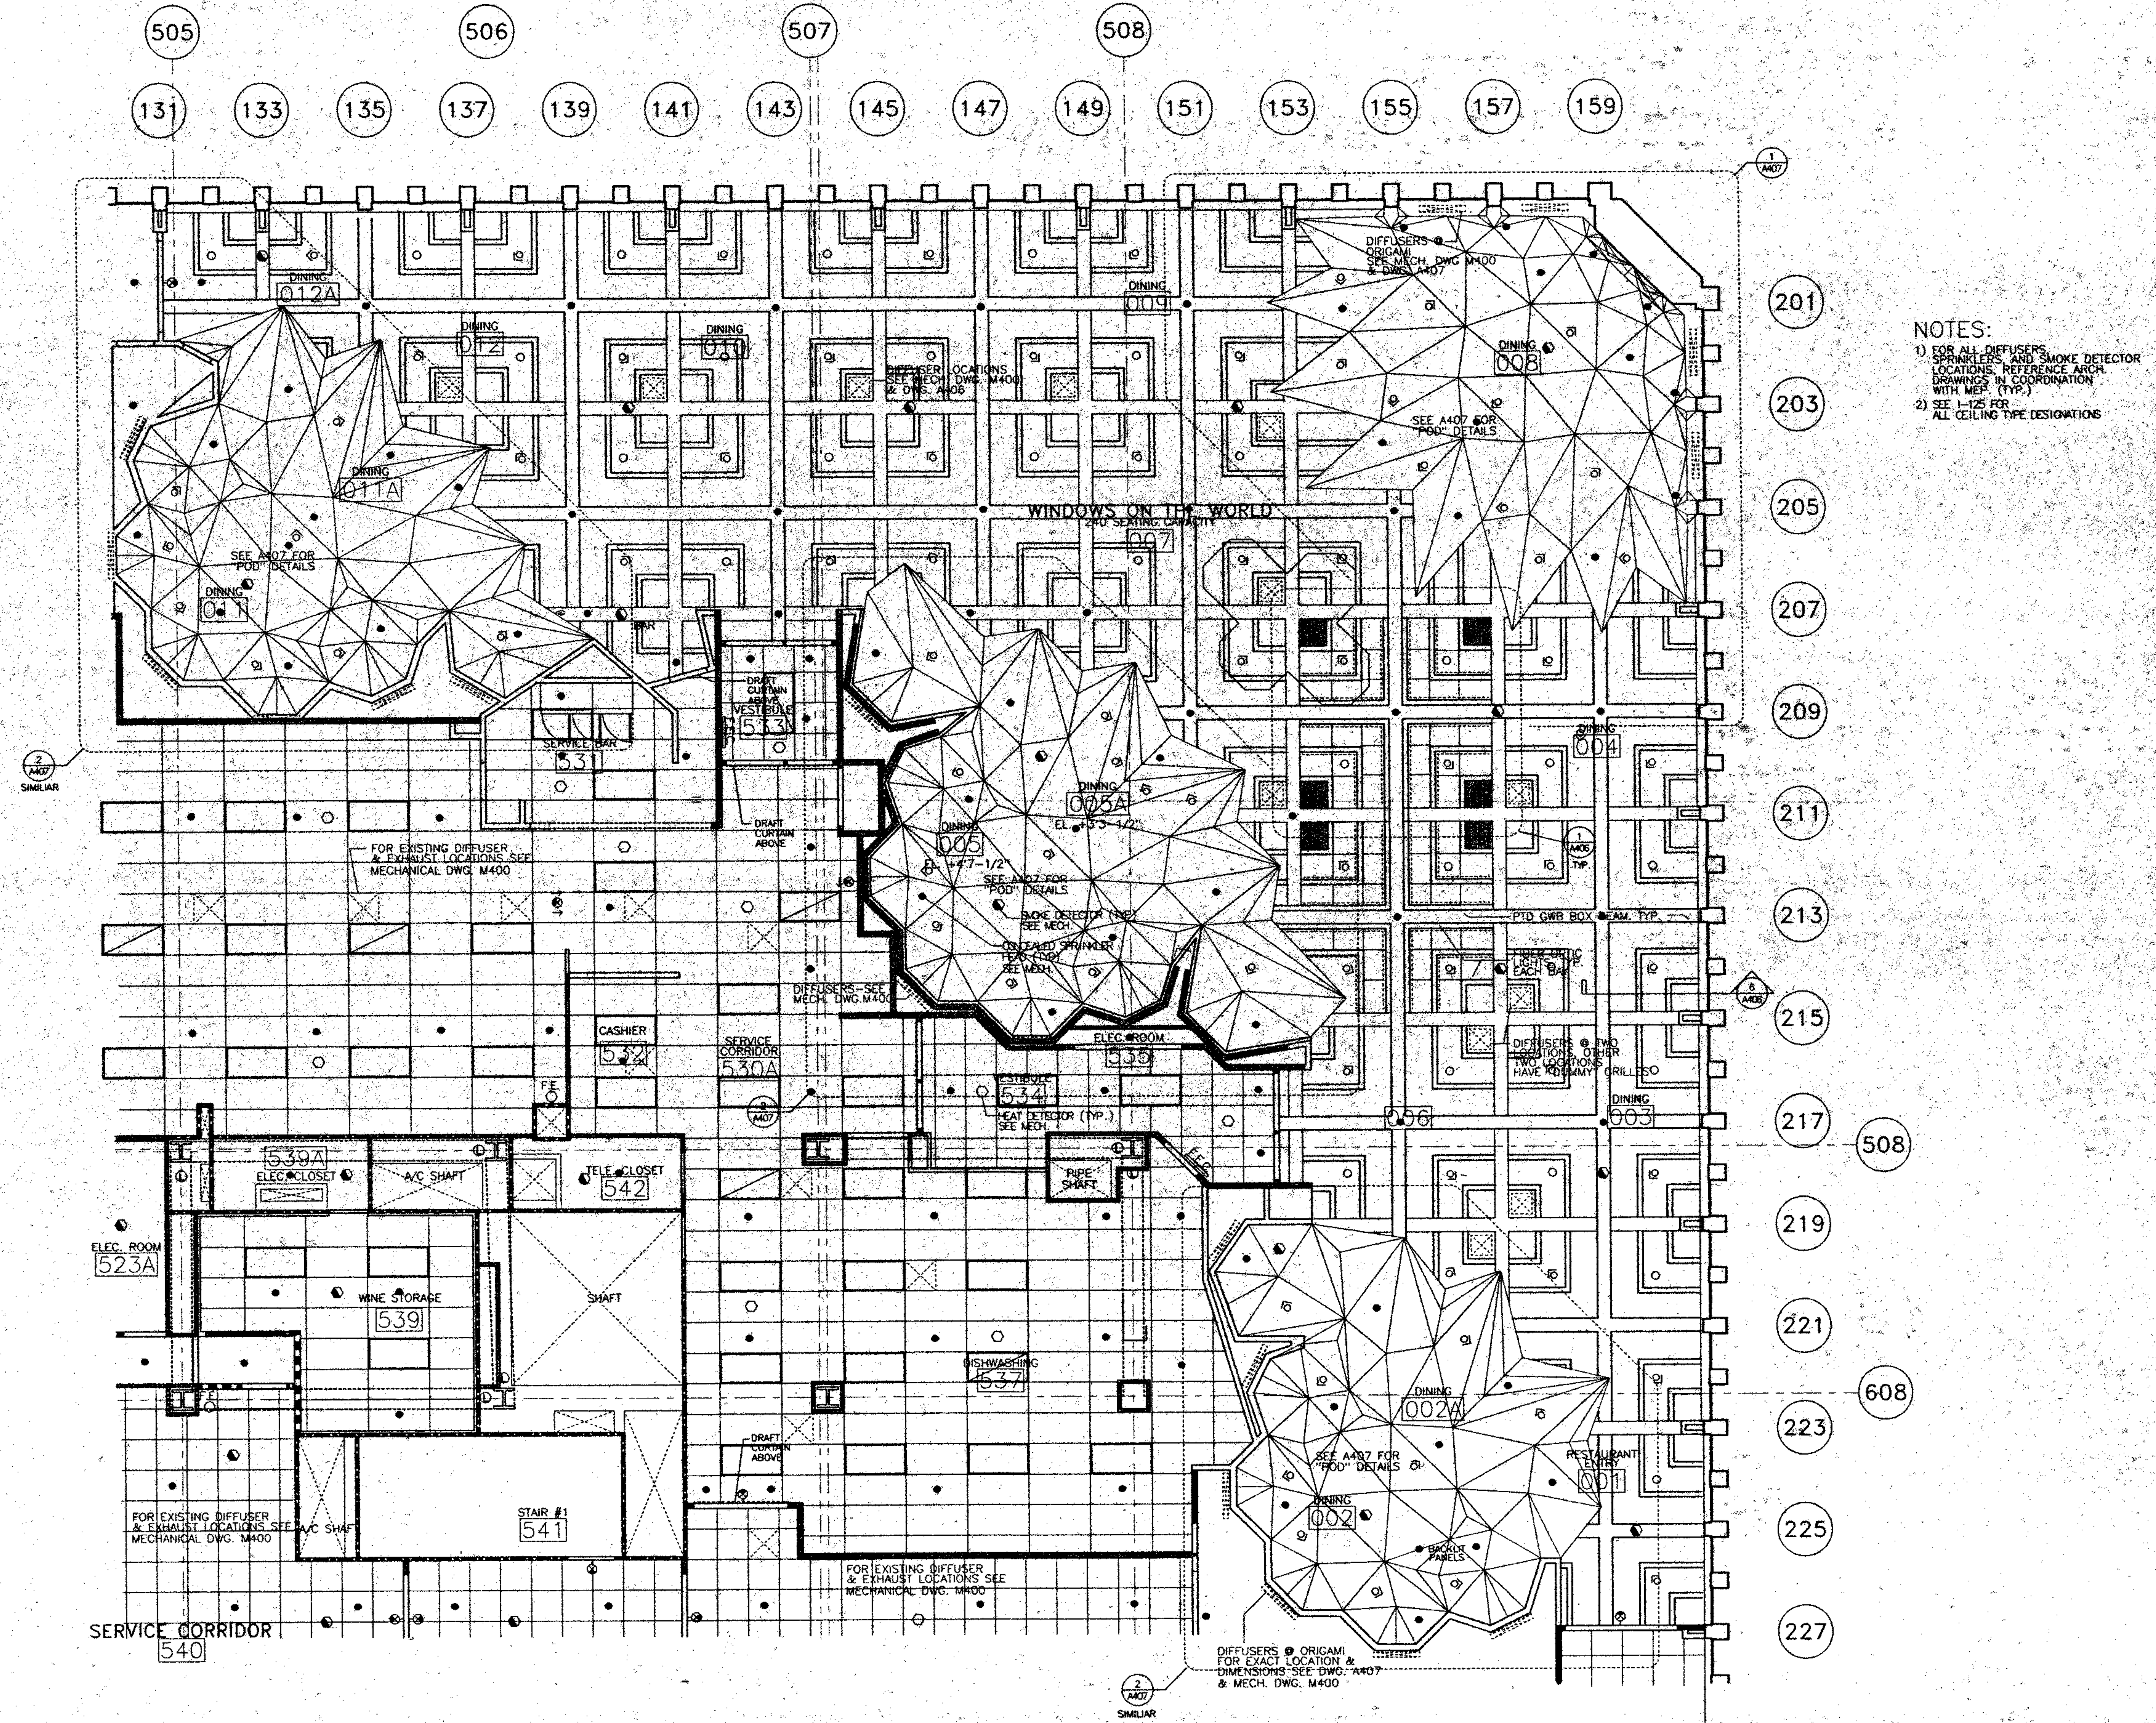


NOTES:
1) FOR ALL DIFFUSERS, SPRINKLERS, AND SMOKE DETECTOR LOCATIONS, REFERENCE ARCH. DRAWINGS IN COORDINATION WITH MEP. (TYP.)
2) SEE I-125 FOR ALL CEILING TYPE DESIGNATIONS

WINDOWS ON THE WORLD
WORLD TRADE CENTER ONE
NEW YORK CITY, NEW YORK

HARDY HOLZMAN PFEIFFER ASSOCIATES

LANDLORD:
PORT AUTHORITY OF NY & NJ
WORLD TRADE DEPARTMENT
1 WORLD TRADE CENTER, 35TH FLOOR WEST
NEW YORK, NEW YORK 10048

OPERATOR:
B.E. WINDOWS CORPORATION
186 5TH AVENUE
NEW YORK, NEW YORK 10010

ARCHITECT:
HARDY HOLZMAN PFEIFFER ASSOCIATES
902 BROADWAY 19TH FLOOR
NEW YORK, NEW YORK 10010

MEP ENGINEER:
ALTIERI SEBOR WIEBER
31 KNIGHT STREET
NORWALK, CONNECTICUT 06851

STRUCTURAL ENGINEER:
LESLIE E. ROBERTSON ASSOCIATES
211 EAST 46TH STREET
NEW YORK, NEW YORK 10017

KITCHEN PLANNING:
CINI-LITTLE INTERNATIONAL, INC.
305 MADISON AVENUE
NEW YORK, NEW YORK 10165

A/V ACOUSTICS:
SHEN MILSOM WILKE
6 EAST 39TH STREET
NEW YORK, NEW YORK 10016

LIGHTING:
CLINE BETTRIDGE BERNSTEIN LIGHTING
30 WEST 22ND STREET
NEW YORK, NEW YORK 10010

CODE/ ADA:
DAVID E. LEIBOWITZ, P.C.
70 WEST 40TH STREET
NEW YORK, NEW YORK 10018

TOWER A
NORTH
TOWER B

NO.:	DATE:	REVISIONS:
		CONSTRUCTION DOCUMENTATION SUBMISSI
	7/31/95	GENERAL REVISIONS
	10/9/95	ISSUE FOR CONSTRUCTION

TITLE:
QUADRANT A
107TH REFLECTED CEILIN
WINDOWS

HHPA PROJECT NO. 5468.03
DATE: JUNE 9, 1995
SCALE: 1/4"=1'-0"
DRAWING NO. A401

RECEIVED
OCT 1 1 1995
LESLIE E. ROBERTSON ASSOCIATES
211 E. 46th ST., N.Y., N.Y.C. 10017

TAA 951114.07