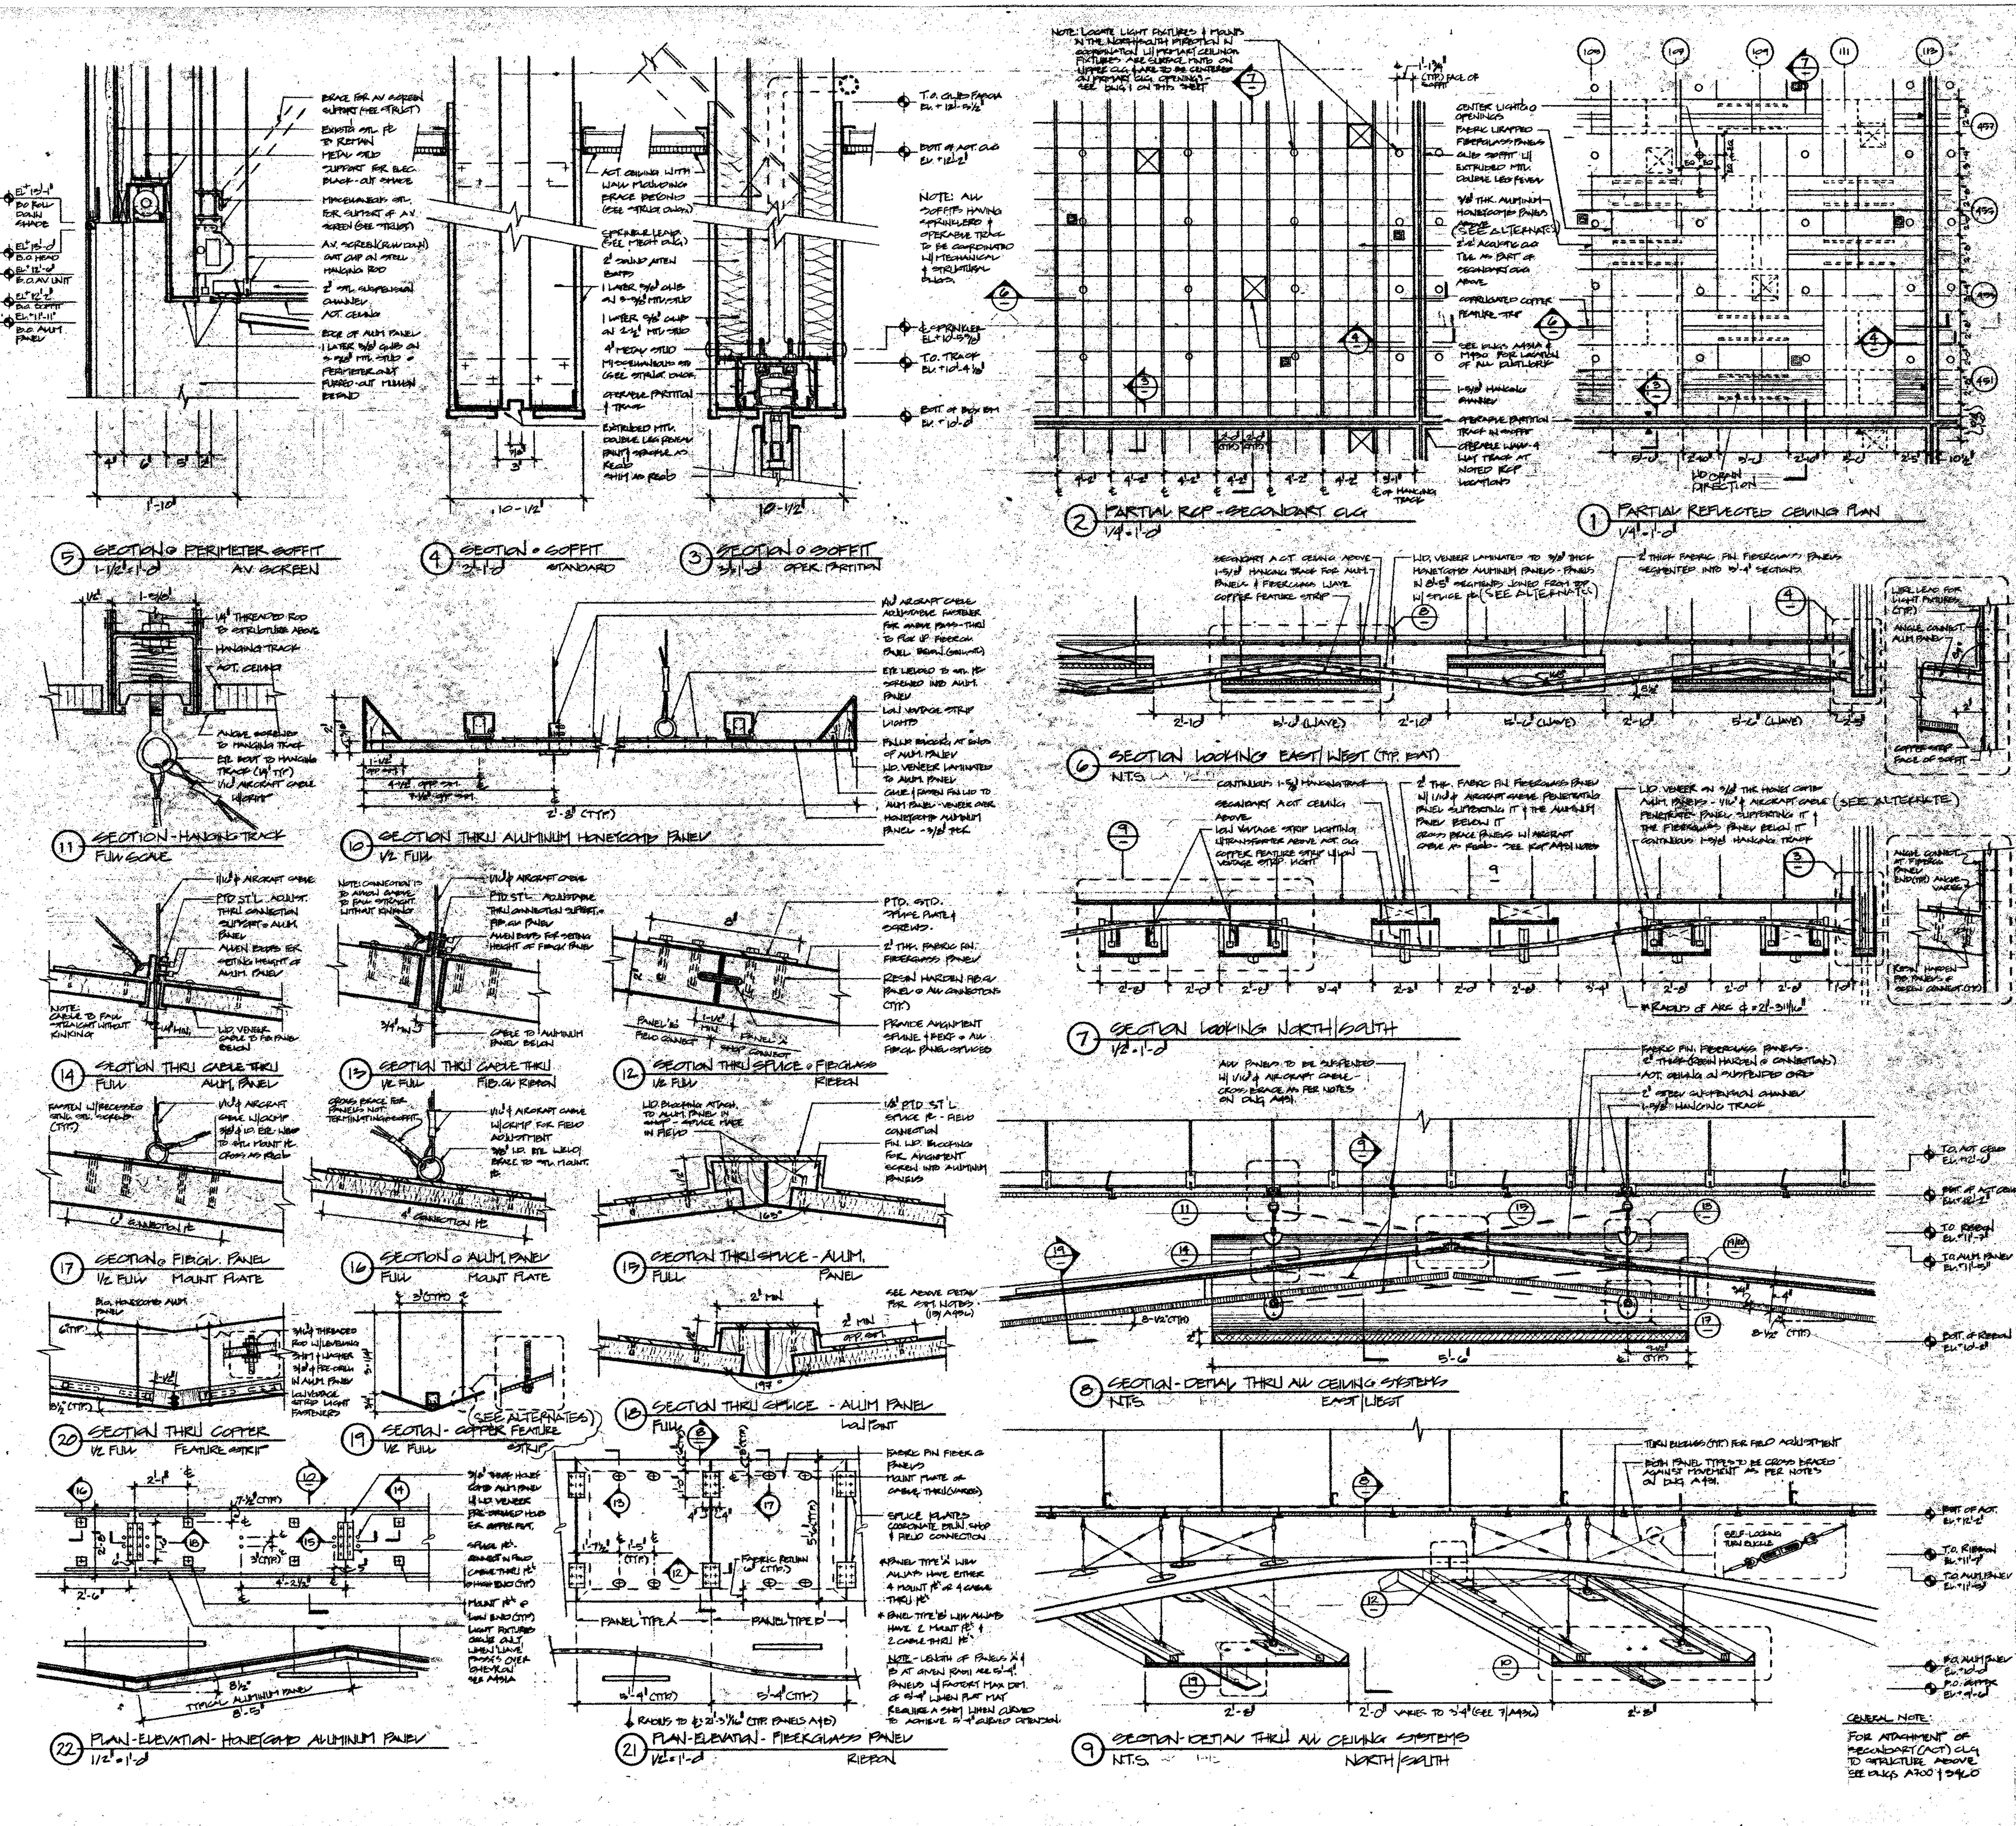


RECEIVED
OCT 11 1995
LESLIE E. ROBERTSON ASSOCIATES
211 E. 46th ST., N.Y., N.Y.C. 10017

WINDOWS ON THE WORLD
WORLD TRADE CENTER ONE
NEW YORK CITY, NEW YORK
HARDY HOLZMAN PFEIFFER ASSOCIATES

LANDLORD
PORT AUTHORITY OF NY & NJ
WORLD TRADE DEPARTMENT
1 WORLD TRADE CENTER, 35TH FLOOR WEST
NEW YORK, NEW YORK 10048

OPERATOR
B.E. WINDOWS CORPORATION
185 5TH AVENUE
NEW YORK, NEW YORK 10010

ARCHITECT
HARDY HOLZMAN PFEIFFER ASSOCIATES
902 BROADWAY 19TH FLOOR
NEW YORK, NEW YORK 10010

MEP ENGINEER
ALTIERI SEBOR WIEBER
31 KNIGHT STREET
NORWALK, CONNECTICUT 06851

STRUCTURAL ENGINEER
LESLIE E. ROBERTSON ASSOCIATES
211 EAST 46TH STREET
NEW YORK, NEW YORK 10017

KITCHEN PLANNING
CINI-LITTLE INTERNATIONAL, INC.
305 MADISON AVENUE
NEW YORK, NEW YORK 10165

A/V ACOUSTICS
SHEN MILSOM WILKE
6 EAST 39TH STREET
NEW YORK, NEW YORK 10016

LIGHTING
CLINE BETTRIDGE BERNSTEIN LIGHTING
30 WEST 22ND STREET
NEW YORK, NEW YORK 10010

CODE/ADA
DAVID E. LEIBOWITZ, P.C.
70 WEST 40TH STREET
NEW YORK, NEW YORK 10018

BLDG. A, B, C, D — NORTH

NO.	DATE	REVISIONS
		CONSTRUCTION DOCUMENTATION SUBMISSION
	7/31/95	REVISIONS
	10/1/95	GEN. REVISIONS
	10/1/95	ISSUED FOR CONSTRUCTION

TITLE: CEILING DETAILS — PINNACLE SUITE 107th FLR

HHPA PROJECT NO. 5468.03
DRAWING NO. A436
DATE: JUNE 9, 1995
SCALE: VARIES

TAA 95414.07