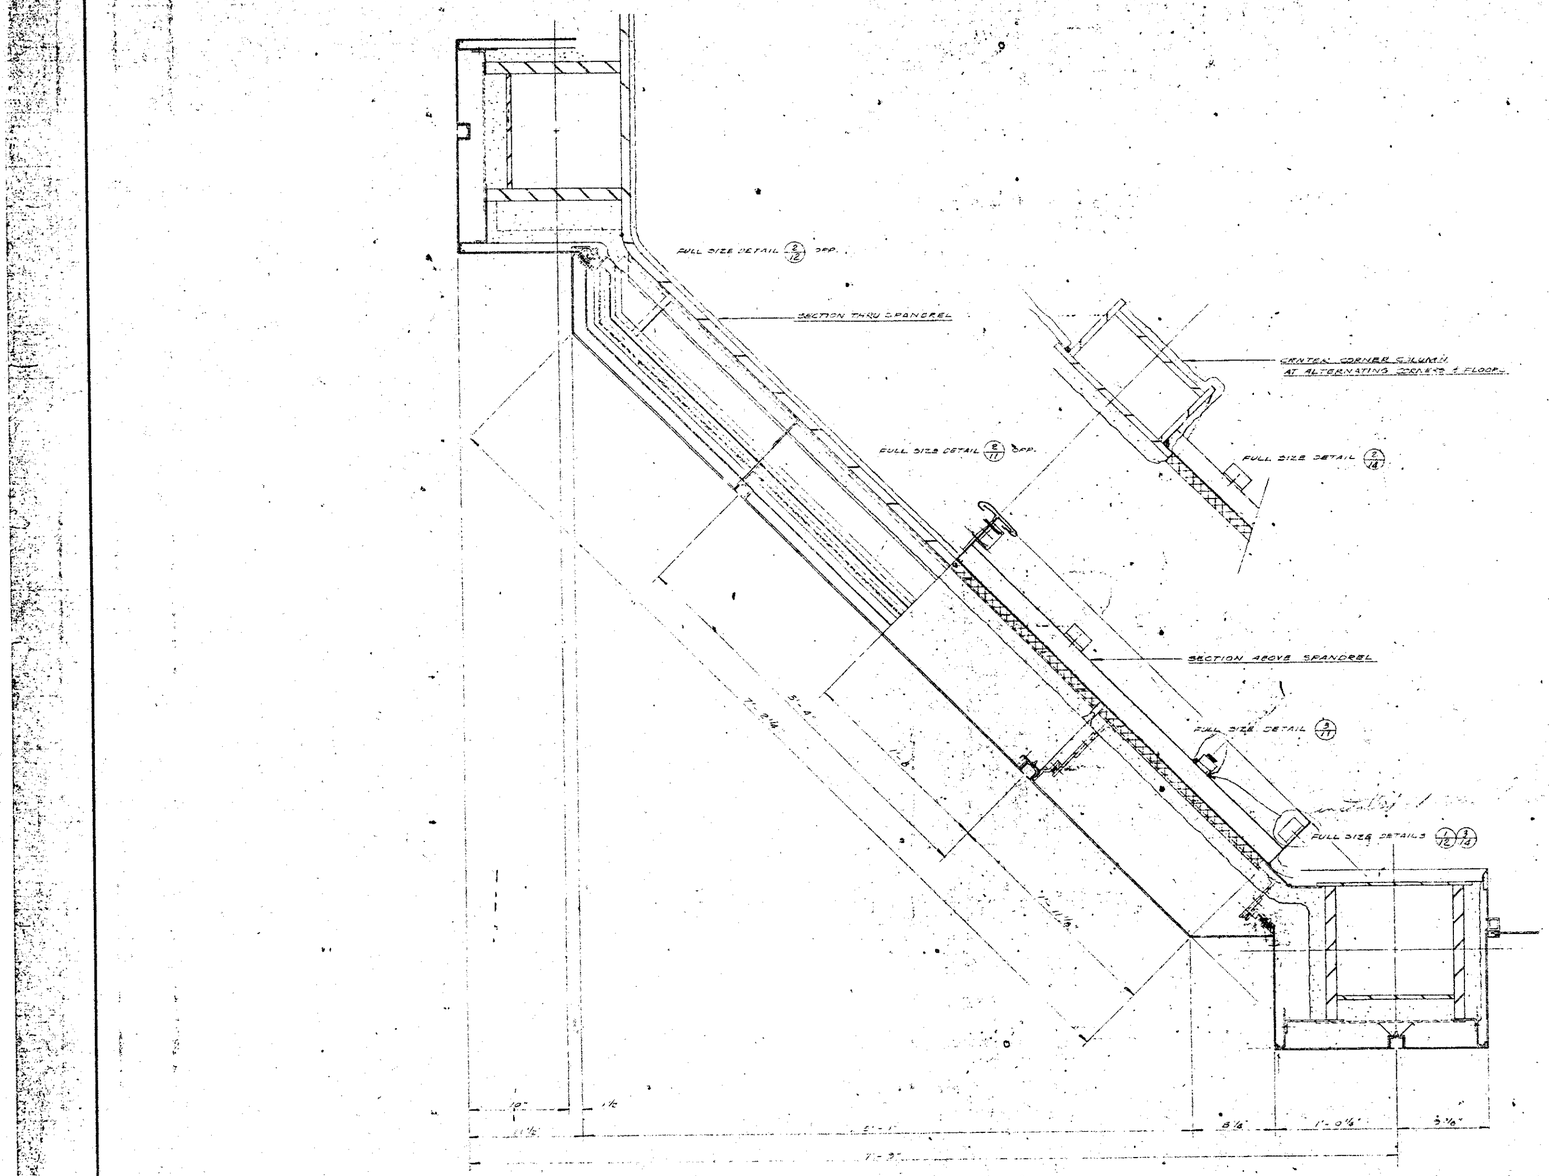


TYPICAL CORNER PLAN

SCALE: 3/16" = 1'

JOB NAME
THE WORLD TRADE CENTER
THE PORT OF NEW YORK AUTHORITY
CONTRACT NO. 10010

ARCHITECT
MINORU YAMASAKI & ASSOC.
EMERY ROTH & SONS

REVISIONS				DRAWN
NO.	DATE	BY	DESCRIPTION	WIES
1	2-20-70		PER PRINTS	DATE
				12-16-6
				CHECKED

ALCOA CUPPLES PRODUCTS

CURTAIN WA
TOWERS A

APPROVED; PER TISH
TRANSMITTAL OF 3/3/

DATE	PRINTS	TO	
6-22-70	2 PRINTS 2 REPRO	CPD-NY	FILE #
2/26/73	7 PRINTS	CPD-NY	EAC
10-7-69	7 PRINTS	CPD-NY	BAR
7.8.19	12 PRINTS 1 SEPIA	TO 1 SEPIA 2 PRINTS	
8/16/9	12 PRINTS 1 SEPIA	TO 1 SEPIA 2 PRINTS	

PRINT RECORD

JOB NUMBER 68 71000

SHEET 10 OF