
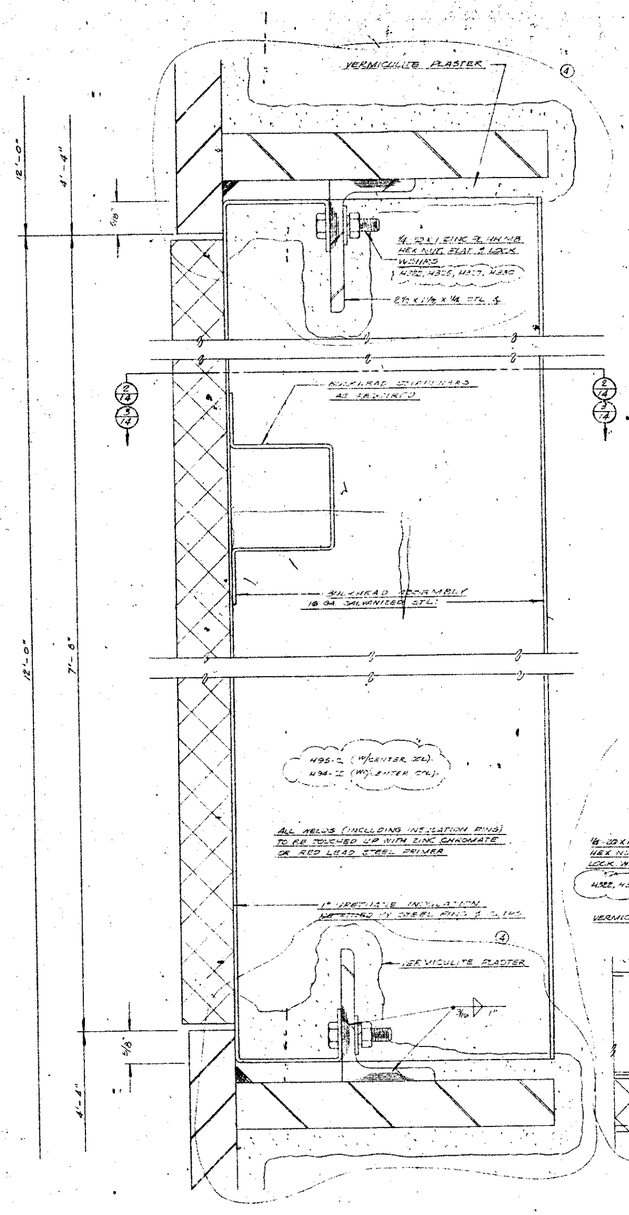


1/14 VERTICAL SECTION THRU TYPICAL BULKHEAD

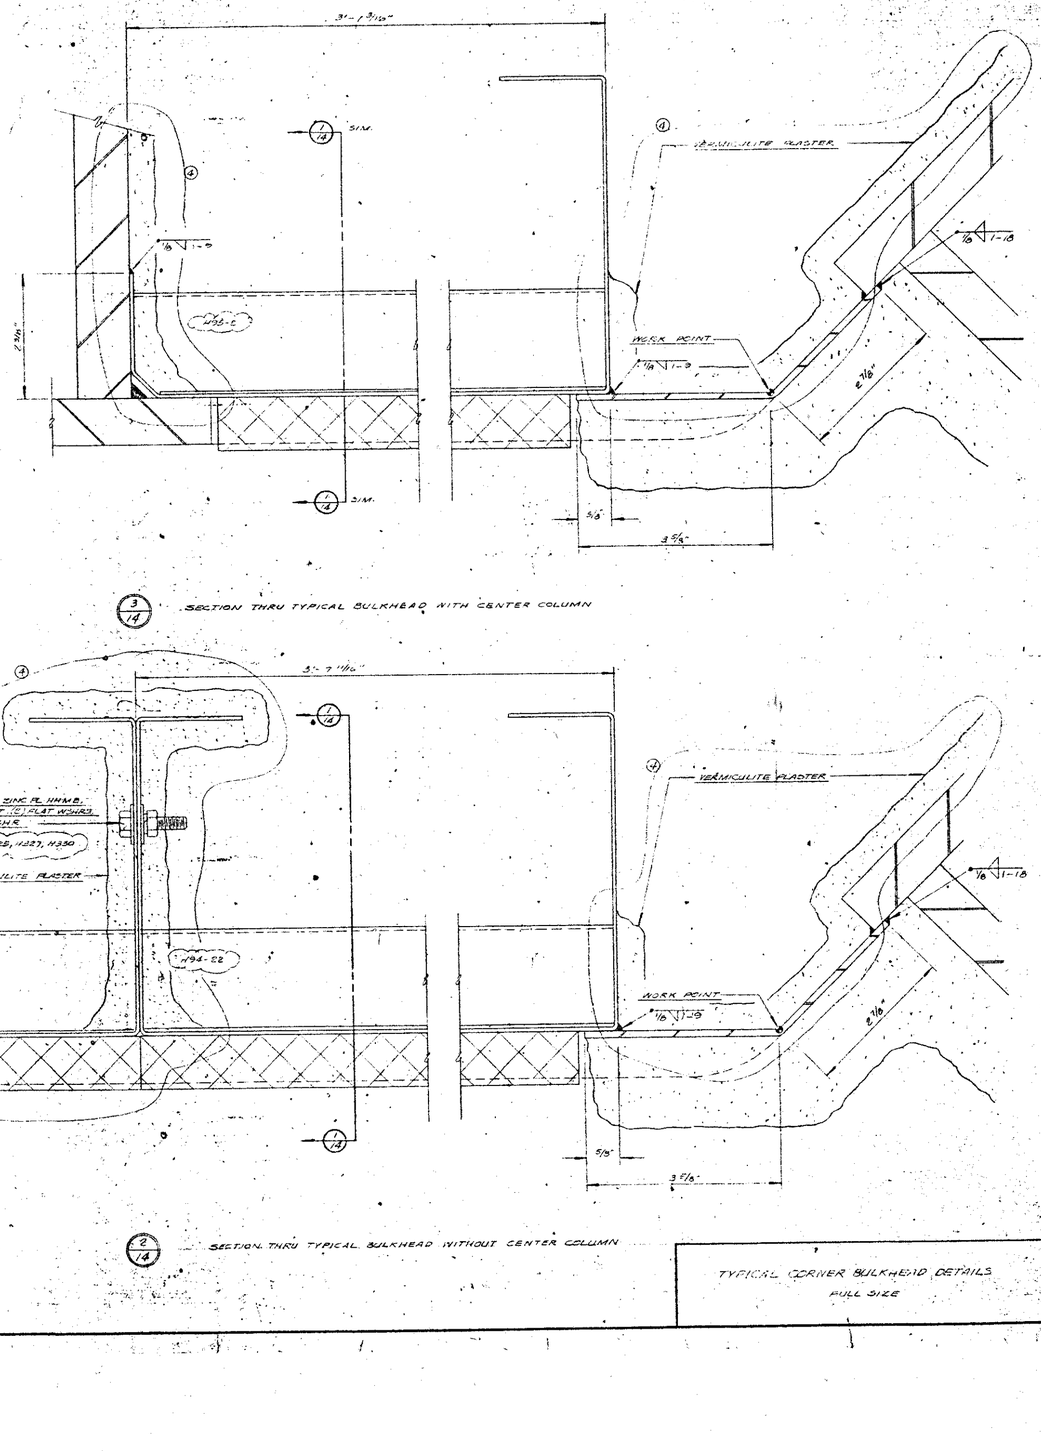

3/14 SECTION THRU TYPICAL BULKHEAD WITH CENTER COLUMN

2/14 SECTION THRU TYPICAL BULKHEAD WITHOUT CENTER COLUMN

TYPICAL CORNER BULKHEAD DETAILS
FULL SIZE

JOB NAME
THE WORLD TRADE CENTER
THE PORT OF NEW YORK AUTHORITY
CONTRACT WTC 400.00

ARCHITECT
MINORU YAMASAKI & ASSOC.
EMERY ROTH & SONS

REVISIONS				DRAWN WEISS
NO.	DATE	BY	DESCRIPTION	
1	6-6-69	DW	REDRAWN	DATE
2	7-17-69	DW	CURTAIN WALL	
3	10-6-69	DW	ADD NOTE	CHECKED
4	10-10-69	DW	REF. SPEC	

ALCOA CUPPLES PRODUCTS

CURTAIN WALL
TOWERS 4 & B

"APPROVED" SEE TISHMAN TRANSMITTAL OF 9/10/69

DATE	PRINTS	TO	FOR
4-22-70	2 PRINTS 1 SEPIA	ARCHITECTURAL DRAWINGS	FILE & RECORD
5/26/70	1 PRINT	CPC-NY	ERECTION
11/24/70	2 PRINTS 1 SEPIA	CPC-NY	FINAL SUBMITTAL
10/1/71	1 PRINT	SOM-NY	RECORD
7/31/73	2 PRINTS 1 SEPIA	CPC-NY	SHOP DRAWINGS

PRINT RECORD

JOB NUMBER AB 71000

SHEET 14 OF