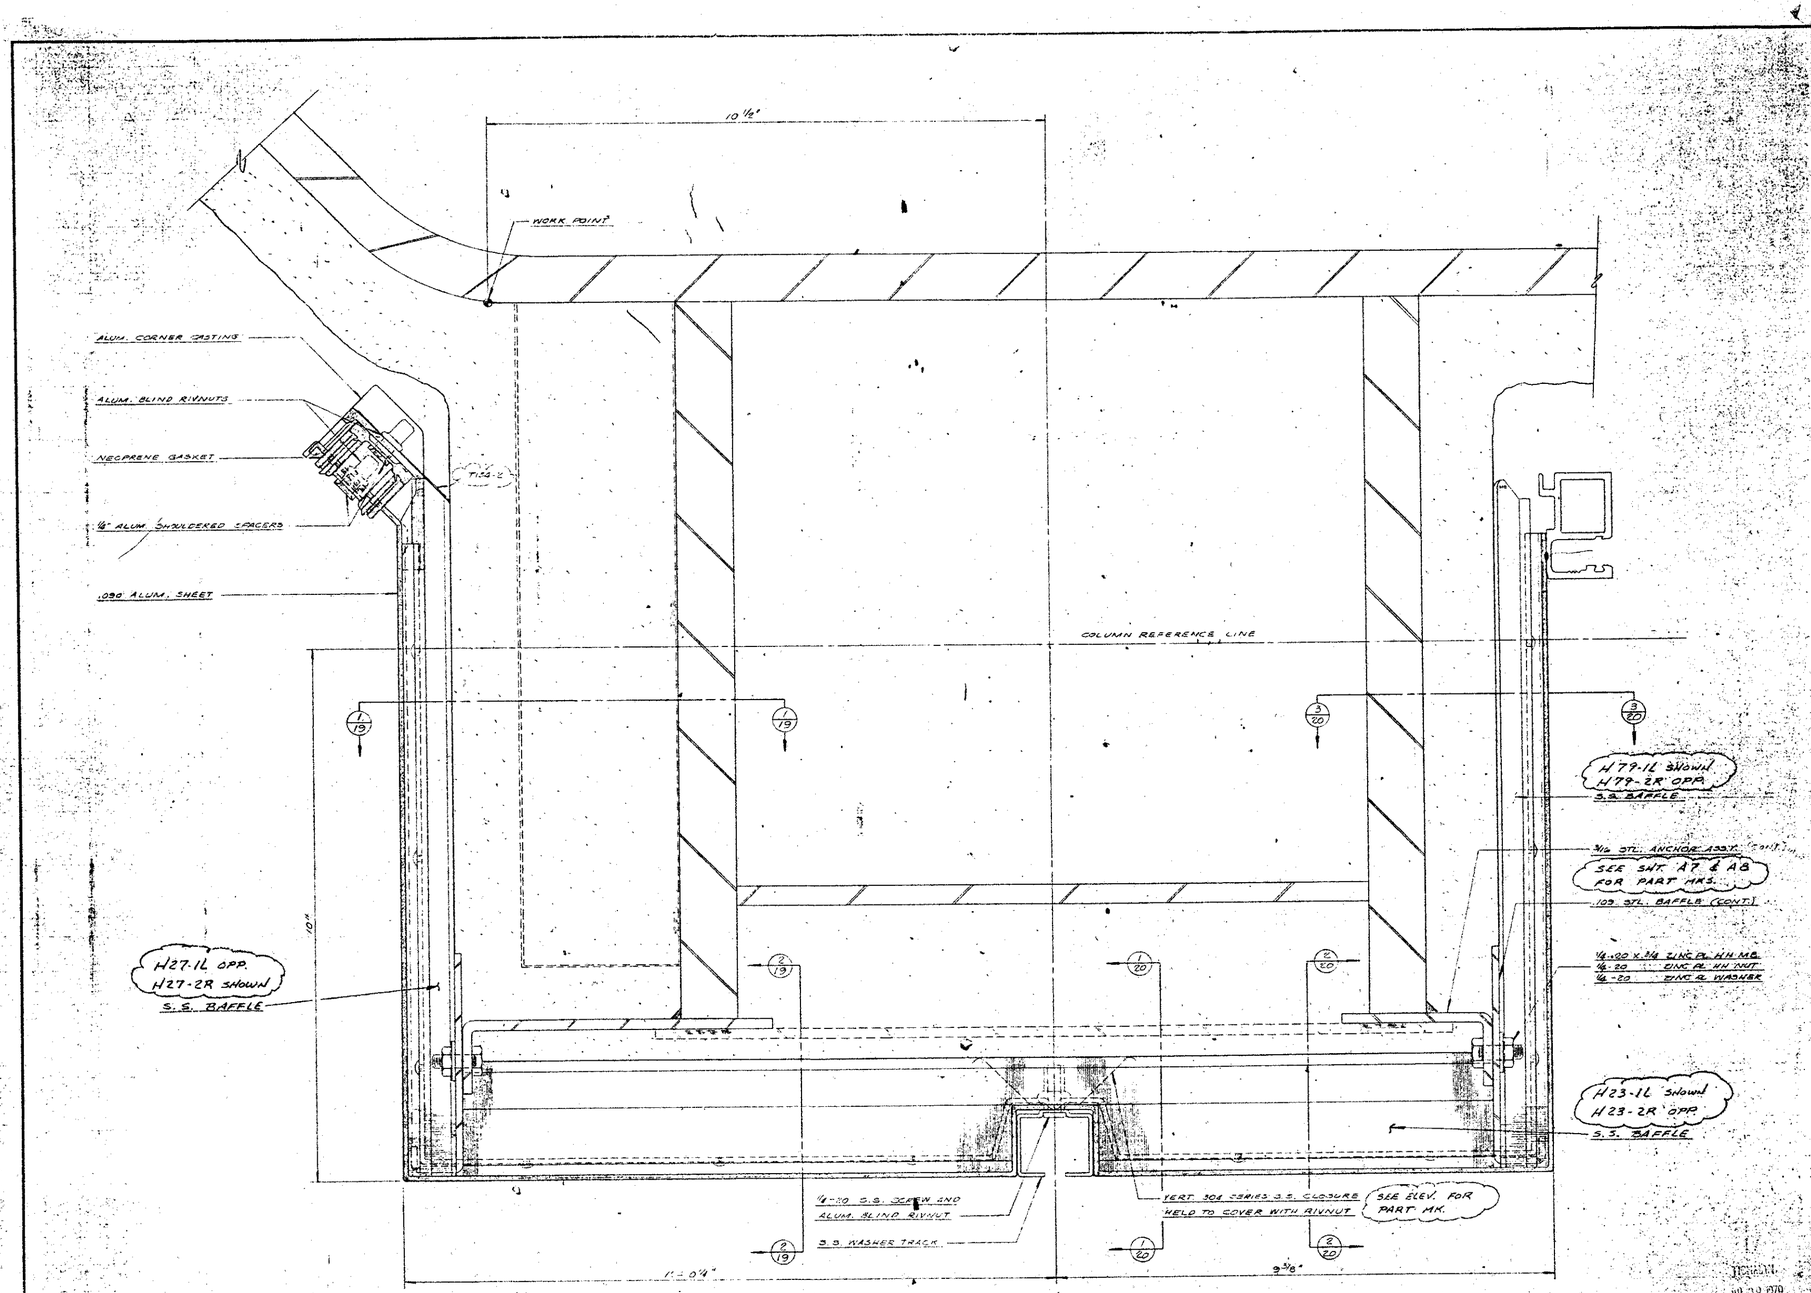


TYPICAL CORNER COLUMN COVER DETAILS

FULL SIZE

JOB NAME
THE WORLD TRADE CENTER
THE PORT OF NEW YORK AUTHORITY
CONTRACT WTC-900.00

ARCHITECT
MINORU YAMASAKI & ASSOC.
EMERY ROTH & SONS

REVISIONS				DRAWN WIBSE
NO.	DATE	BY	DESCRIPTION	
A	7/21-7/24		ERECTION AKS	DATE 10-7-69
				CHECKED

ALCOA CUPPLES PRODUCTS

CURTAIN WALL
TOWERS A7 & 8

APPROVED: REF. TISHMAN TRANSMITTAL OF 5/26/70

JUL 30 1970

DATE	PRINTS	TO	FOR
7/21/70	7 PRINTS	CPD-NY	ERECTION
7/31/70	3 SEPIAS	PANY TISHMAN 12-352nd	CLEARED
4-22-70	7 PRINTS 3 SEPIAS	PANY TISHMAN 12-352nd	APPROVAL
10/1/69	7 PRINTS	CPD-NY	ERECTION

PRINT RECORD

JOB NUMBER AB 71000

SHEET 13 OF